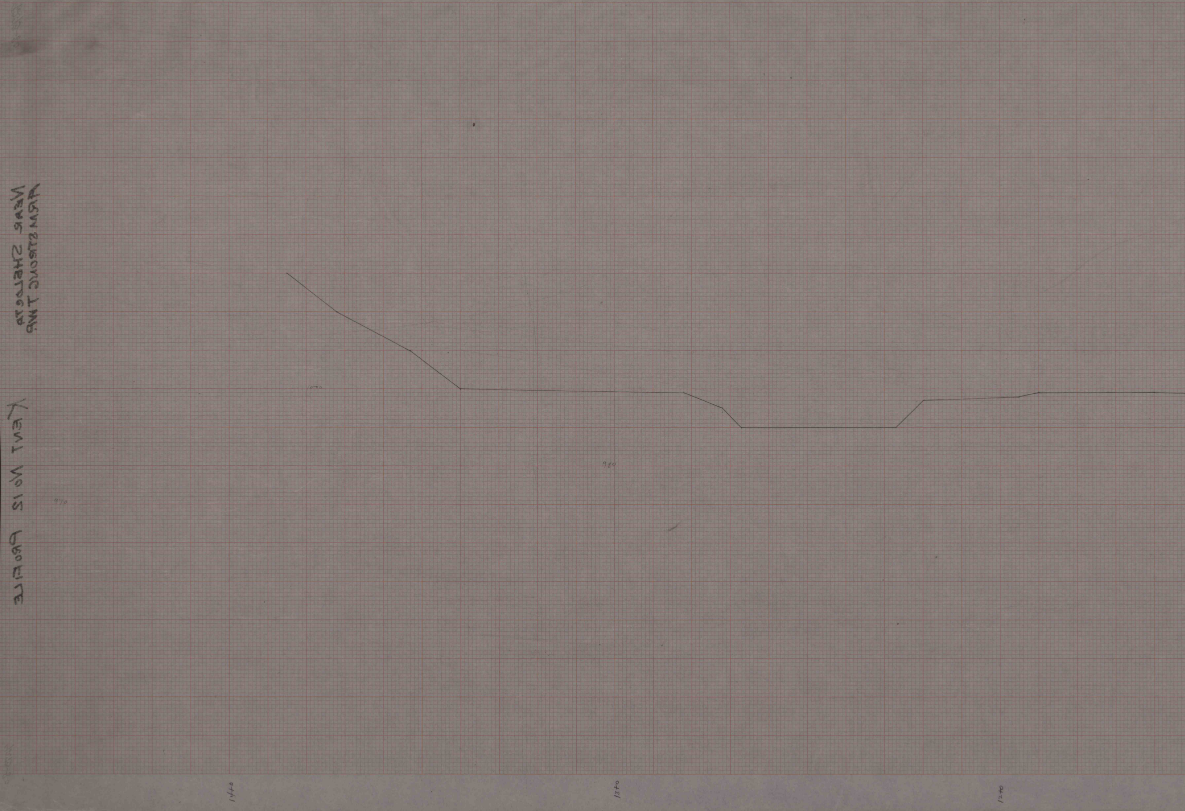

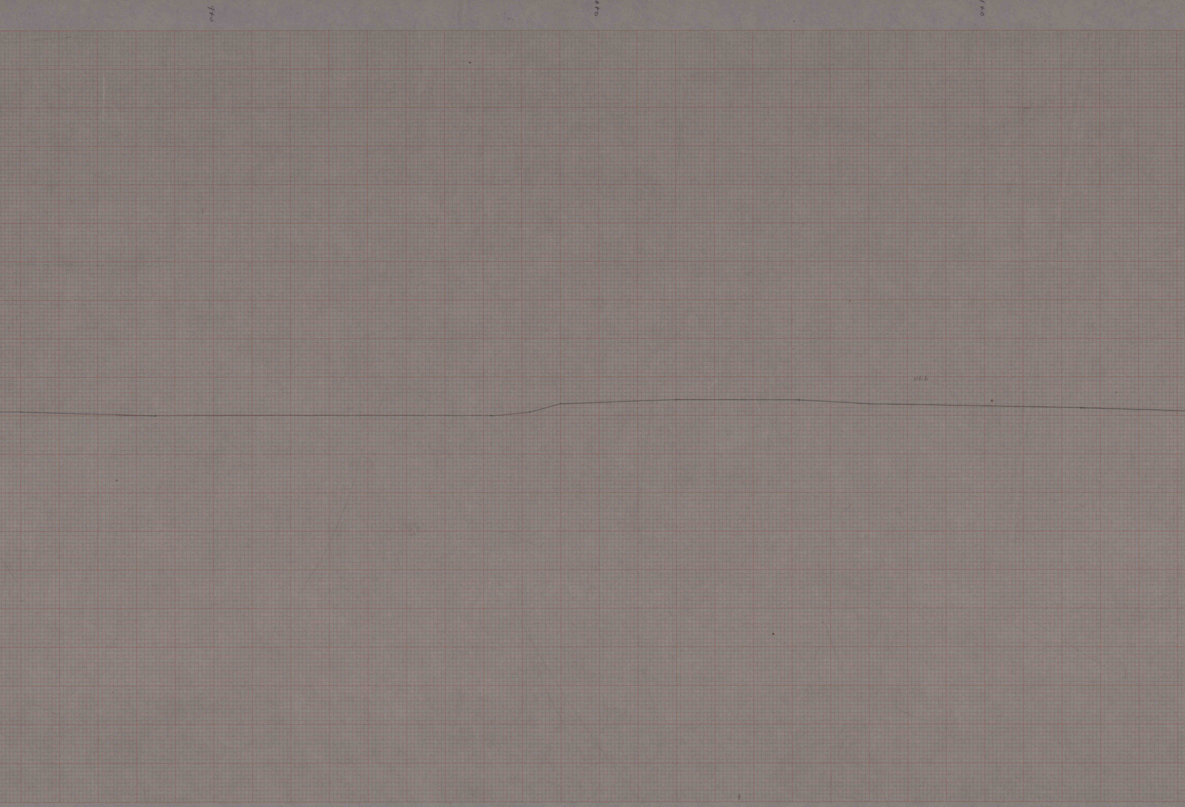

K&E STANDARD ⊕ CROSS SECTION
10X10 TO THE INCH

KEUFFEL & ESSER CO.
MADE IN U.S.A.

K&E STANDARD ⊕ CROSS SECTION
10X10 TO THE INCH

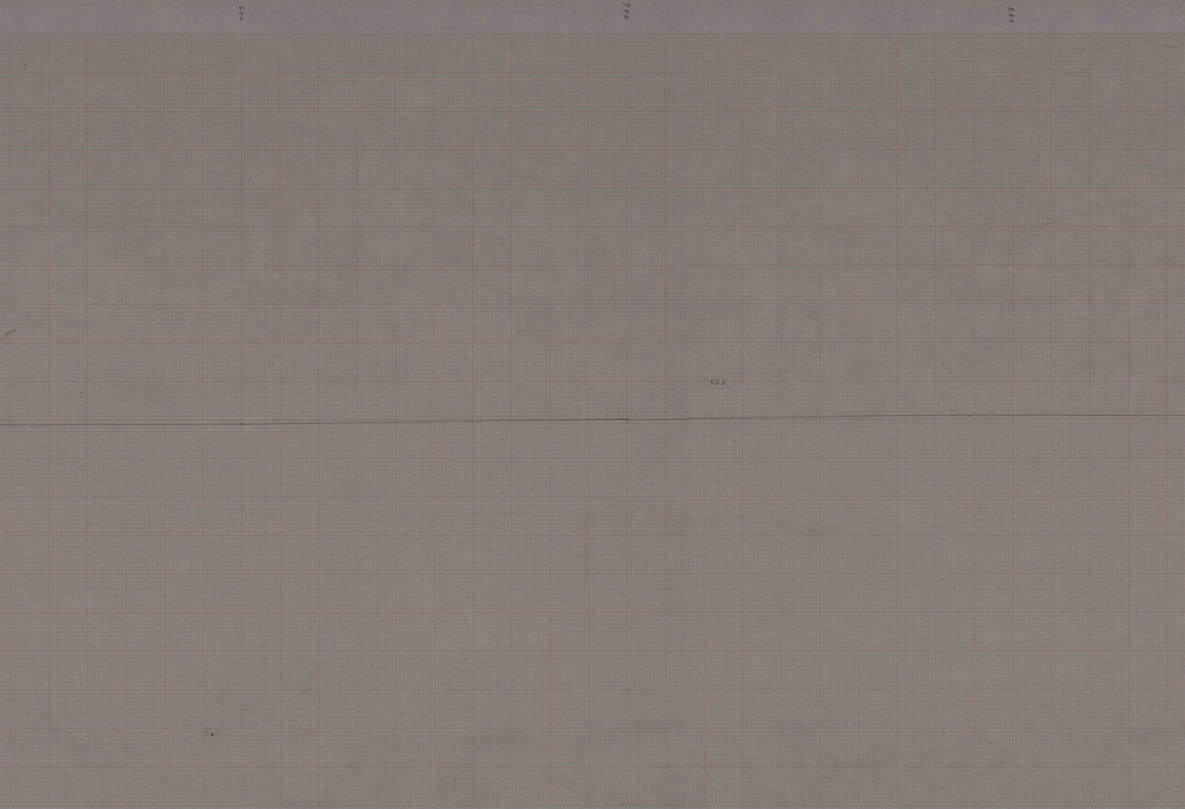

K&E STANDARD ® CROSS SECTION
10 X 10 TO THE INCH
KEUFFEL & ESSER CO.
MADE IN U.S.A.

K&E STANDARD ® CROSS SECTION
10 X 10 TO THE INCH

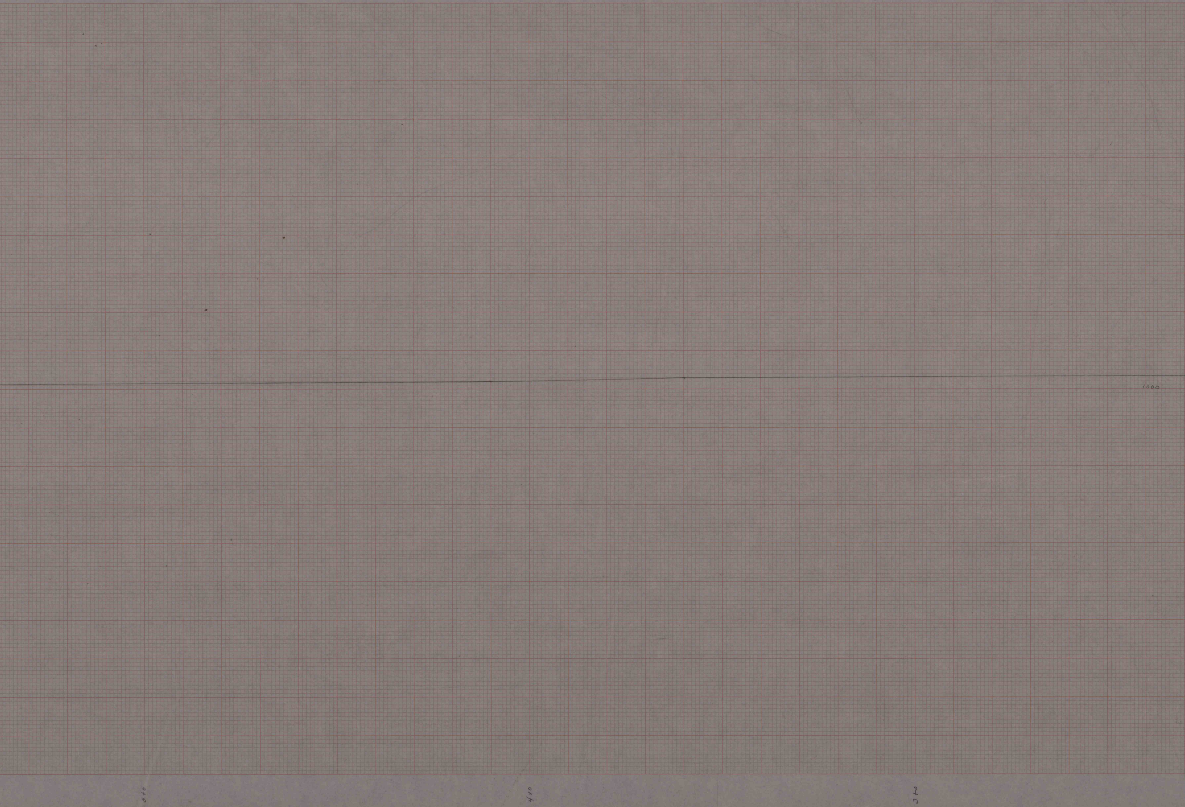
1000
5+0
4+0
3+0

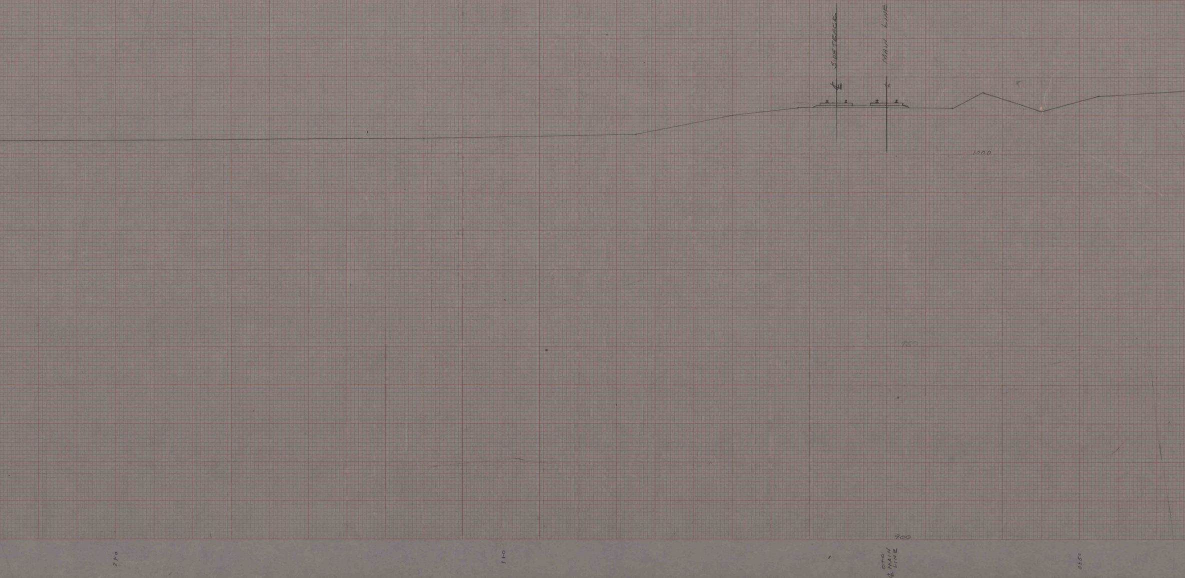
℄ SIDETRACK
℄ MAIN LINE
1000
950
900
2+0
1+0
0+0 ℄ MAIN LINE
0+50

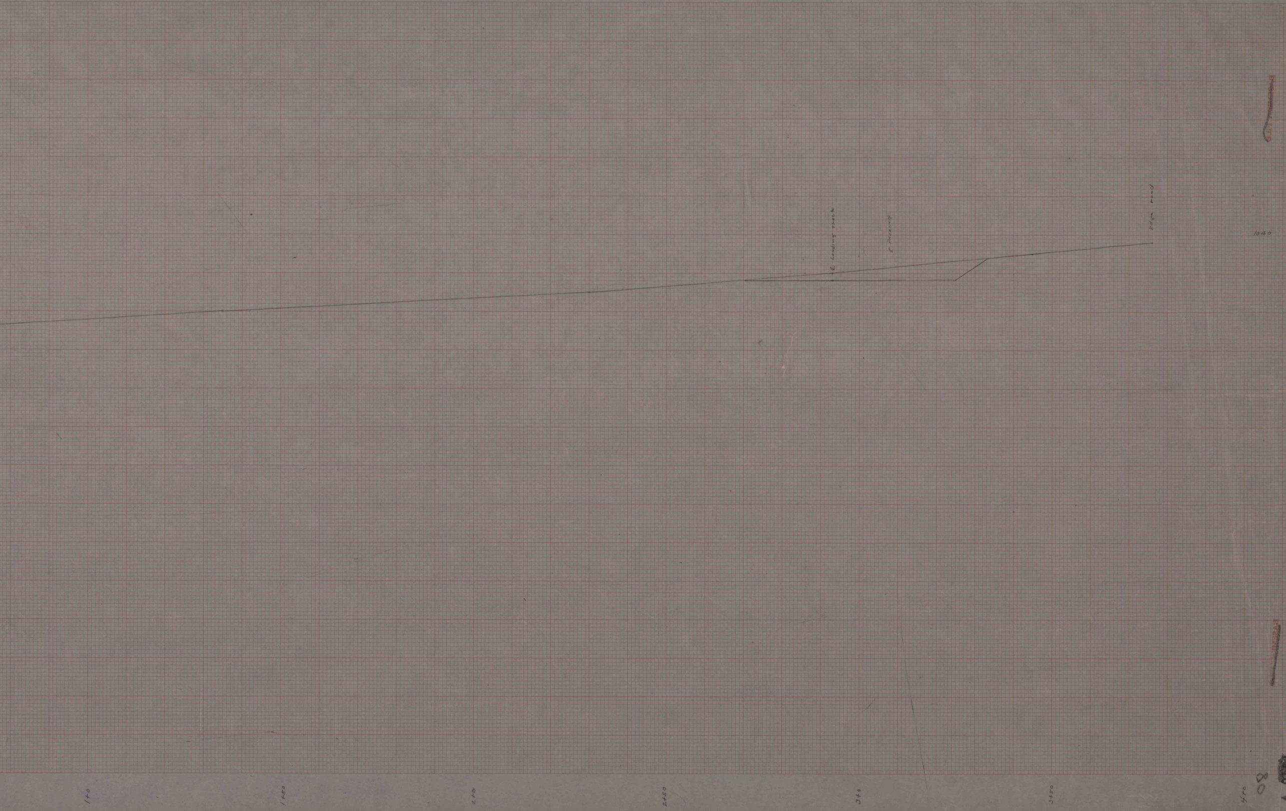
℄ Loading Track
℄ Passing
Edge road
1040
1+0
1+50
2+0
2+50
3+0
3+50
4+0

80