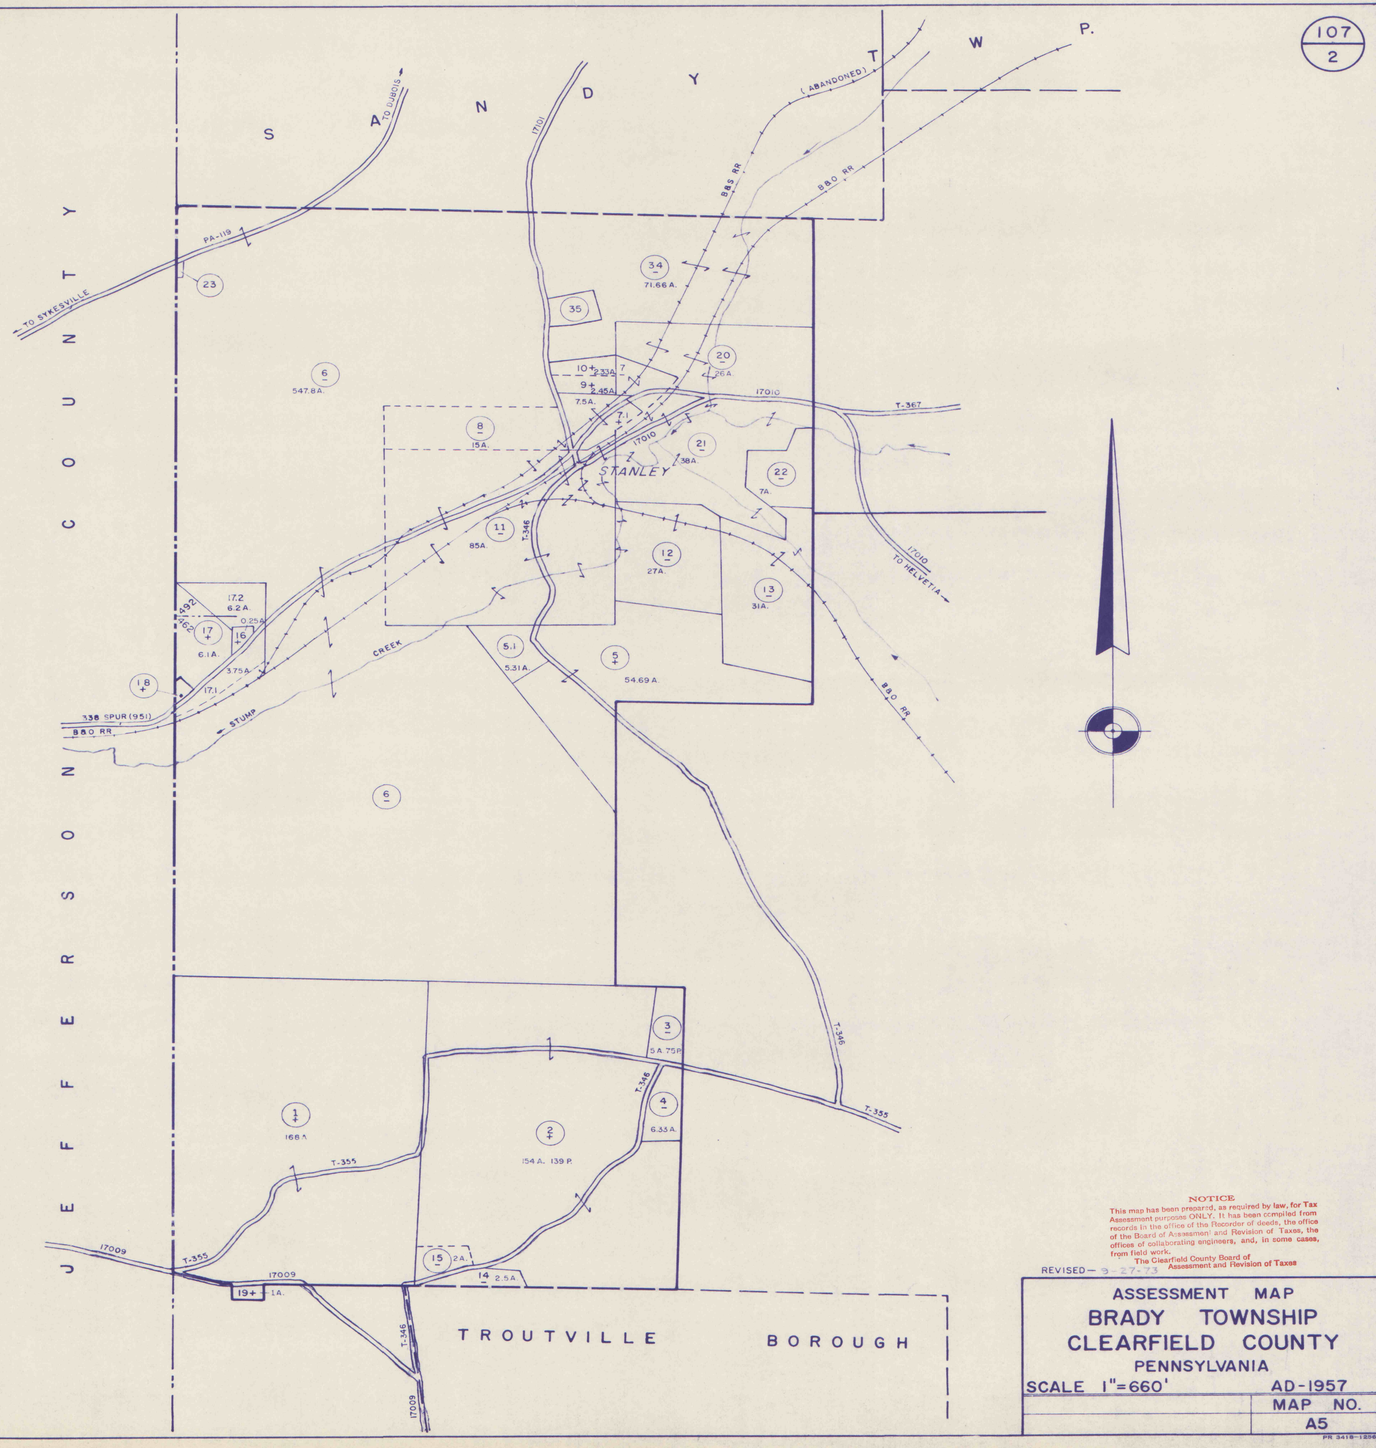

A5

1. Kennis, Peter G. Jr. & Sophie
2. Kennis, Peter G. Jr. & Sophie
3. Dunlap, Clyde W. & Clarice A.
4. Dunlap, Clyde W. & Clarice A.
5. Gregory, Paul J.
5.1 KEITER & PLEASANTVILLE
6. Keiter, Reed & Lulu E.
7.1 Roman, John, Veronica T. & Mike
8. Proske, Wallace S.
9. Proske, Wallace
10. Brown, Alvin R.
11. Rochester & Pittsburgh Coal Co.
12. Rochester & Pittsburgh Coal Co.
13. Rochester & Pittsburgh Coal Co.
14. Rupert, Emmett J.
15. Amilkavich, John R. & Gertrude
16. Miller, Wm. H. & Gertrude
17. Haag, Harry G.
17.1 Hagg, Carl Philip
17.2 HAAG HARRY G. & DAVY-LINDA
18. Kohler, Earl N. & Sarah E.
19. Haag, Herbert
20. Rochester & Pittsburgh Coal Co.
21. Rochester & Pittsburgh Coal Co.
22. Rochester & Pittsburgh Coal Co.
23. United Natural Gas Co.

34. Zlinger, Carl

NOTICE

This map has been prepared, as required by law, for Tax Assessment purposes ONLY. It has been compiled from records in the office of the Recorder of deeds, the office of the Board of Assessment and Revision of Taxes, the offices of collaborating engineers, and, in some cases, from field work.

The Clearfield County Board of Assessment and Revision of Taxes

REVISED — 3-27-73

ASSESSMENT MAP
BRADY TOWNSHIP
CLEARFIELD COUNTY
PENNSYLVANIA

SCALE 1"=660' AD-1957

MAP NO.
A5

2

10143-85

NO. 188 PHOENIX A. B. SMITH CO., PGH., PA.

PR 3418-1256