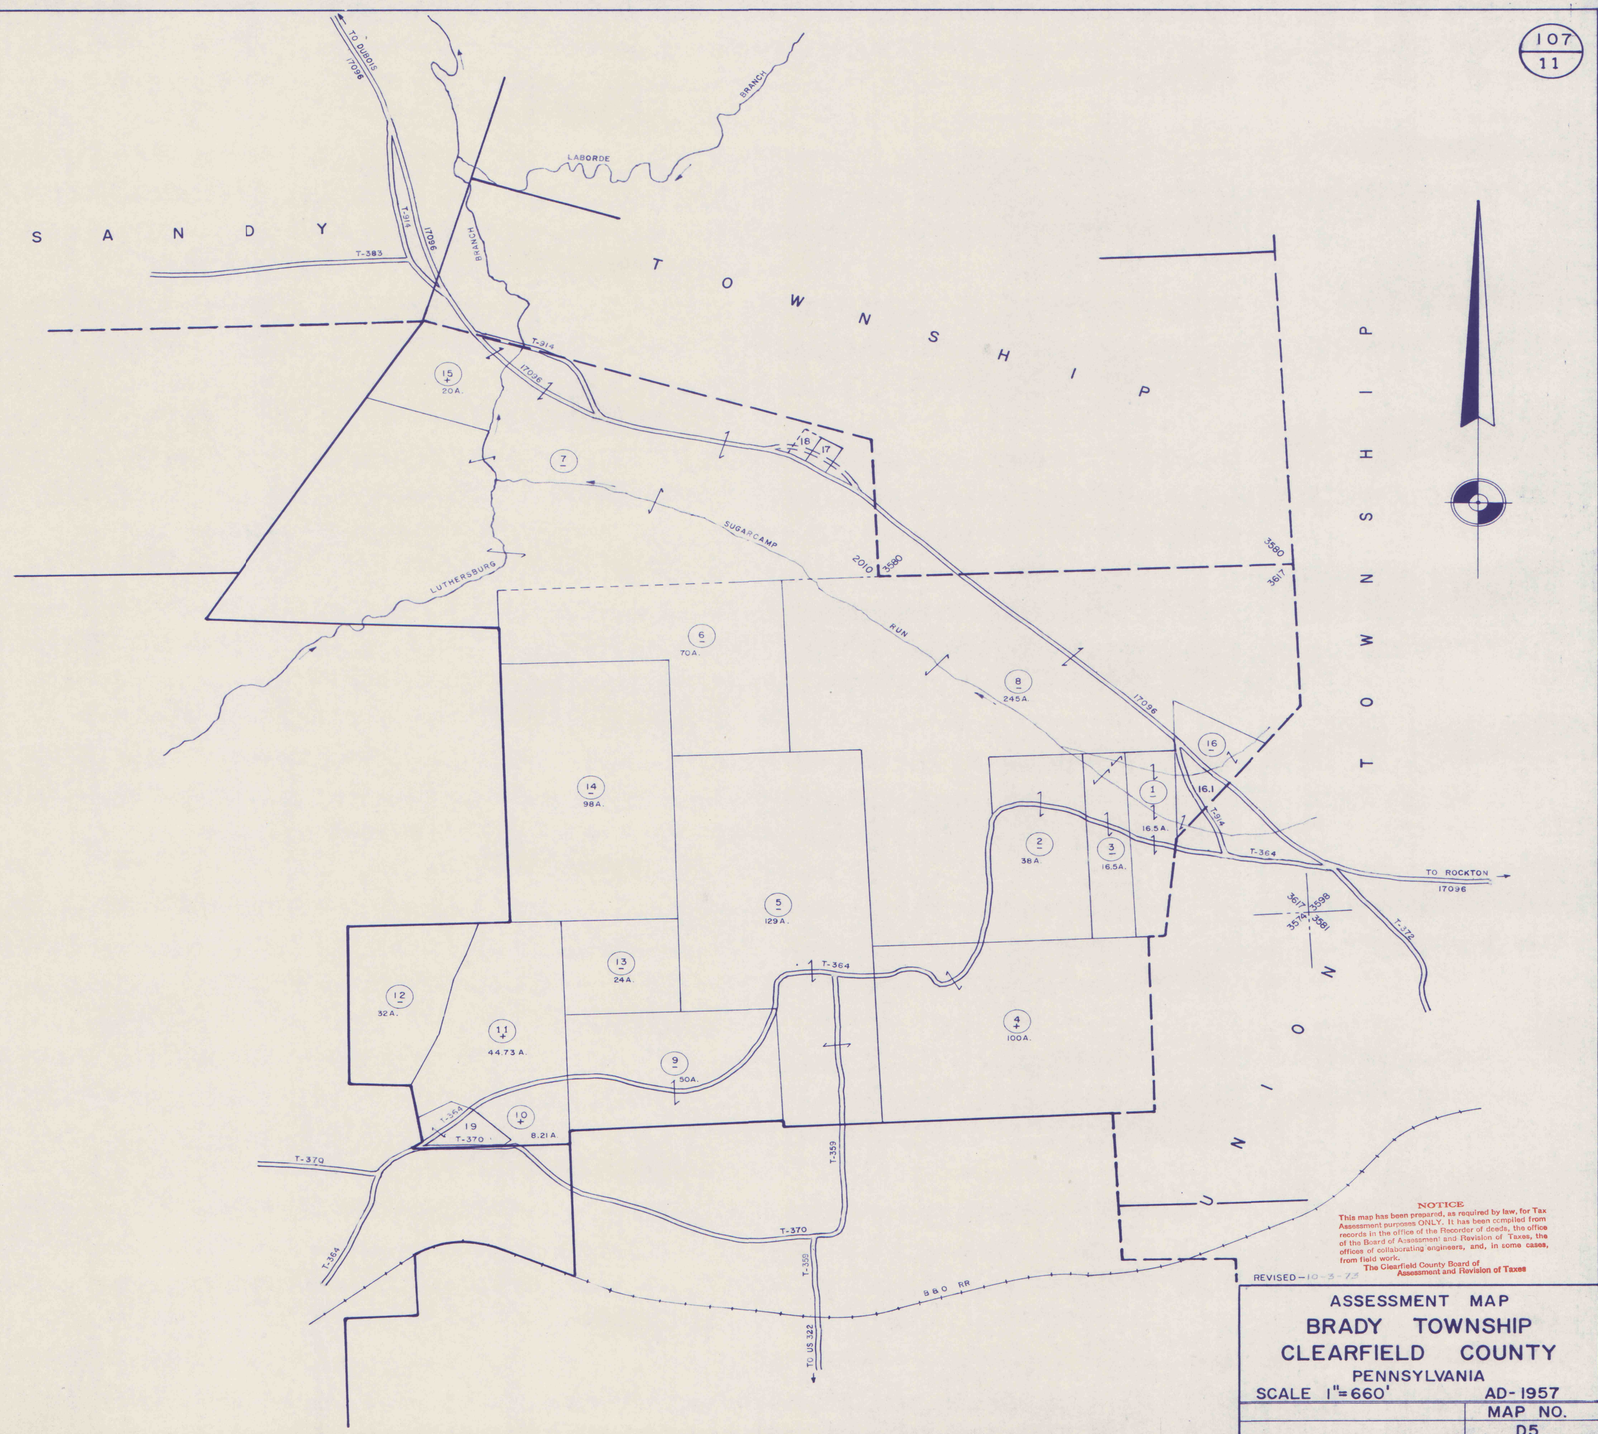

NOTICE
This map has been prepared, as required by law, for Tax Assessment purposes ONLY. It has been compiled from records in the office of the Recorder of deeds, the office of the Board of Assessment and Revision of Taxes, the offices of collaborating engineers, and, in some cases, from field work.
The Clearfield County Board of Assessment and Revision of Taxes

REVISED — 10-3-73

ASSESSMENT MAP
BRADY TOWNSHIP
CLEARFIELD COUNTY
PENNSYLVANIA
SCALE 1"=660' AD-1957

MAP NO.
D5

D5

1. Rowland, Isabelle (Mrs. Clair)
2. Kougher, Lloyd & Ward
3. Silinsky, Elenora & Andrew
4. Kirk, Glen K. & Gertrude Mae
5. Dressler, O. J.
6. Hartzfeld, M. H. et al
7. Green Glen Corp.
8. Green Glen Corp.
9. Jamison, John & Nellie
10. Hayes, Albert C. & Charles S.
11. Hayes, Albert C. & Charles S.
12. Hayes, Albert C. & Charles S.
13. Hayes, Albert C. & Charles S.
14. Hayes, Albert C. & Charles S.
15. Ogden, Jarred E.
16. Nelson, Jack E. & Esther
16.1 Lizauckas, Vincent P. & Mary Alice
17. Zeltwanger, Herbert P. & Bessie
18. Halluin, Jules A. & Olivette

10143-85

NO. 188 PHOENIX A. & B. SMITH CO., PGH., PA.
PR 3419-1204