
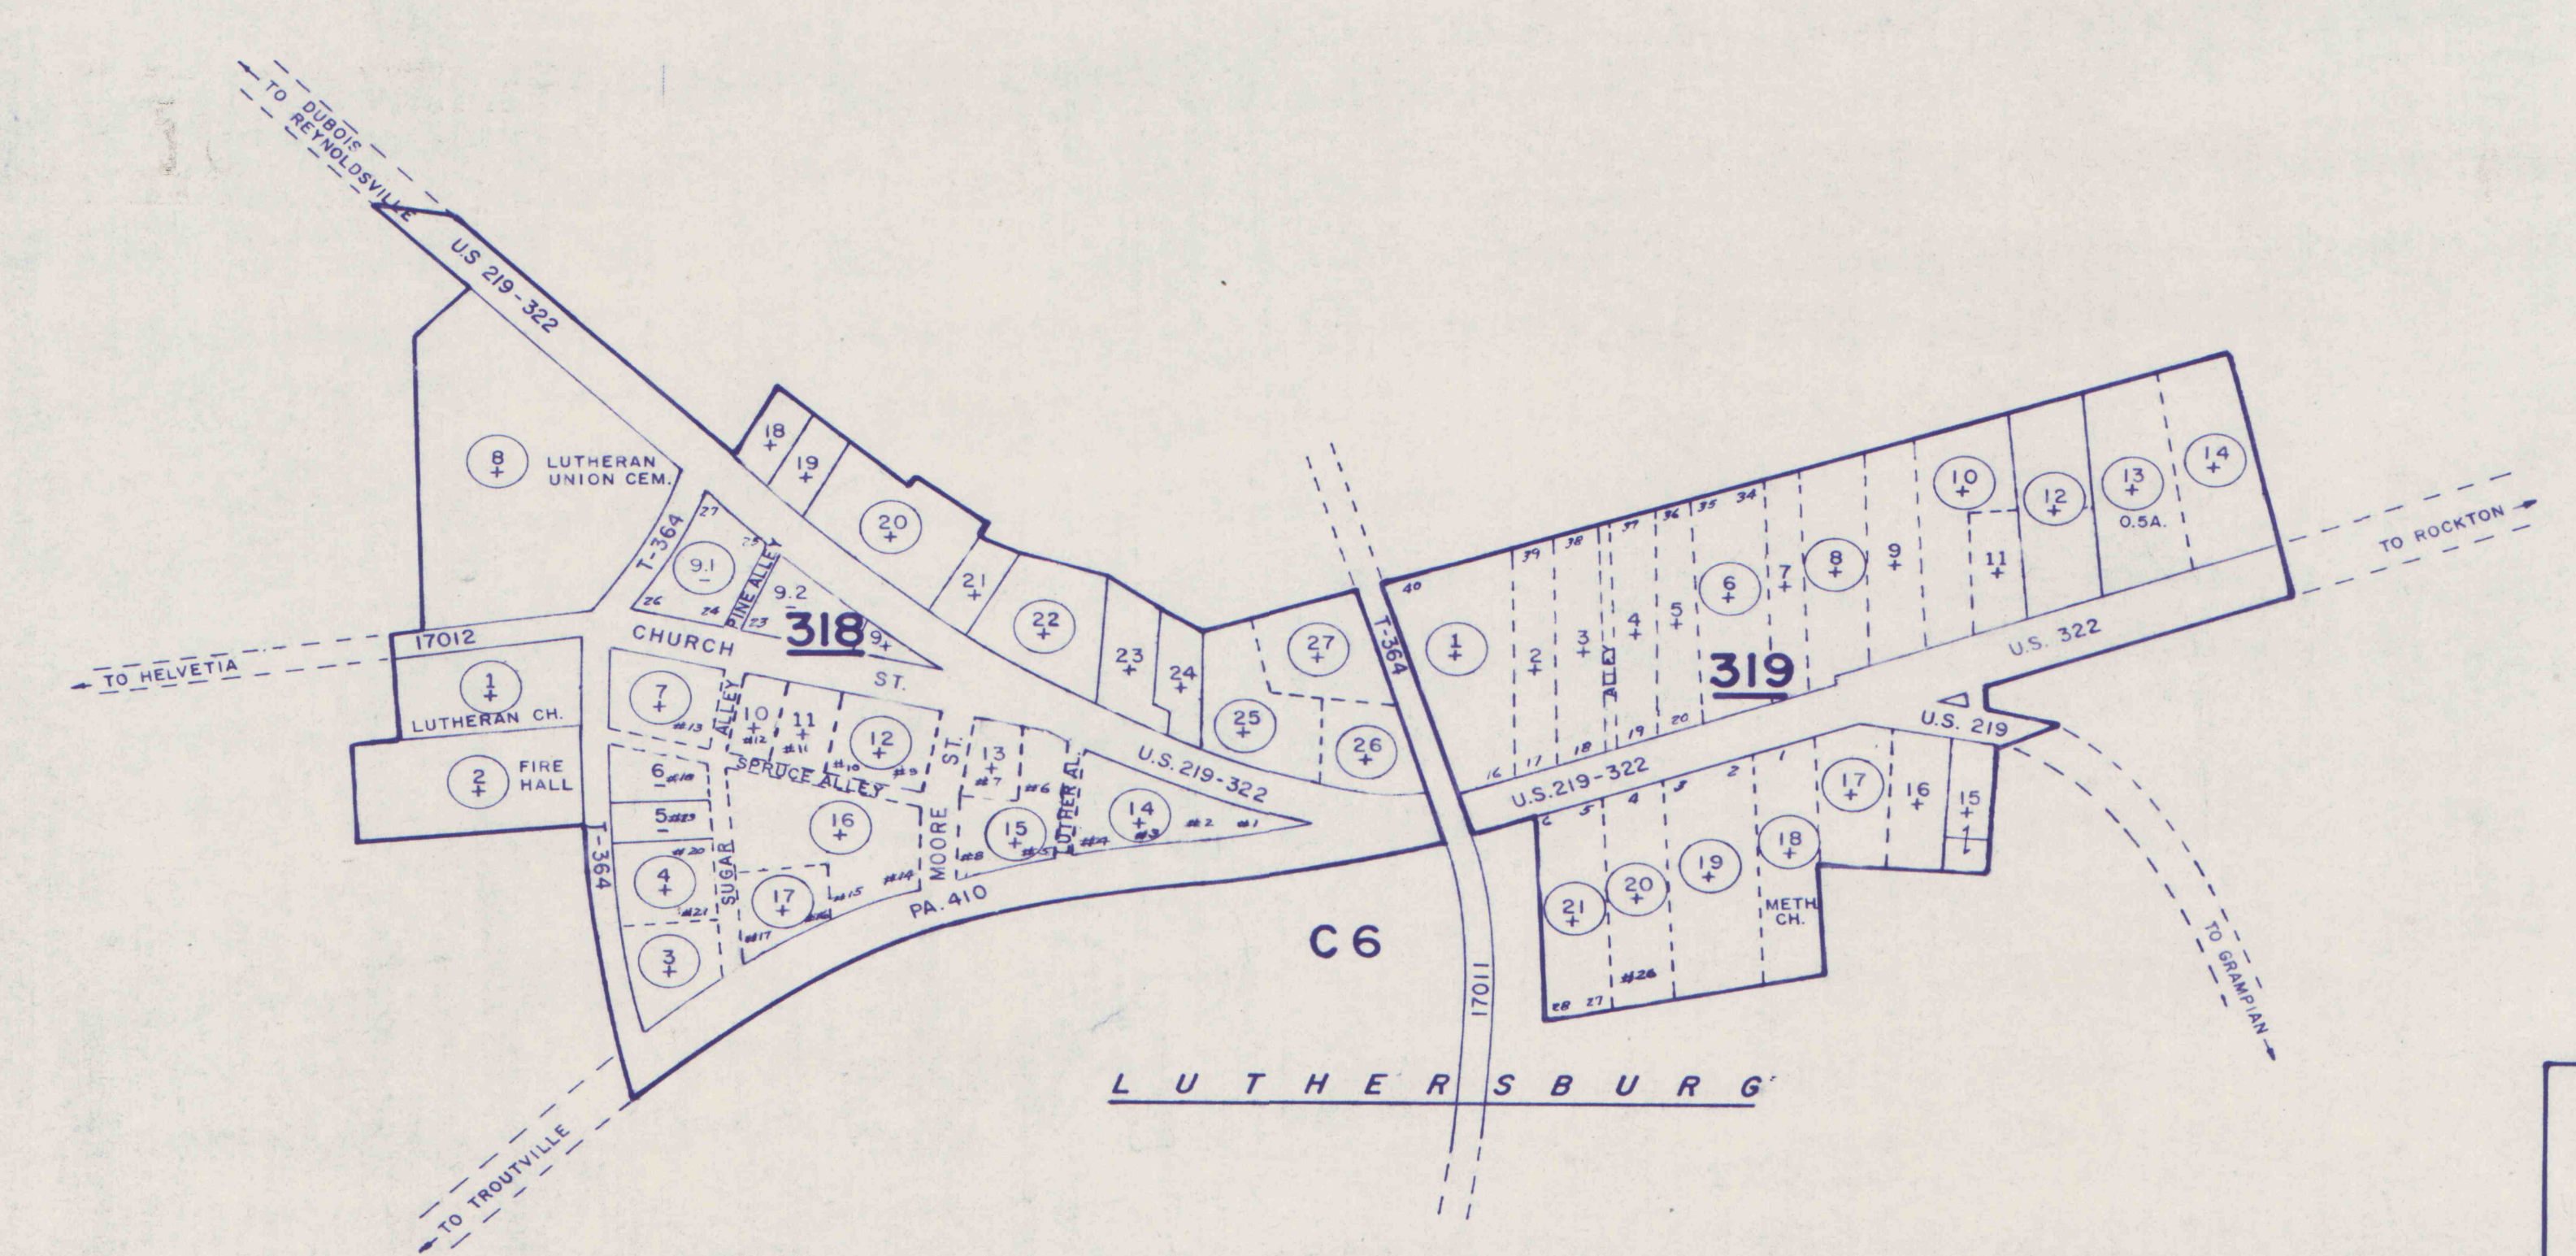


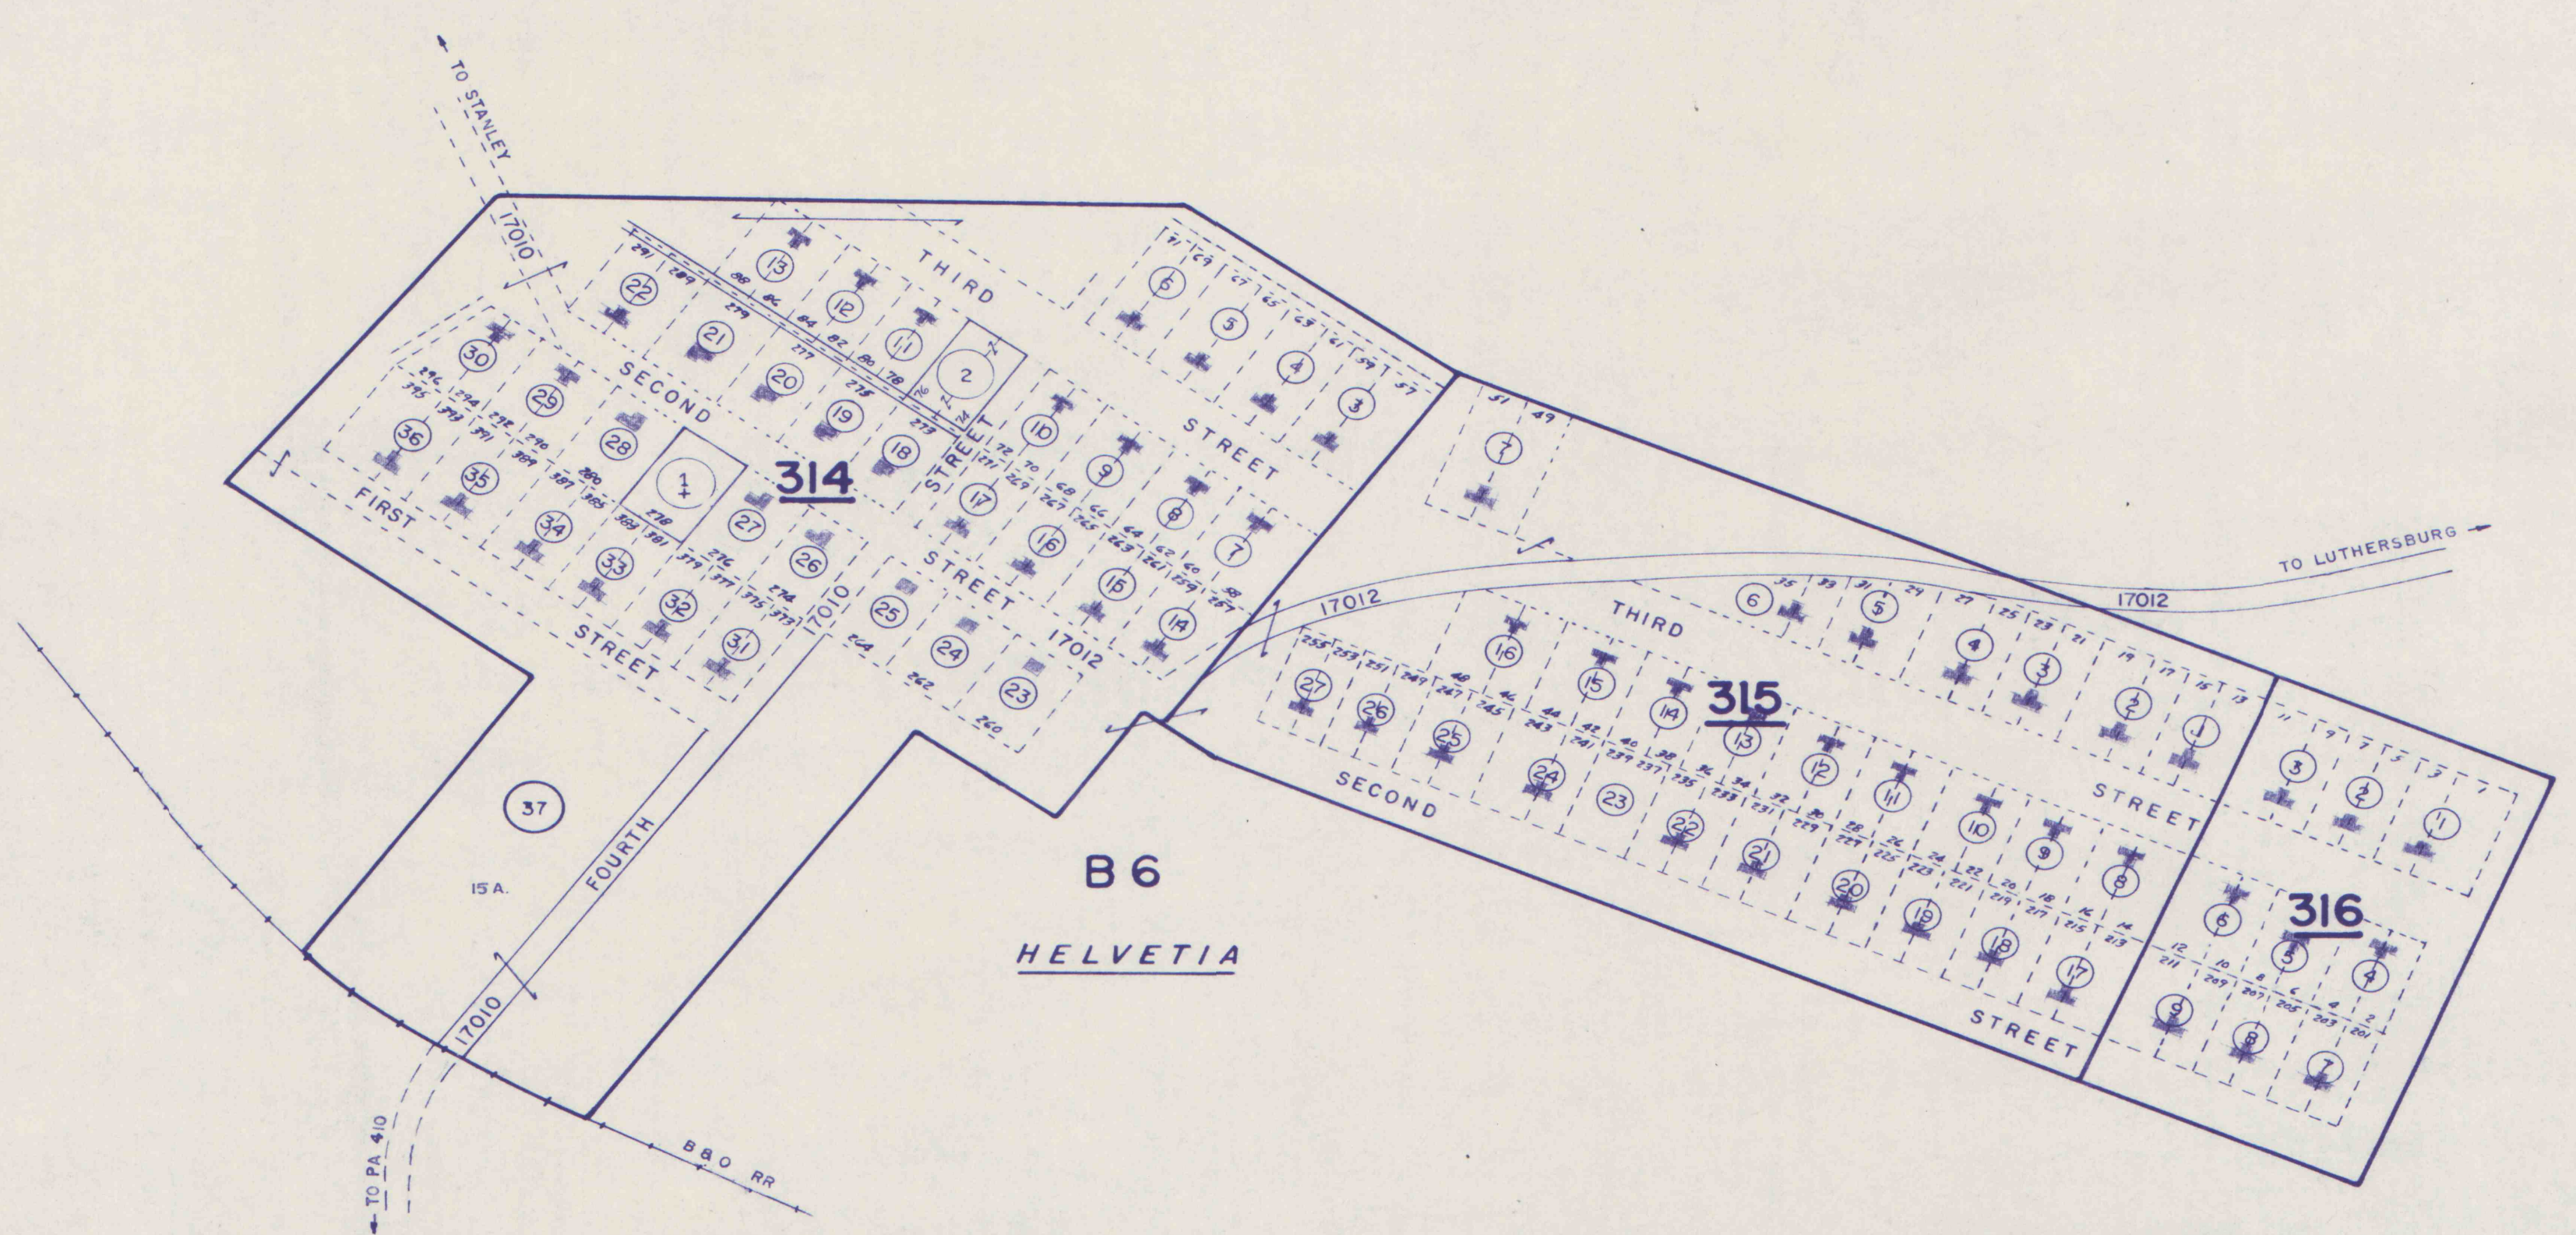

NOTICE
This map has been prepared, as required by law, for Tax Assessment purposes ONLY. It has been compiled from records in the office of the Recorder of deeds, the office of the Board of Assessment and Revision of Taxes, the offices of collaborating engineers, and, in some cases, from field work.

REVISOR - 10-3-73
The Clearfield County Board of Assessment and Revision of Taxes

HELVETIA LUTHERSBURG

ASSESSMENT MAP
BRADY TOWNSHIP
CLEARFIELD COUNTY
PENNSYLVANIA

SCALE 1"=200' AD-1957
ENLARGEMENTS NO. MAPS NO.
B6-314,315,316 C6-318,319 B6, C6

- 314
1. McKee, Veronica
 2. Yussulis, Raymond A. & Helen L.
- 37

- 318
1. Luthersburg Lutheran Church
 2. Brady Township Fire Co.
 3. Luthersburg Telephone Co.
 4. Gearhart, Emma June
 5. Gearhart, Emma June
 6. Rosborough, James & Edna
 7. Rosborough, James
 8. Lutheran Union Cemetery
 9. Thompson, Mabel
 - 9.1 Thomas, Veryl
 - 9.2 Seyler, J. Willard & Alice M.
 10. Hudson, Samuel K. & Dorothy C.
 11. Seyler, Willard
 12. Anderson, James E. & Pierina R.
 13. Thomas, Veryl
 14. Orcutt, Robert H. Jr. & Evelyn Mae
 15. Edinger, Paul M. & Sara M.
 16. Lutheran Parsonage
 17. Morgan, Willard E. & Anne
 18. Swope, May, Bryce Hartzfeld, Gordon Hartzfeld and Janice Conklin
 19. Hartzfeld, Gordon K. & Margaret E.
 20. Galentine, Albert
 21. Harmick, Leland, Ray, Don & Freda Huey
 22. Ledger, James C. & Beverly M.
 23. Huey, Arthur E. & Beverly L.
 24. Huey, Arthur E. & Beverly L.
 25. Kirk, C. Russell
 26. Jones, Leroy & Margaret
 27. Stover, Leroy

- 316
1. Kovlichick Salvage Co.
- 319
1. Jones, Leroy & Margaret
 2. Lines, Zoe
 3. Mustitch, John J. & Almada L.
 4. Radaker, Forest E. & Ruth
 5. Shaffer, Blair V. & Zeta M.
 6. Edinger, Paul M. & Sara M.
 7. Hamilton, Frank F. Jr.
 8. Shaffer, G. W. & Ida M.
 9. Draucker, Levi B. & Maud
 10. Wingert, John F. Sr.
 11. Burke, James E. & Alfretta L.
 12. Stanley, John B. & Virginia M.
 13. Bigney, Floyd
 14. McCausland, Edward J. & Ruth P.
 15. Bloom, Keith D. & Vivian C.
 16. M. E. Parsonage
 17. Luthersburg Methodist Church
 18. Galentine, Kenneth V. & Nancy L.
 19. Campbell, Geo. E. & Jessie I.
 20. Witherite, Claude E. & Ethel M.
 21. Jones, Wm. Glenn & Bessie E.