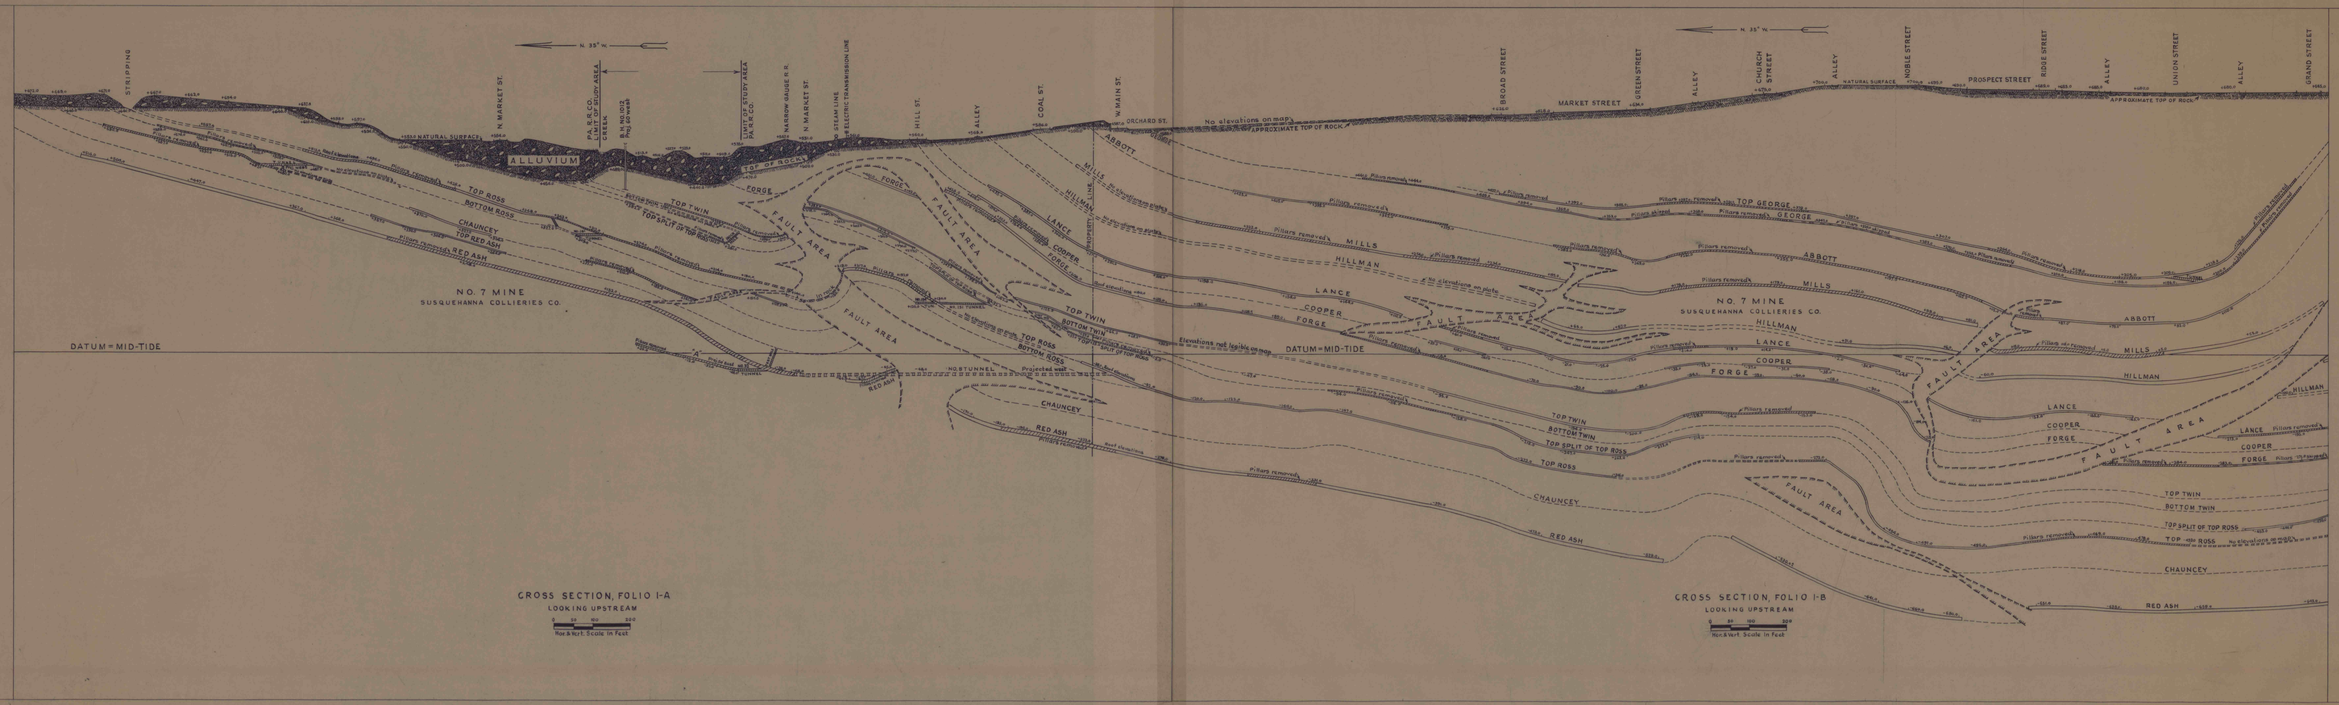

CROSS SECTION, FOLIO I-A
LOOKING UPSTREAM
Hor. & Vert. Scale in Feet

CROSS SECTION, FOLIO I-B
LOOKING UPSTREAM
Hor. & Vert. Scale in Feet