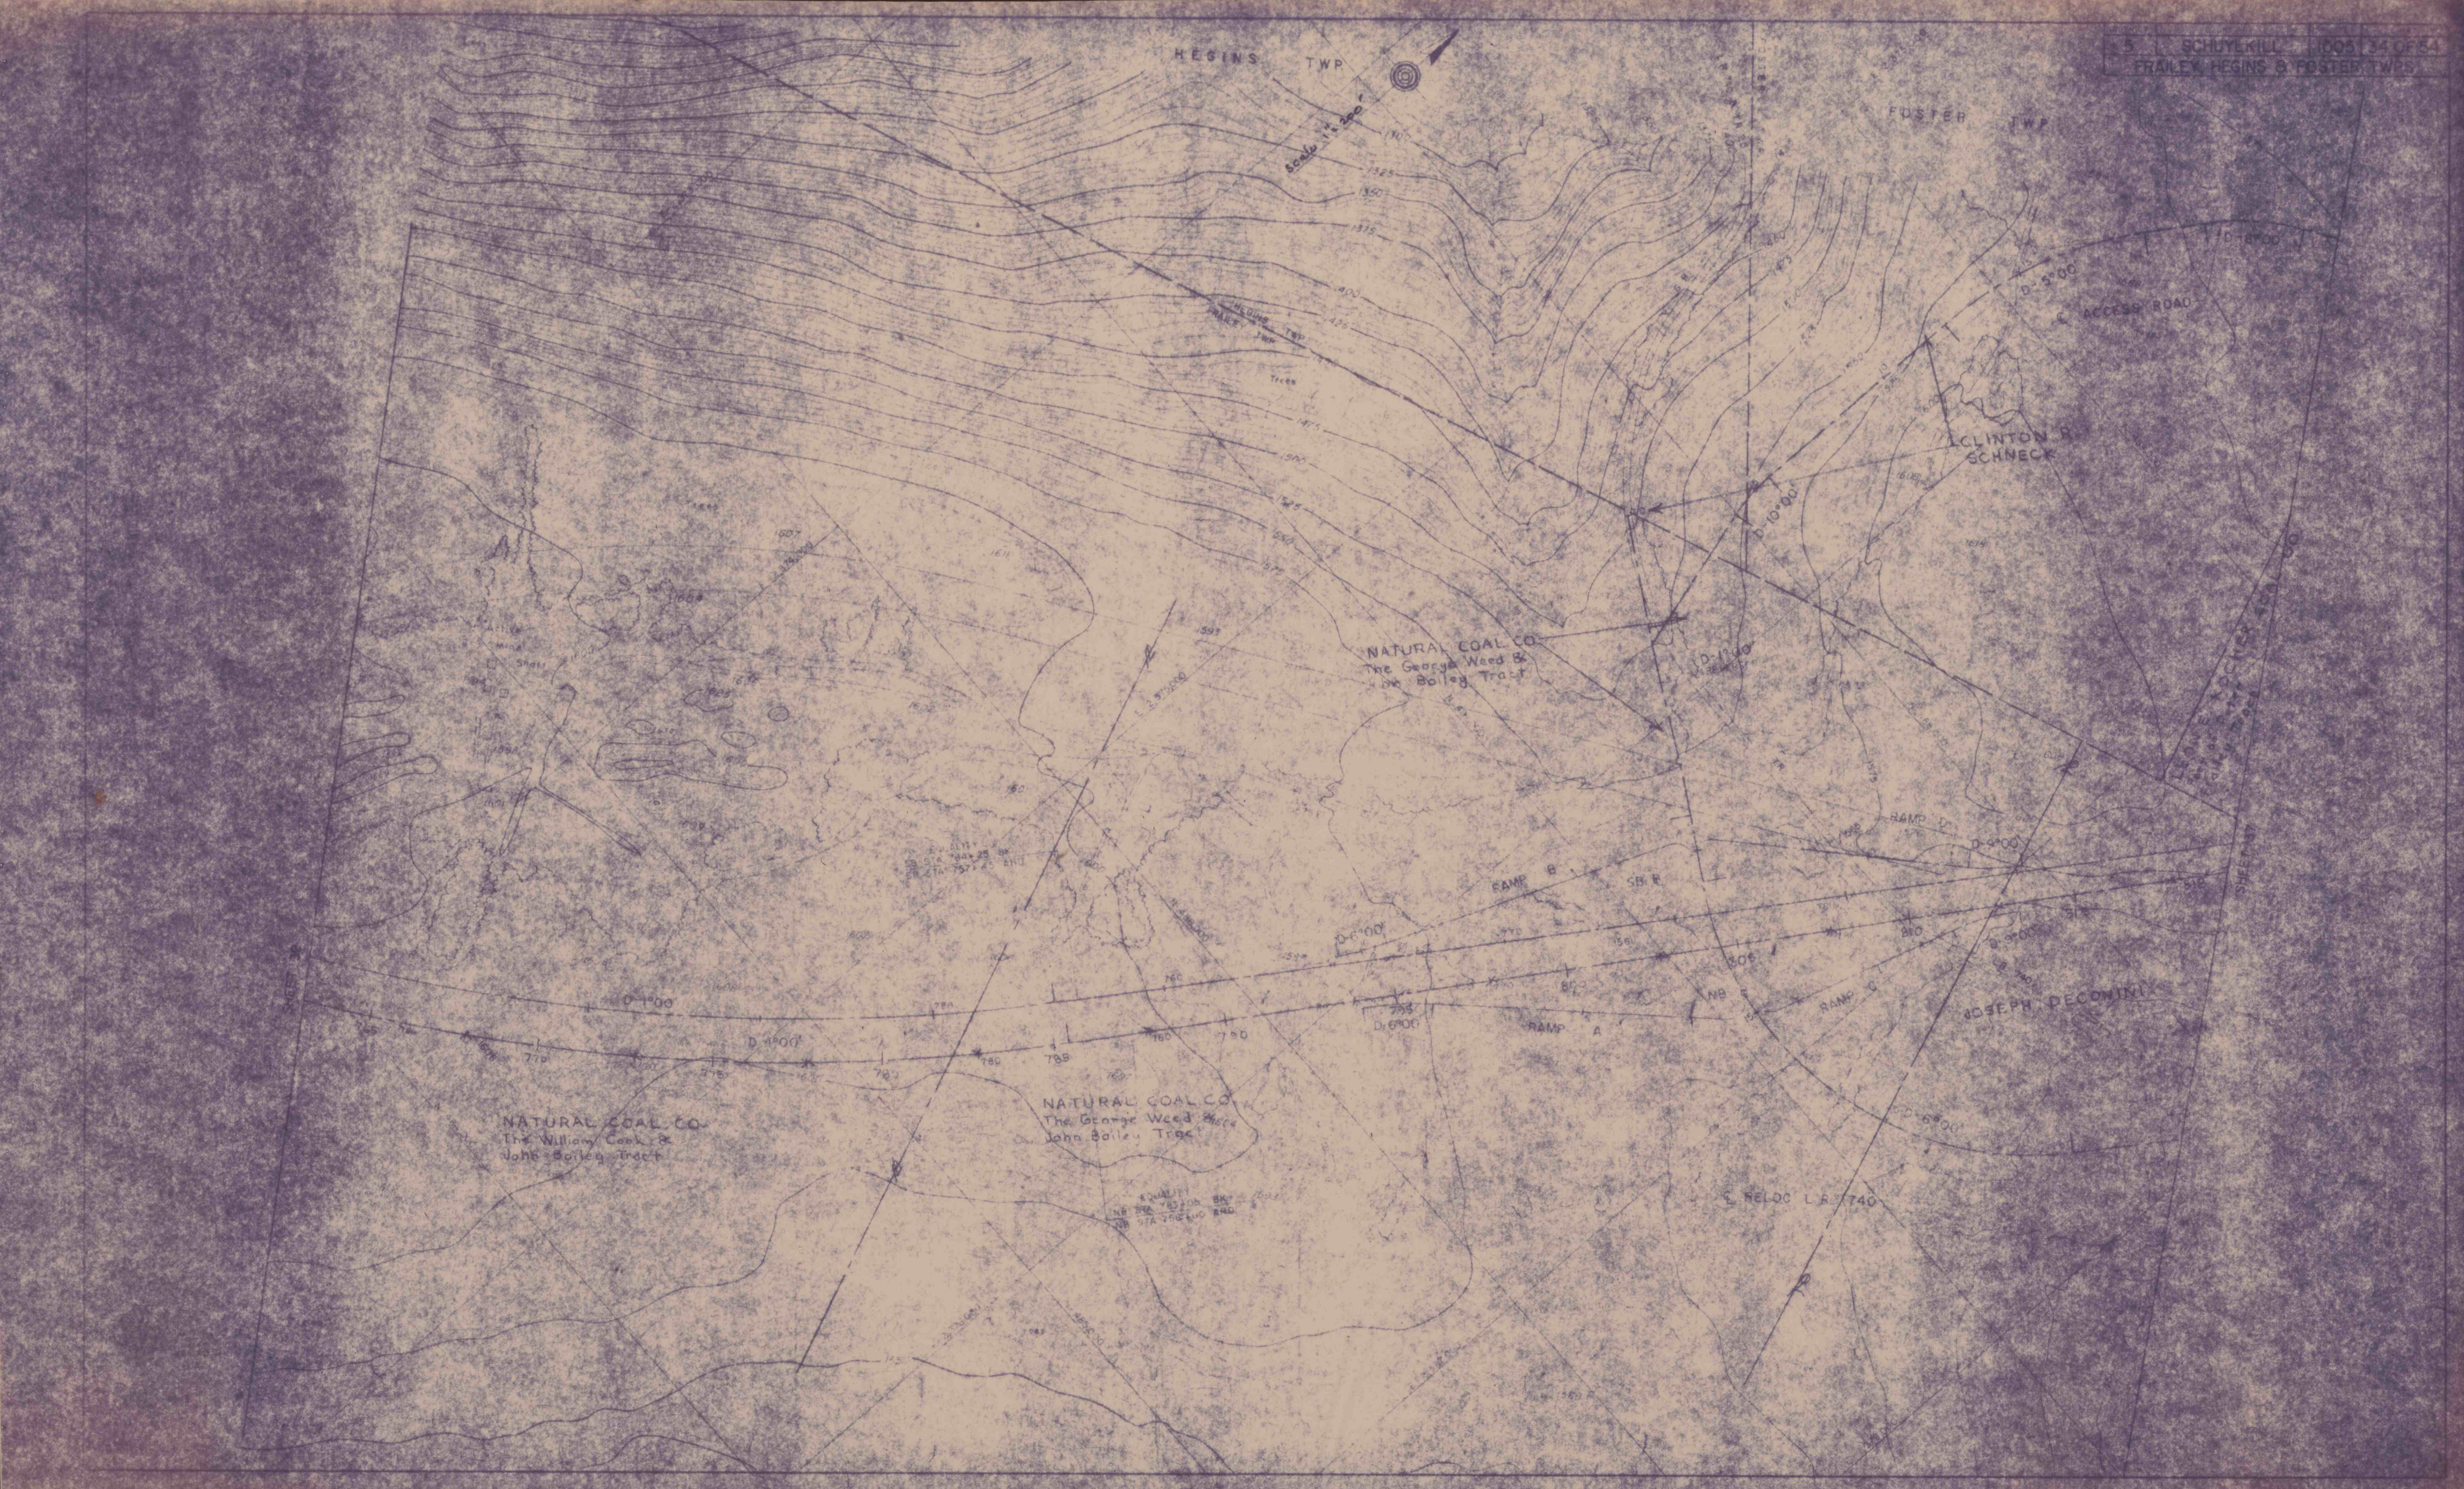
5
SCHUYLKILL
1005
34 OF 54
FRAILEY, HEGINS & FOSTER TWPS.
HEGINS TWP
FOSTER TWP
ACCESS ROAD
CLINTON R. SCHNECK
NATURAL COAL CO.
The George Weed &
John Bailey Tract
RAMP B
RAMP A
RAMP C
RAMP D
JOSEPH DECONINI
NATURAL COAL CO.
The George Weed &
John Bailey Tract
NATURAL COAL CO.
The William Cook &
John Bailey Tract
RELOC. L.R. 1740