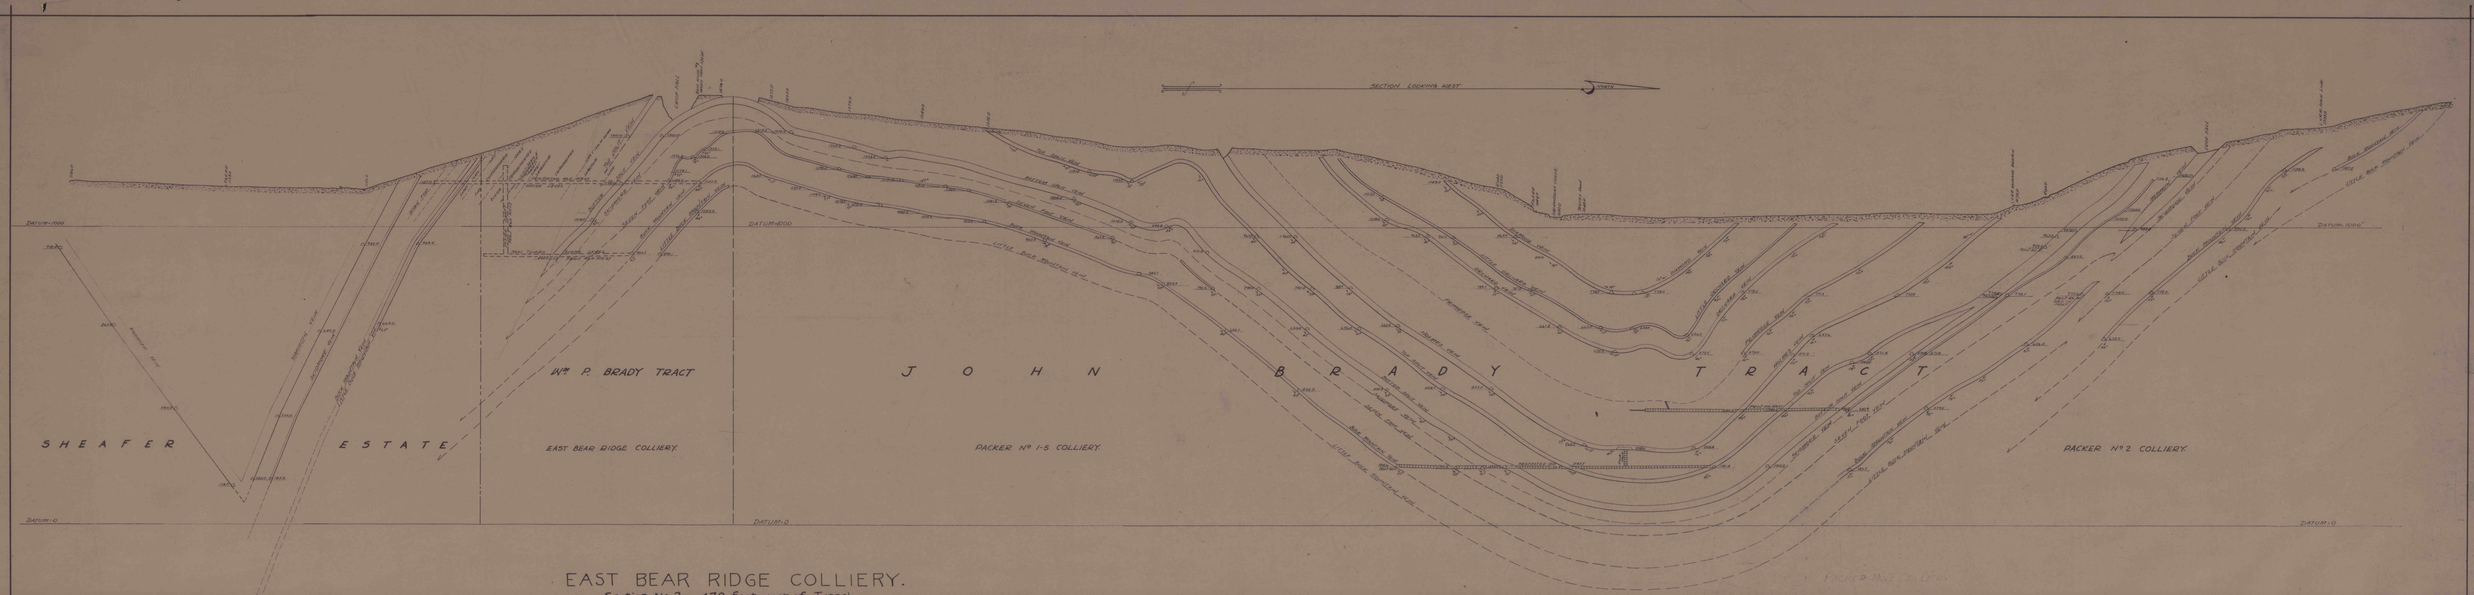

EAST BEAR RIDGE COLLIERY.

Section No. 2 – 470 feet west of Tunnel.

Also { 300 feet west of Tunnel to Primrose 3rd. Level Packer No. 2 Colliery
140 " west from Mar. 5th. east line Packer 1-5 Colliery Lease.

Scale 1 inch = 100 feet

Pottsville, Pa.
JANUARY 1, 1937.

W. PARKES MILLINGTON
MINING ENGINEER & AGENT BEAR RIDGE ESTATE.