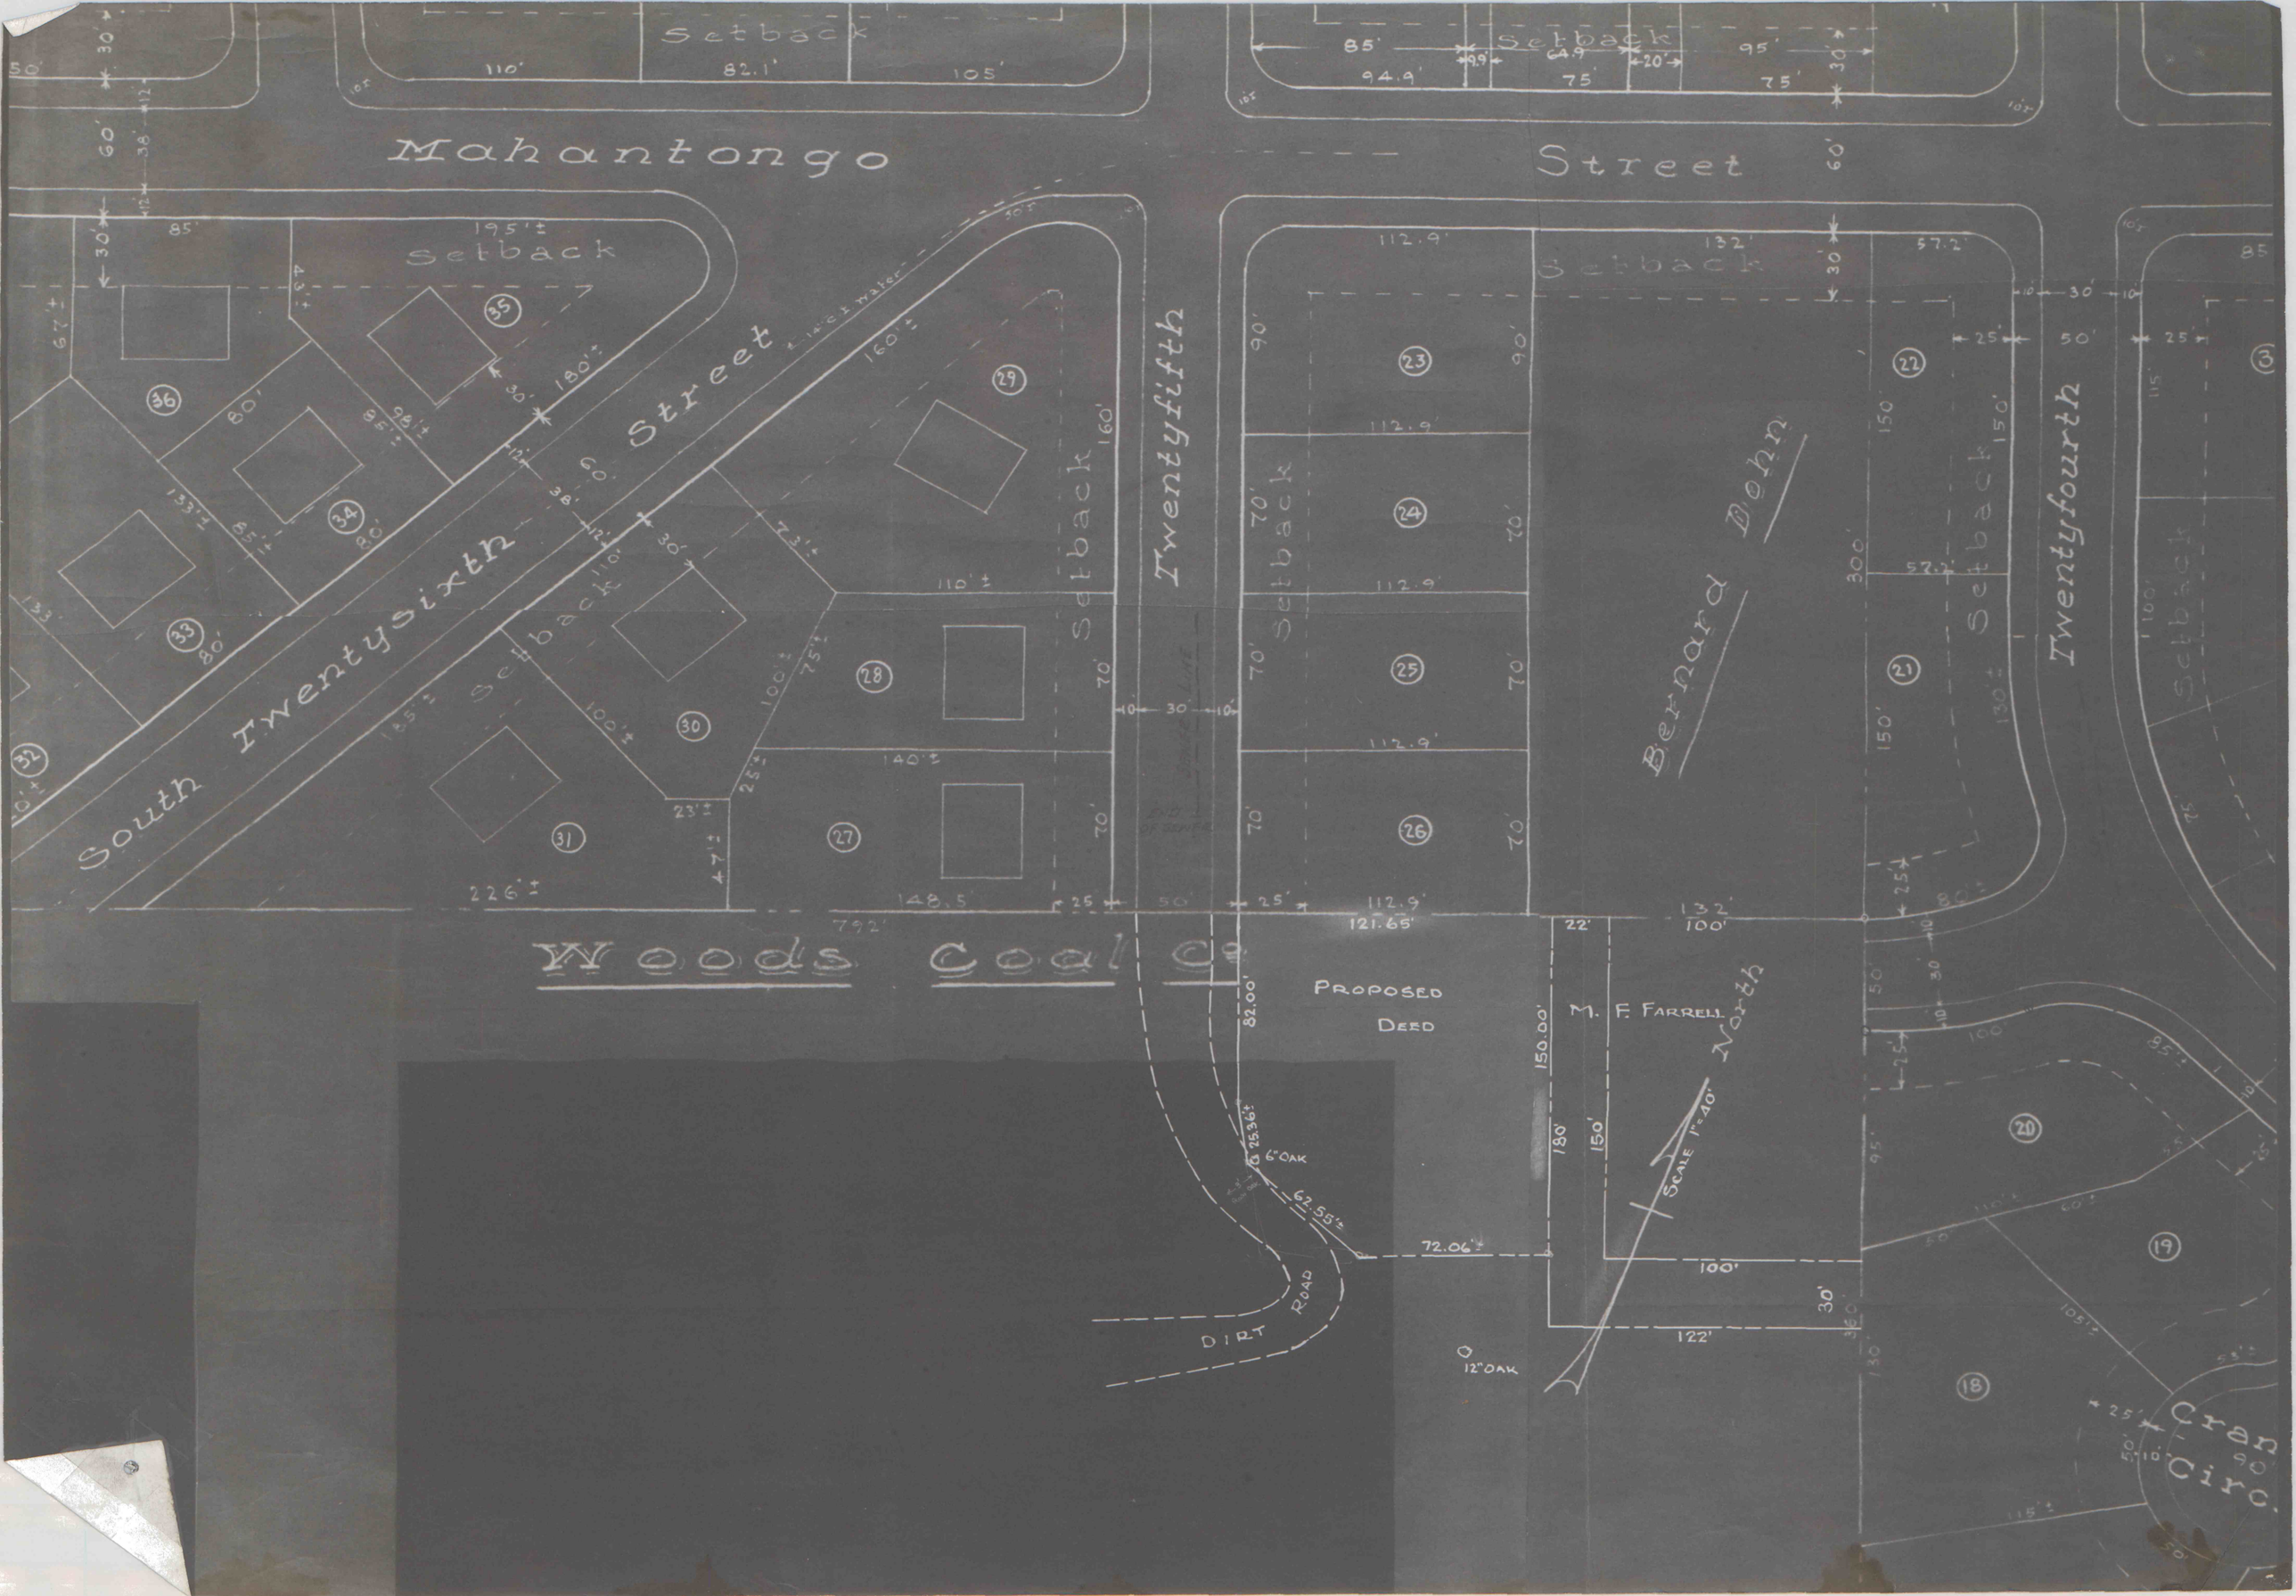
Mahantongo Street
Setback
South Twentysixth Street
Twentyfifth
Twentyfourth
Bernard Bohn
Woods Coal Co
Proposed Deed
M. F. Farrell
North
Scale 1"=40'
Dirt Road
6" Oak
12" Oak
Cran Circ.