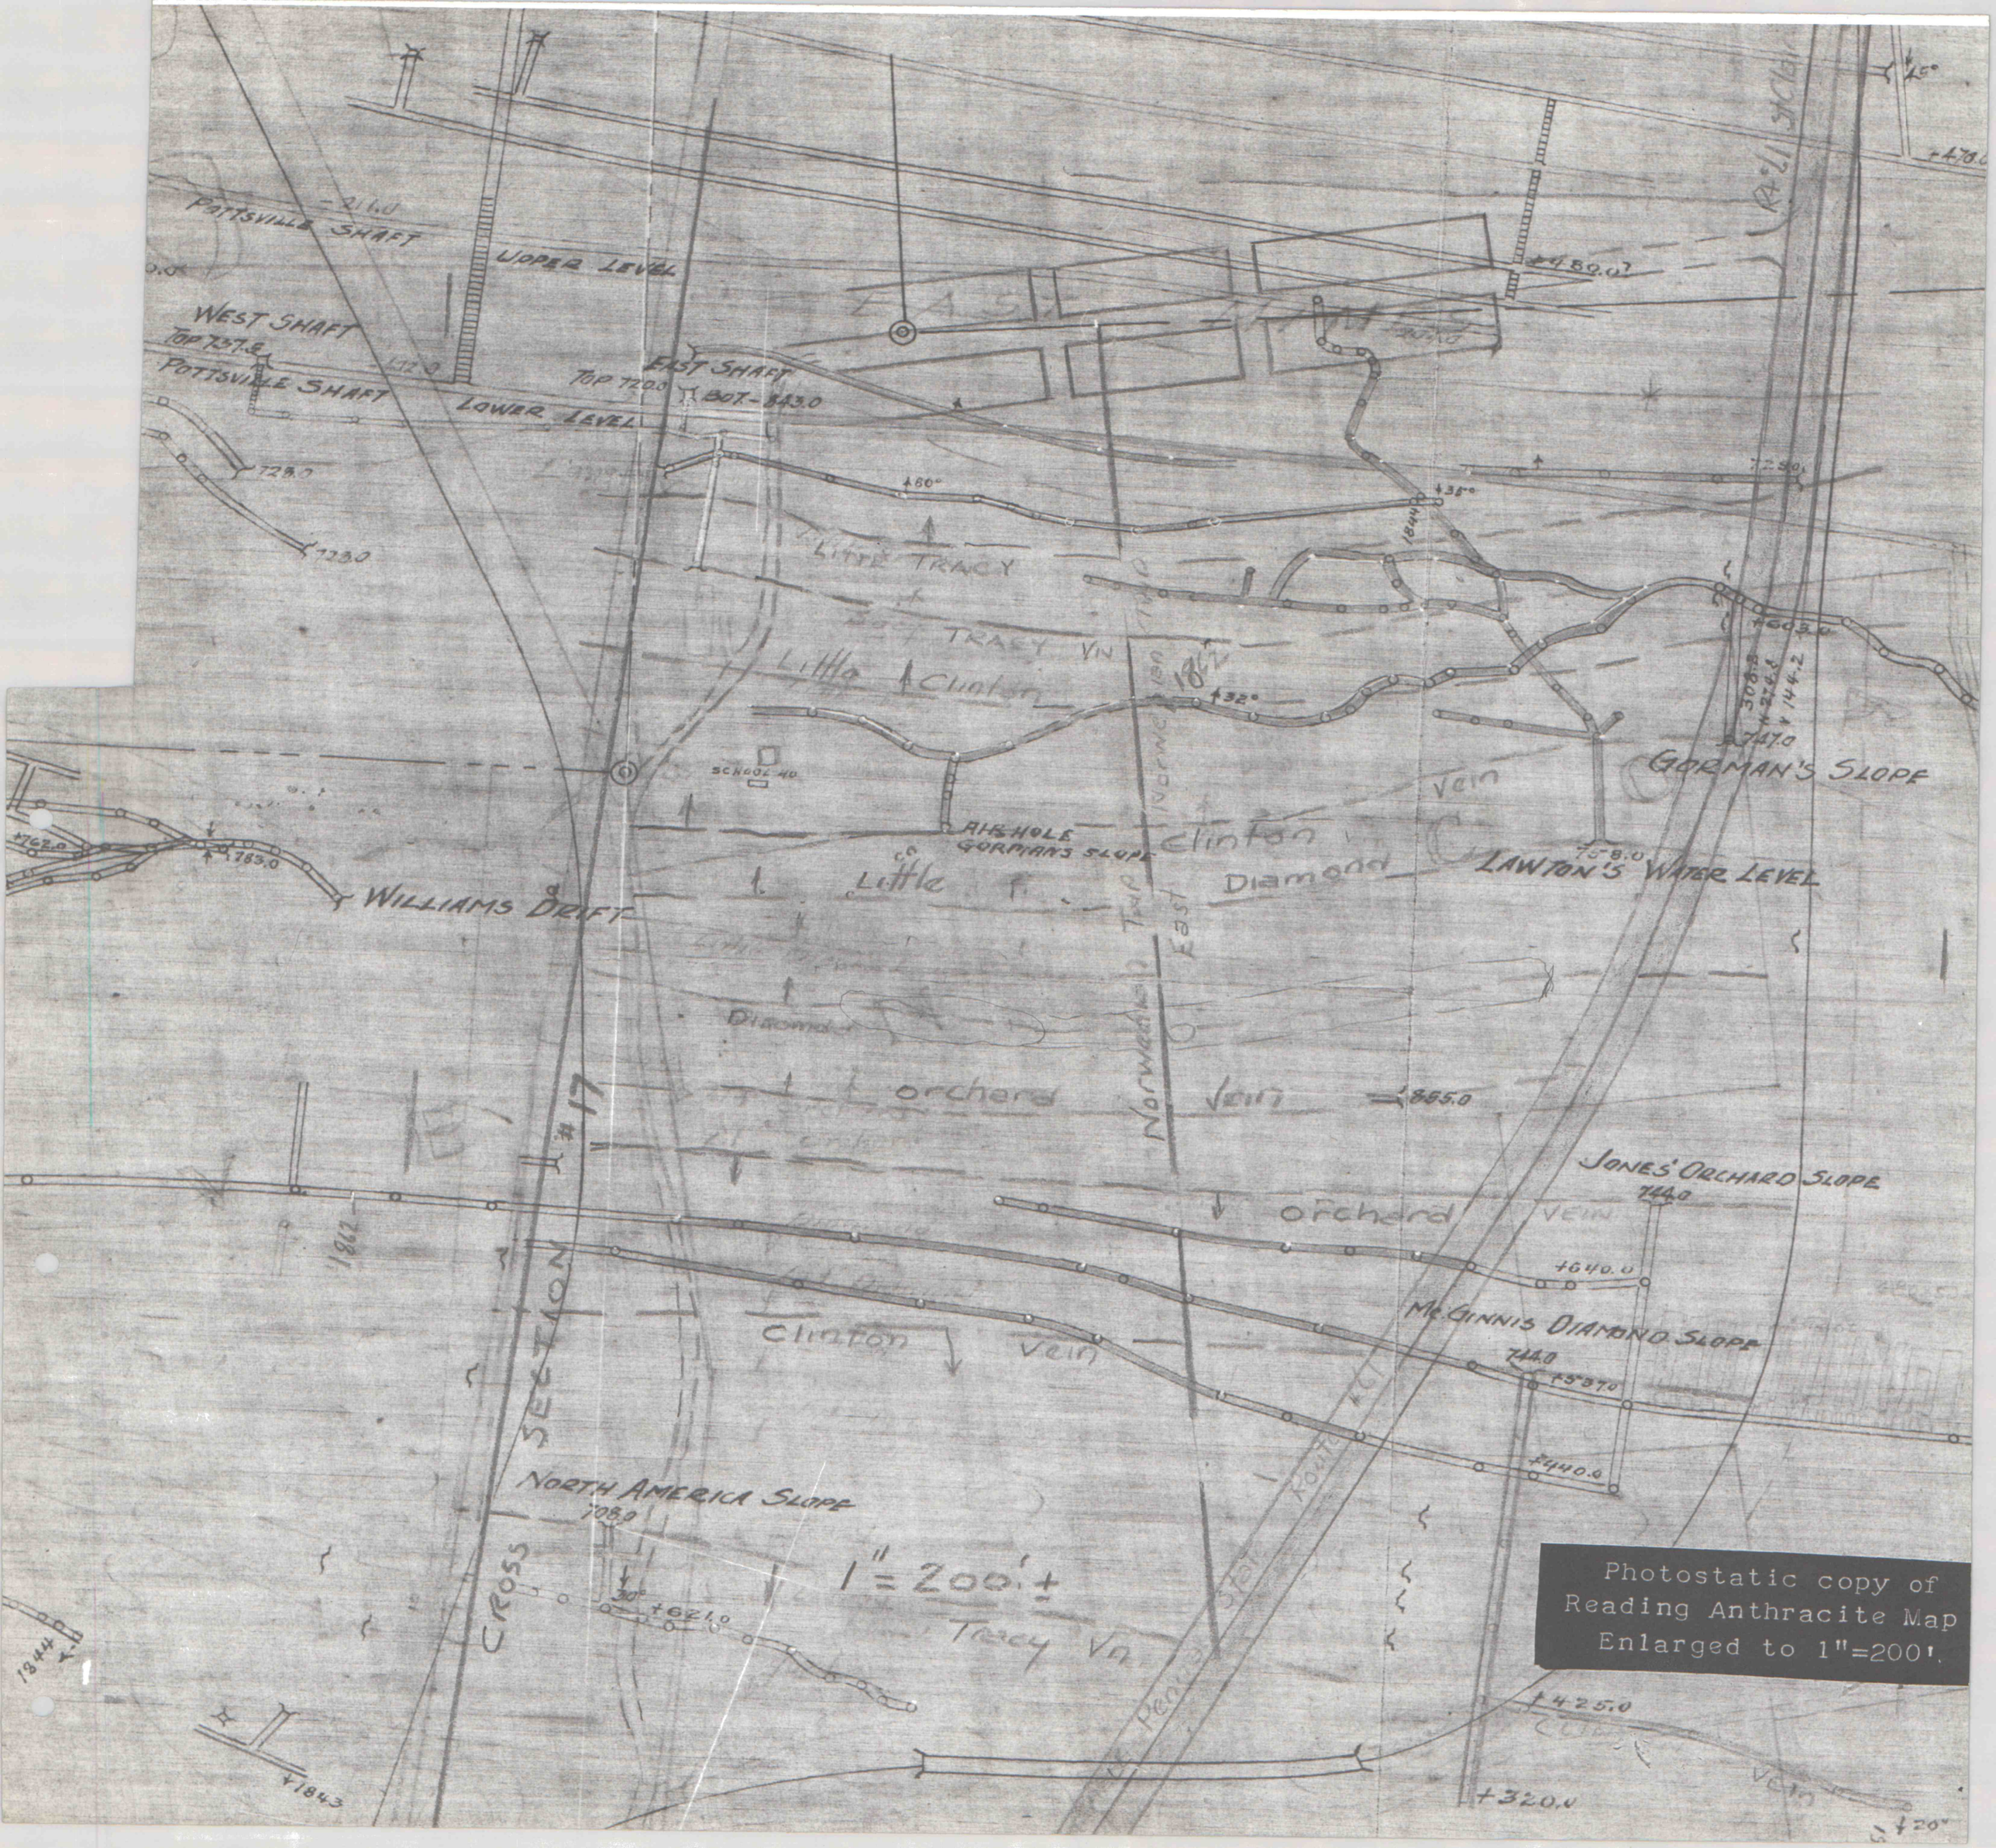
POTTSVILLE SHAFT
UPPER LEVEL
WEST SHAFT
TOP 737.8
POTTSVILLE SHAFT
LOWER LEVEL
EAST SHAFT
TOP 720.0
BOT. 543.0
LITTLE TRACY
TRACY VN
Little Clinton
SCHOOL 40
AIRHOLE
GORMAN'S SLOPE
Little Clinton
Diamond
GORMAN'S SLOPE
LAWTON'S WATER LEVEL
WILLIAMS DRIFT
Diamond
orchard
Norwood
vein
JONES' ORCHARD SLOPE
orchard
vein
Clinton
vein
MC GINNIS DIAMOND SLOPE
CROSS SECTION #17
NORTH AMERICA SLOPE
1" = 200' ±
Tracy Vn
Pearl Star Route
Photostatic copy of
Reading Anthracite Map
Enlarged to 1"=200'.