MAURER COAL CO. SKIDMORE VEIN SLOPE (ABAND.)
BLACK COAL CO. SKIDMORE VEIN SLOPE (ABAND.)
HARMER COAL CO. SKIDMORE VEIN SLOPE
OTTO SKIDMORE SLOPE (ABAND.)
SCHWALM SKIDMORE SLOPE (ABAND.)
SPLIT VEIN COAL CO. SKIDMORE VEIN
FORMERLY D. K. & W. COAL CO.
SPLIT VEIN COAL CO. SKIDMORE VEIN
FORMERLY D. K. & W. COAL CO.

FIRESIDE MINING CO. SKIDMORE VEIN SLOPE
J. & C. COAL CO. SKIDMORE VEIN SLOPE
WILLIAMSON COAL CO. SKIDMORE VEIN SLOPE

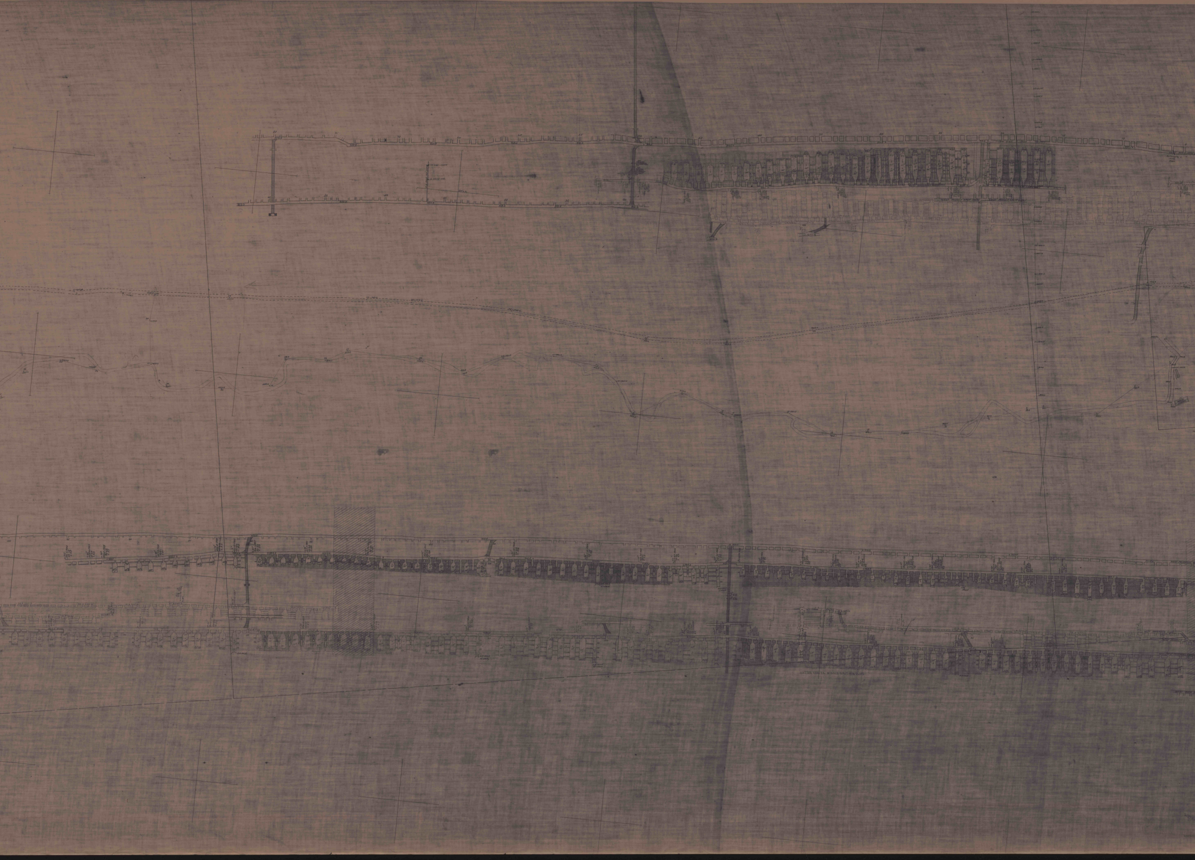
HATTER COAL CO. MIDDLE SPLIT VEIN SLOPE

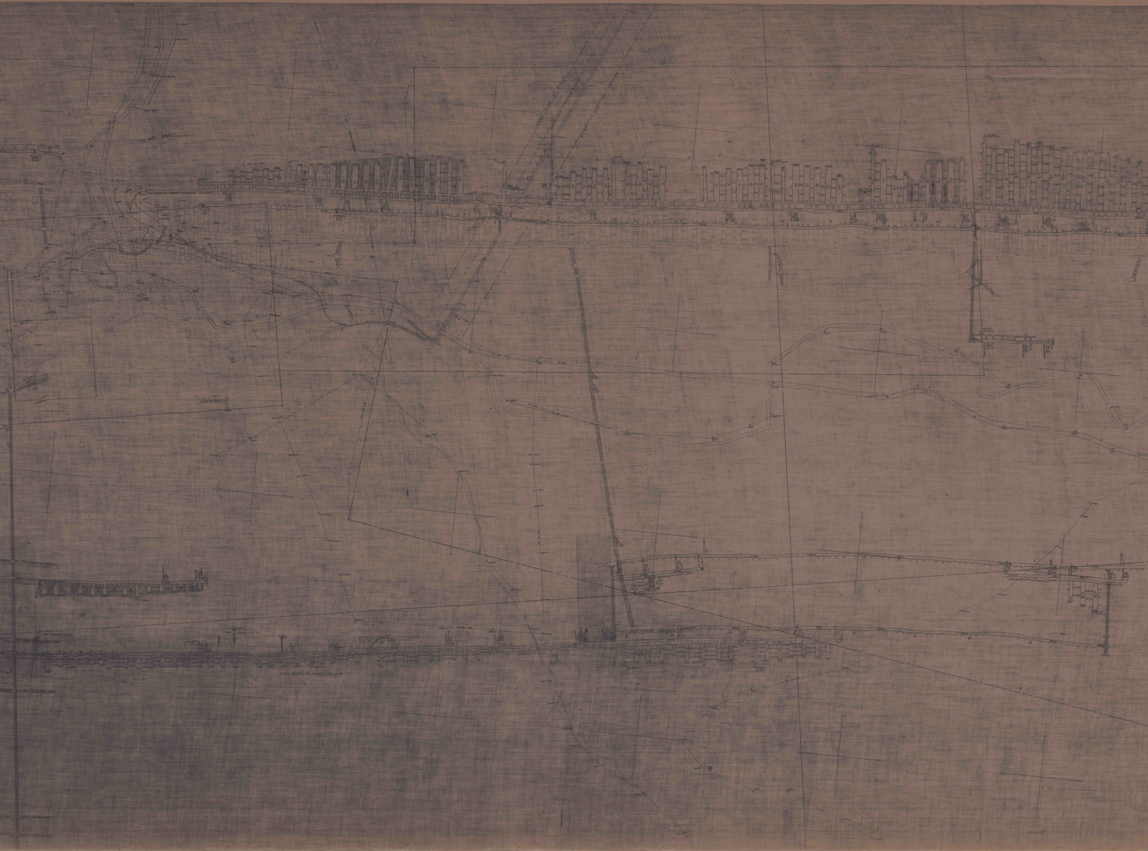
WEST LINE OF PILLAR
ELECTRIC POWER LINE
EAST LINE OF PILLAR
CLARK MASKER JR. SKIDMORE VEIN SLOPE

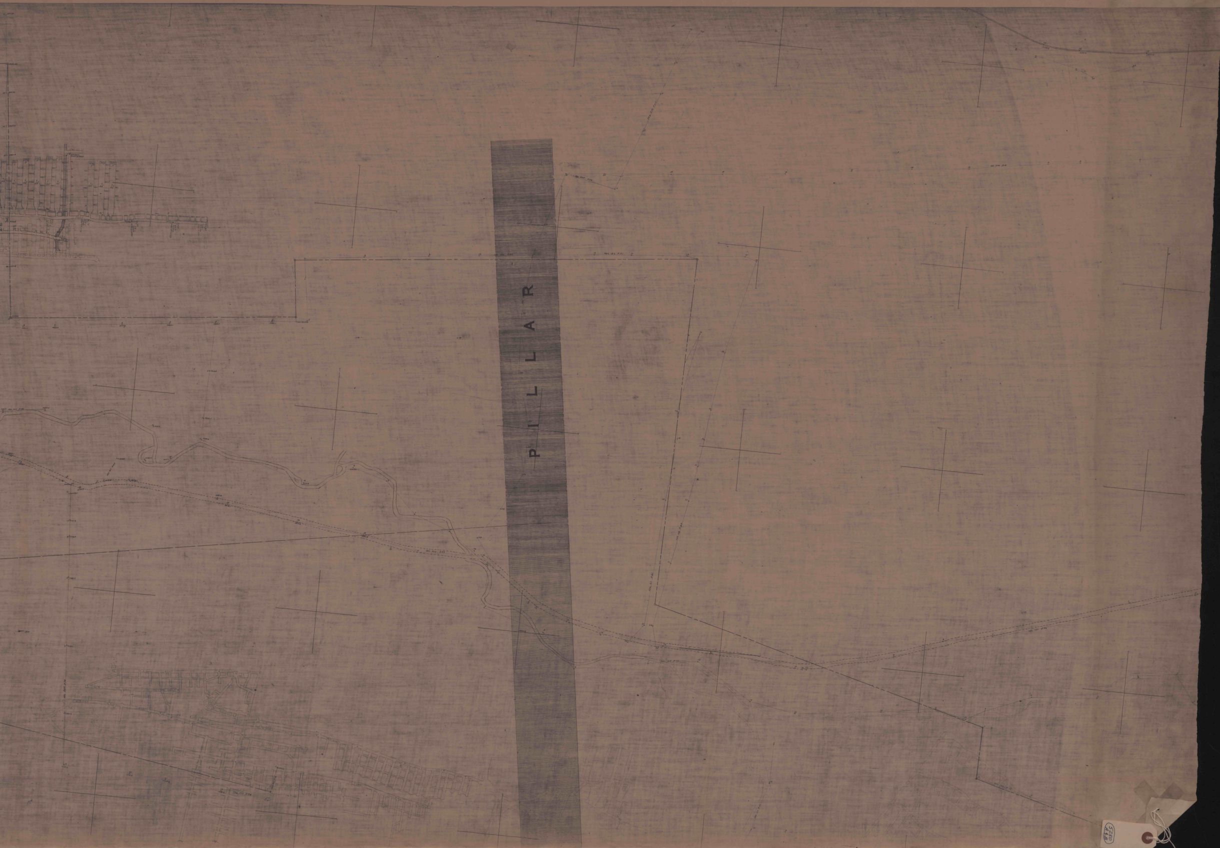
PILLAR

5280
A&B