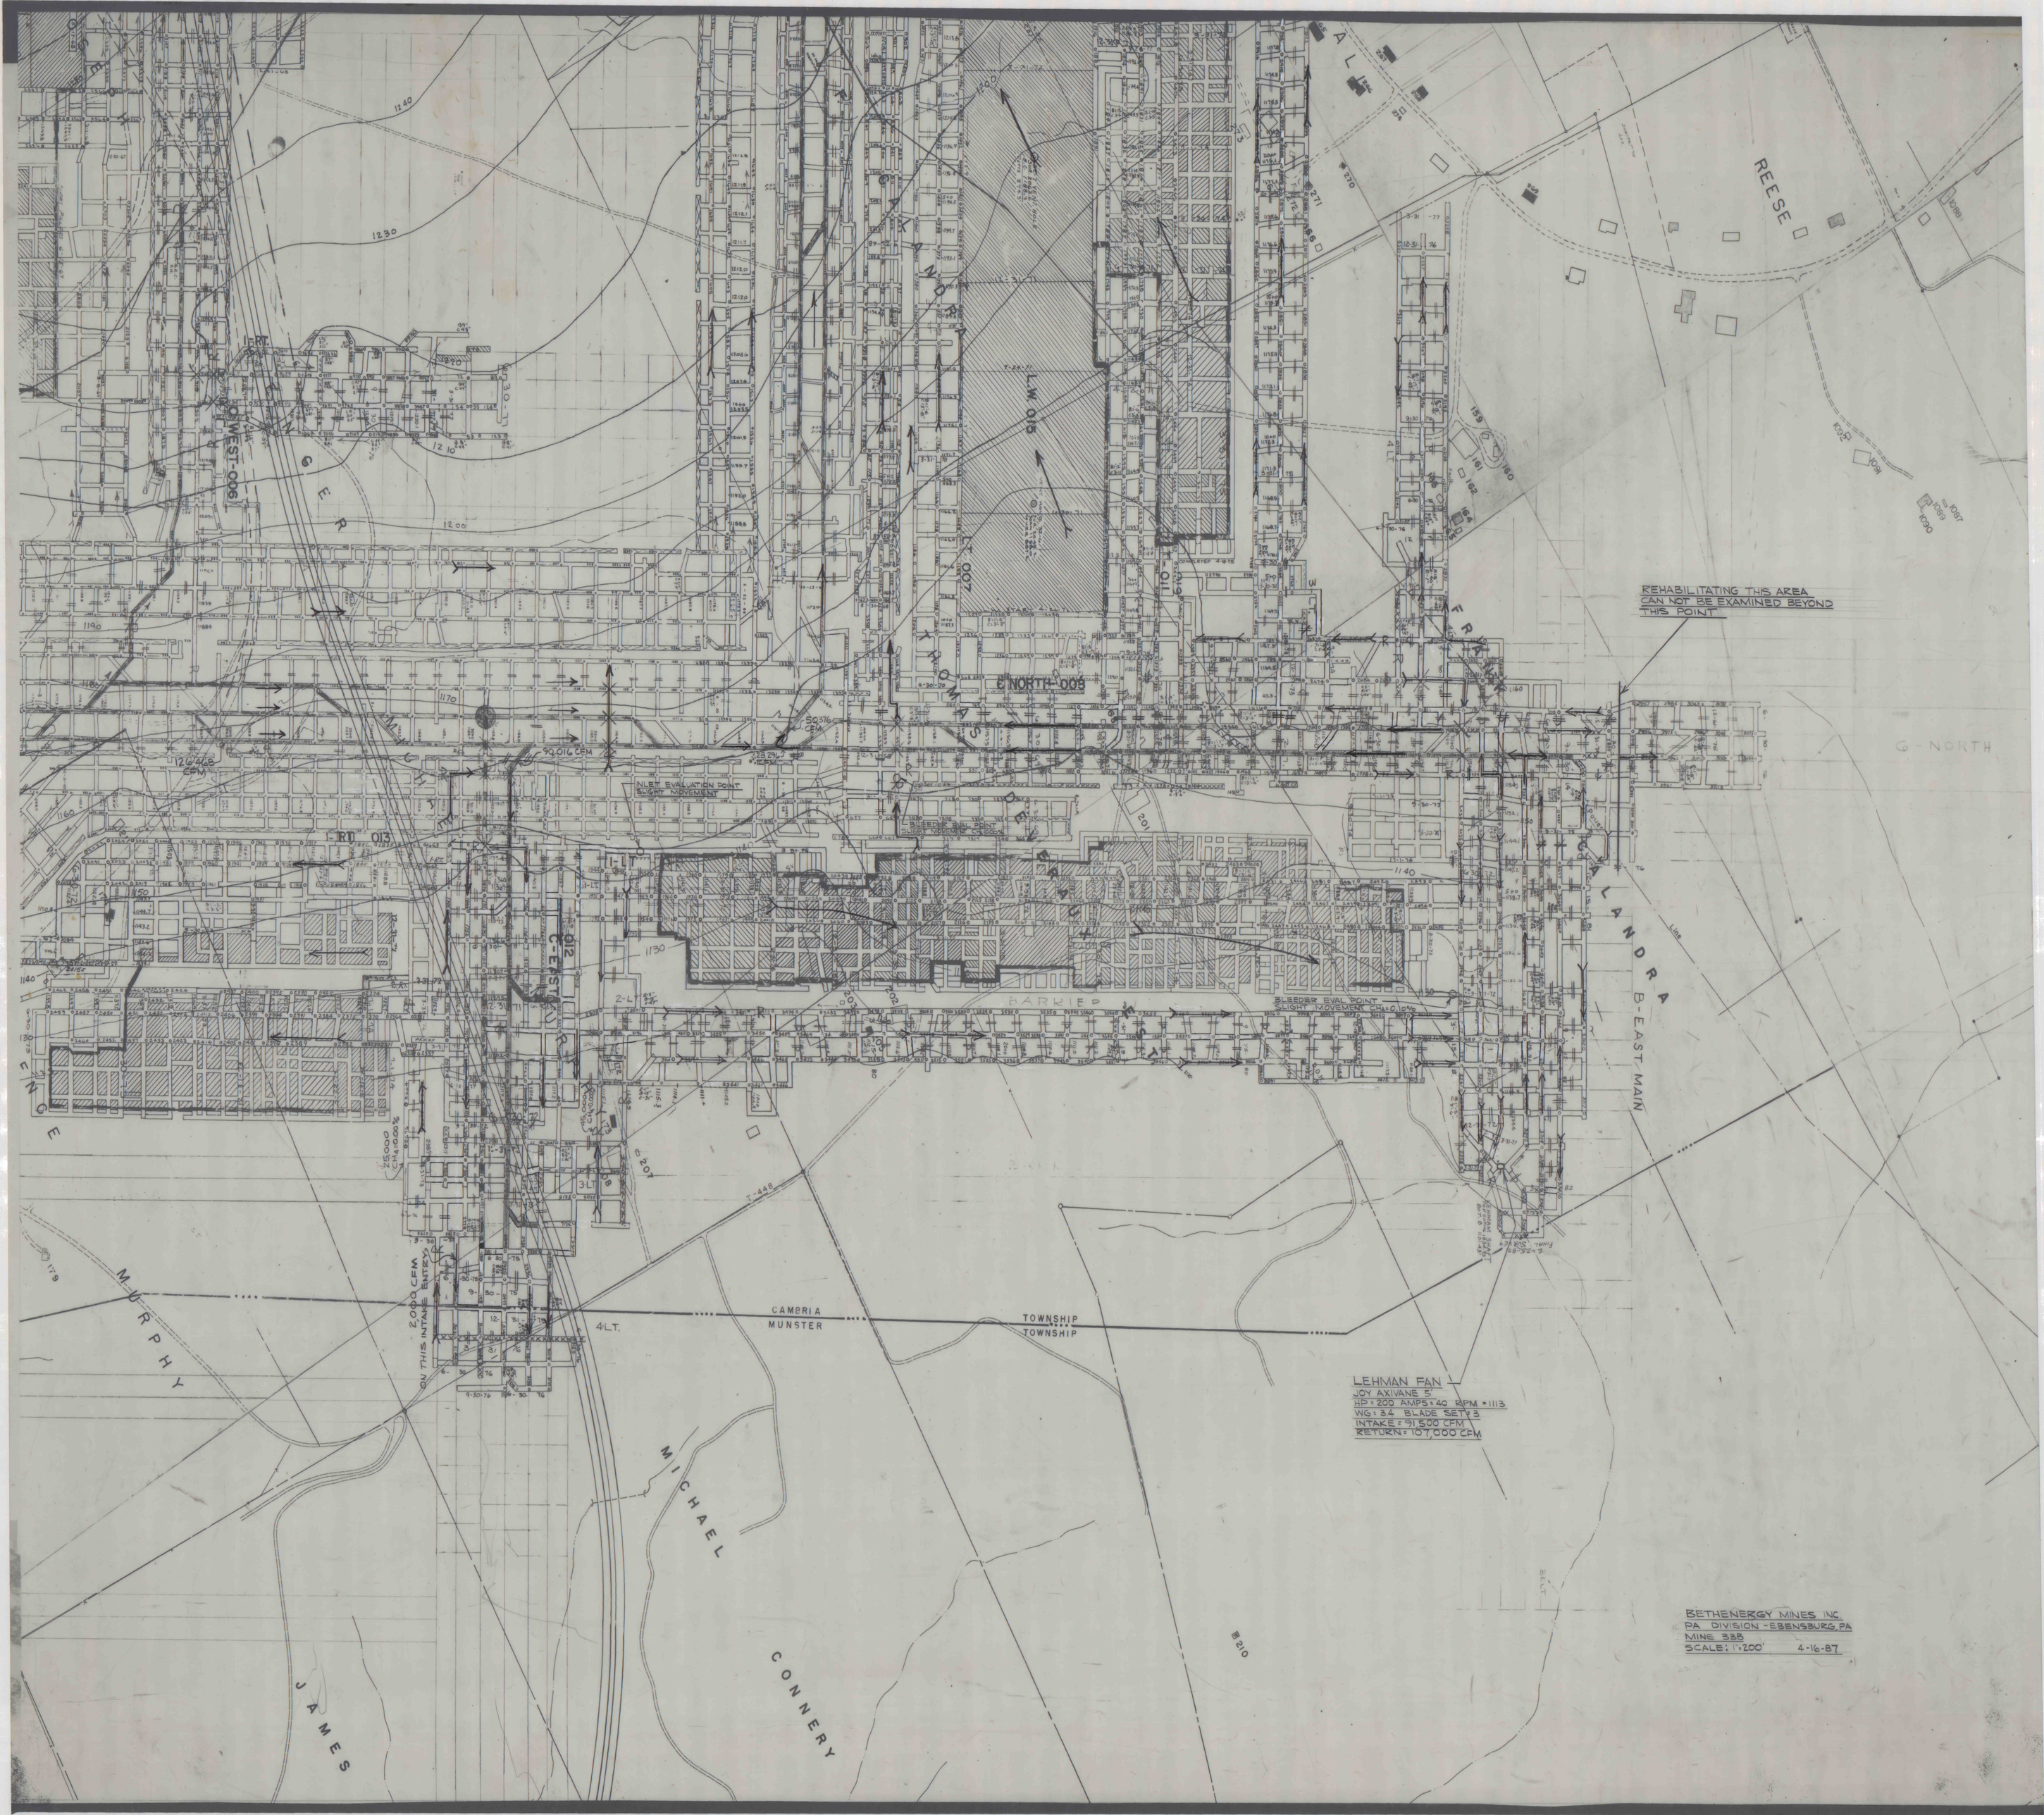
REHABILITATING THIS AREA
CAN NOT BE EXAMINED BEYOND
THIS POINT
REESE
C-NORTH
C-NORTH 009
C-WEST 006
C-EAST 012
B-EAST MAIN
HARRIER
NLET EVALUATION POINT
SLIGHT MOVEMENT
BLEEDER EVAL POINT
SLIGHT MOVEMENT
90,016 CFM
126,468 CFM
50,376 CFM
25000 CH4=0.00%
ON THIS INTAKE ENTRY
CAMBRIA
MUNSTER
TOWNSHIP
TOWNSHIP
LEHMAN FAN
JOY AXIVANE 5'
HP = 200 AMPS = 40 RPM = 1113
WG = 3.4 BLADE SET = 3
INTAKE = 91,500 CFM
RETURN = 107,000 CFM
BETHENERGY MINES INC.
PA DIVISION - EBENSBURG, PA
MINE 338
SCALE: 1"=200'
4-16-87