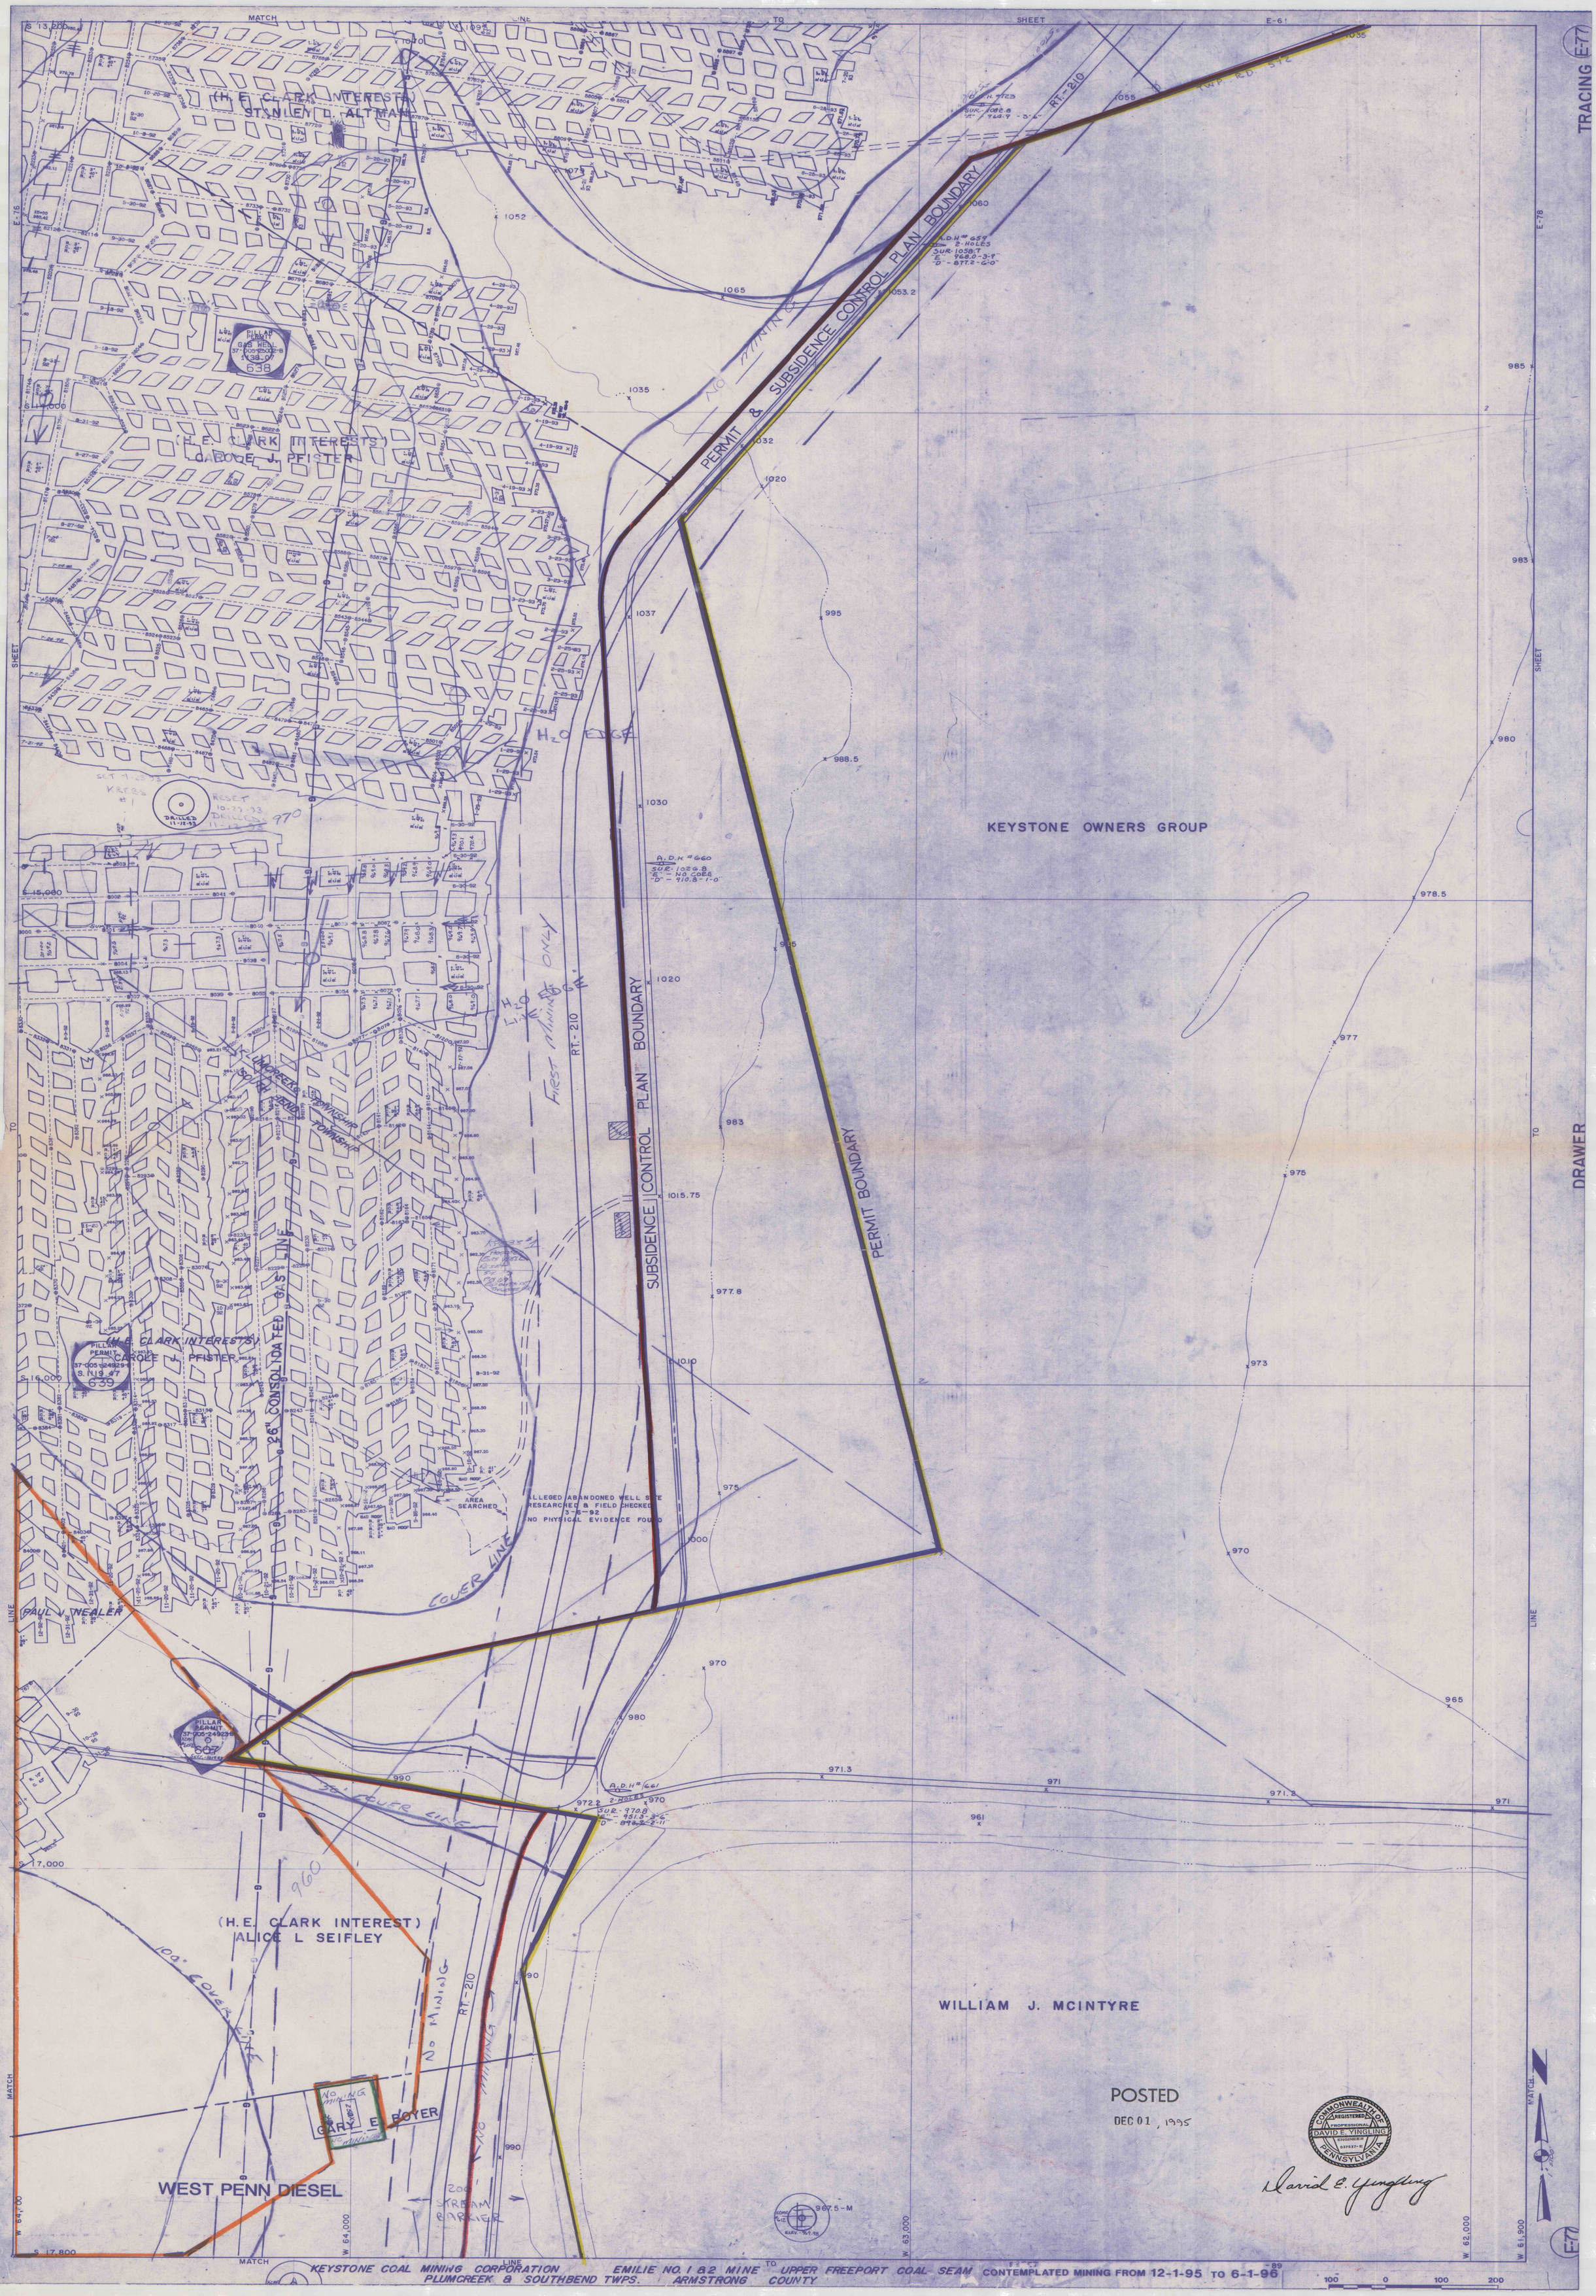
MATCH LINE TO SHEET E-61
TRACING (E-77)
(H.E. CLARK INTERESTS)
STANLEY D. ALTMAN
PILLAR PERMIT
GAS WELL
37-005-25002-B
1438.07
638
(H.E. CLARK INTERESTS)
CAROLE J. PFISTER
PERMIT & SUBSIDENCE CONTROL PLAN BOUNDARY
RT. 210
KEYSTONE OWNERS GROUP
SUBSIDENCE CONTROL PLAN BOUNDARY
PERMIT BOUNDARY
H2O EDGE
FIRST MINING ONLY
UNDERSTATE TOWNSHIP
SOUTHEND TOWNSHIP
26" CONSOLIDATED GAS LINE
(H.E. CLARK INTERESTS)
CAROLE J. PFISTER
ALLEGED ABANDONED WELL SITE
RESEARCHED & FIELD CHECKED
3-6-92
NO PHYSICAL EVIDENCE FOUND
AREA SEARCHED
COVER LINE
PAUL V. WEALER
30' COVER LINE
(H.E. CLARK INTEREST)
ALICE L SEIFLEY
100' COVER LINE
NO MINING
RT. 210
NO MINING
GARY E. BOYER
WEST PENN DIESEL
200' STREAM BARRIER
WILLIAM J. MCINTYRE
POSTED
DEC 01, 1995
COMMONWEALTH OF PENNSYLVANIA
REGISTERED PROFESSIONAL ENGINEER
DAVID E. YINGLING
David E. Yingling
KEYSTONE COAL MINING CORPORATION
PLUMCREEK & SOUTHEND TWPS.
EMILIE NO. 1 & 2 MINE
ARMSTRONG COUNTY
UPPER FREEPORT COAL SEAM
CONTEMPLATED MINING FROM 12-1-95 TO 6-1-96
DRAWER