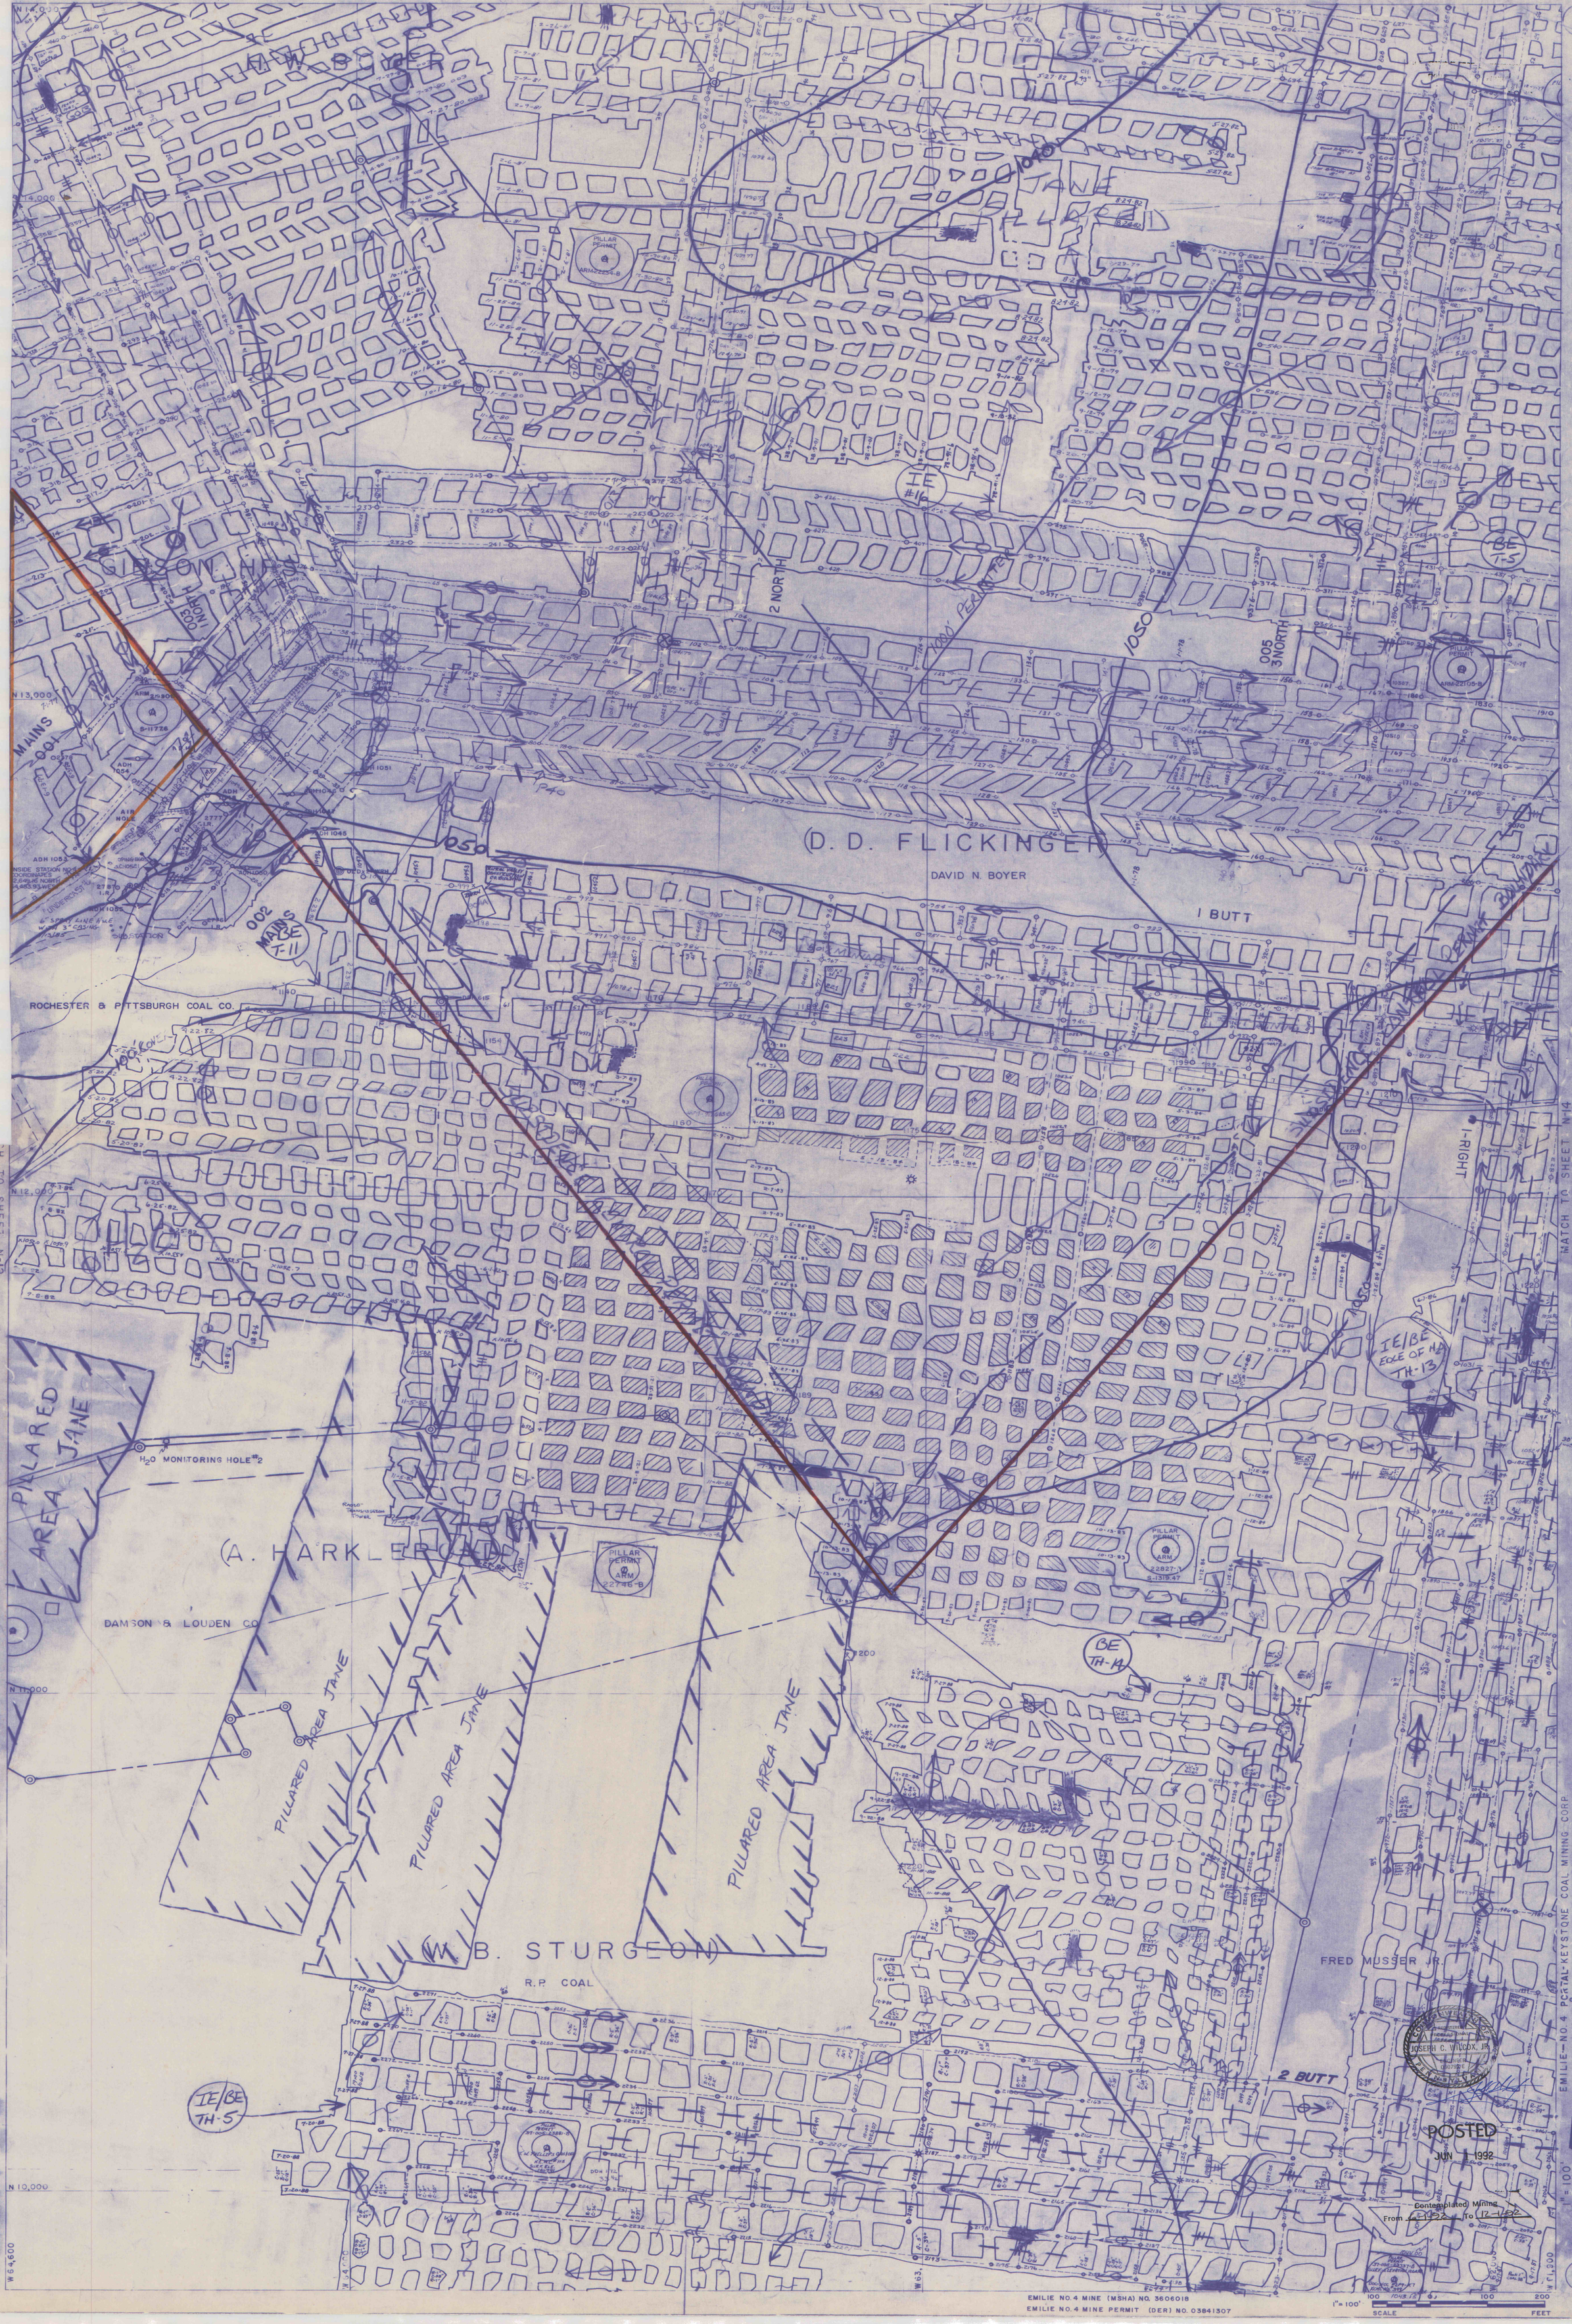
(D. D. FLICKINGER)
DAVID N. BOYER
I BUTT
(A. HARKLEROAD)
DAMSON & LOUDEN CO.
(B. STURGEON)
R.P. COAL
FRED MUSSER JR.
2 BUTT
ROCHESTER & PITTSBURGH COAL CO.
PILLARED AREA JANE
H2O MONITORING HOLE #2
2 NORTH
3 NORTH
MAINS
I-RIGHT
IE/BE TH-5
IE/BE TH-13
BE TH-14
BE T-11
BE I-5
IE #16
N 13,000
N 12,000
N 11,000
N 10,000
W 64,600
W 63,
W 61,900
1" = 100'
SCALE
FEET
EMILIE NO. 4 MINE (MSHA) NO. 3606018
EMILIE NO. 4 MINE PERMIT (DER) NO. 03841307
EMILIE—NO. 4 POSTAL-KEYSTONE COAL MINING CORP.
PLUM CREEK TWP. ARMSTRONG CO.
UPPER FREEPORT SEAM
JOSEPH C. WILCOX, JR.
POSTED
JUN 1 1992
Contemplated Mining
From 1-1-92 To 12-1-92
DRAWER 132
MATCH TO SHEET N-14
MATCH TO SHEET N-12
N-13