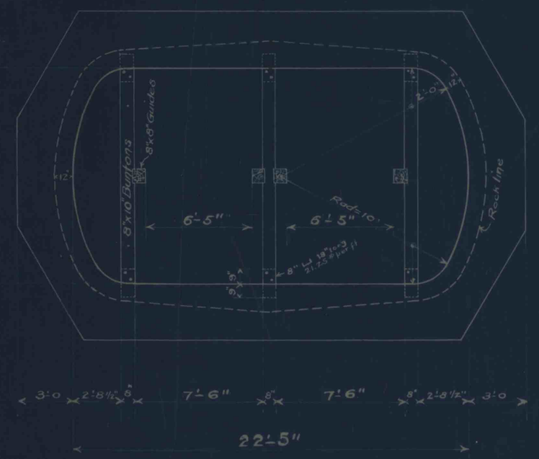

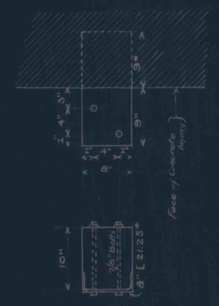

DETAIL OF BUNTON SUPPORTS
Scale 1"=1'

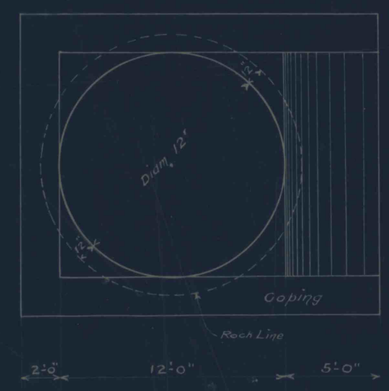

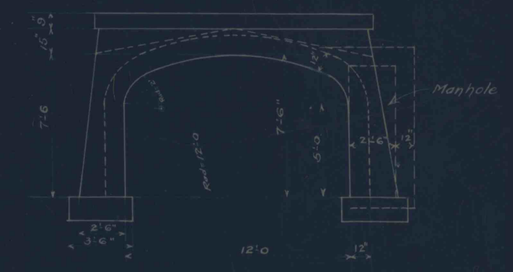

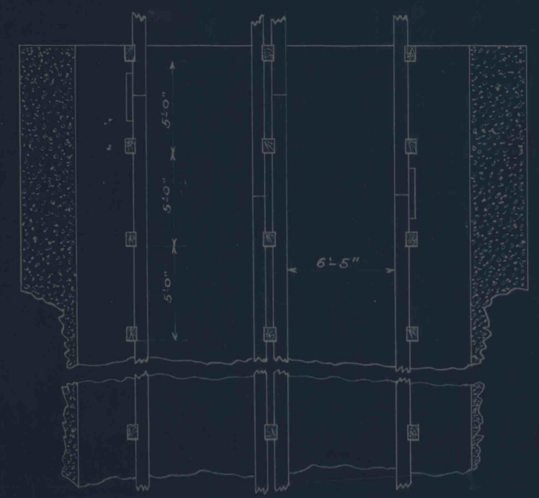

HOIST SHAFT

AIR SHAFT

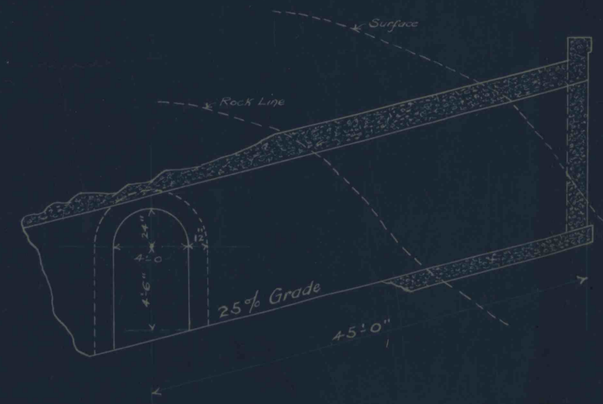

MAN & MATERIAL SLOPE

PLAN OF
HOIST SHAFT, AIR SHAFT AND SLOPE
For The
GILMORE COAL MINING CO.
Situate near Venice Washington Co., Pa.
Scale 1/4"=1' Pittsburgh Pa. June 6th 1921

Plan A-3