LIST OF SMALL OWNERSHIPS

No.	NAME	ACRES
1-1	H. J. COGLEY	2.0
1-2	ORIEN A. SCHRECENGOST	10.0
1-3	CHARLES S. DILL	18.0
2	ANNA HARKLEROAD	25.0
3	H. J. COGLEY	55.0
4-1	ROYDEN M. CLAWSON	14.0
7	DONALD L. GOLDSTROHM	30.0
8	ROBERT H. GOLDSTROHM	30.0
12	LAWRENCE W. GARNER	34.0
13	JACK L. MECHLING	32.0
13-1	LAWRENCE E. YOUNT	1.5
14-1	FRANCIS E. FISHER	6.0
16-1	WILLIAM G. McGREGOR	44.0
17	WILBERT C. McINTIRE	40.5
17-1	BOBBY C. ELLENBERGER	LOT
18	ERNEST D. SMITH	83.0
18-1	BOBBY C. ELLENBERGER	2.8
19-1	W. C. GEIGER	18.4
19-2	LUTHERAN CHURCH	2.0
20-2	EDNA FLEISHAUER	13.0
20-3	HOWARD E. COGLEY	4.0
22	SARA BRICKER	18.0
22-1	SARA BRICKER	4.0
22-2	HUGH WALSH	1.1
22-3	E. E. ELLWOOD	13.0
25-1	WILLIAM F. GROVES	10.0
25-2	ETHEL I. KINTER	44.7
25-3	CURTIS R. HILL	3.0
25-4	REFORM CHURCH	3.0
25-5	REFORM CHURCH	2.0
25-6	REFORM CHURCH	LOT
25-7	BENNETT F. HILL	2.0
29-1	WILLIAM H. HUTCHINGS	LOT
34-1	SHERIDAN SCHRECENGOST	21.6
35-1	MARY LYNESS	9.0
42-1	JOHN E. RUFFNER	1.0
42-2	PINE CREEK MUTUAL FIRE INS CO	LOT
42-3	ERMA F. COGLEY	LOT
43-1	RAYMOND R. McELWAIN	1.0
43-2	HAROLD L. RUMBAUGH	LOT
43-3	HAROLD L. RUMBAUGH	2 LOTS
44	WALTER J. RUPP	24.0
45	J. FRANK SCHRECENGOST	20.0
45-1	CHARLES R. O'HARROW	LOT
45-2	AUSTIN D. COGLEY	1.0
48-1	CLAIR COGLEY	10.0
53	J. FRANK SCHRECENGOST	23.0
53-1	JOHN A. JORDAN	LOT
58-1	J. C. WHITE	1.3
69-1	JOHN E. REEFER	1.5
70-1	JESSE A. LOGAN	LOT
82-1	GEORGE F. SIBASE	5.5
85	MAURICE M. WEST	30.0
87-1	FRED D. NEIGH	6.5
89	BARTON H. BARNARD	27.7
90-1	FRANK L. KIRKPATRICK	1.0
93-1	SAMUEL L. COLEMAN	3.0
93-2	ELMER E. HAYES	3.0
94-1	JOSEPHINE I. DOUTT	1.25
94-2	CHESTER F. KEPLER	LOT
94-3	GROVER C. WALTERS	LOT
96	ELMER HAYS	46.0
96-1	HARRY F. HAYS	1.5
96-2	R. C. SMITH	3.0
97-1	ELMER HETRICK	4.0
99-1	HAROLD C. HAYES	LOT
102-1	ALEX L. NAGY	5.0
109-1	GLENN E. MINICH	5.0
113-1	RUTH IRENE YOUNG	2.0
113-3	LAURA FORSYTHE	LOT
114-1	ARM. CO. BLDG. & LOAN ASSOC	1.0
120	ROBERT H. MILLER	21.0
120-1	ROBERT H. MILLER	3.0
122	ANNIE BEATTY	23.0
123	JERRY WISE	21.0
125-1	HERBERT WISE	5.3
128-1	DUNKARD CEMETERY	1.0
128-2	ERNEST R. STARR	3.0
131	FRED TROUP	26.0
132	STACEY H. WELLS	15.0
134-1	DELLA G. FRAMTON	10.0
135-1	ROSE J. CANAZARRO	7.0
135-2	ROSE J. CANAZARRO	1.0
135-3	ALEX ZITNER	5.0
135-4	GEORGE TESLIN	1.0
136	JOHN H. HARTLEY	34.0
137	B & S COAL & COKE CO	27.0
137-1	HOLINESS GOSPEL CHURCH	
138-1	TOWNSHIP SCHOOL DIST.	LOT
138-2	NICK SAROKON	LOT
138-3	WESLEYAN METHODIST CHURCH	4 LOTS
138-4	MARGARET J. HOCKENBERRY	LOT
138-5	JOHN KOVALCHICK	1.9
138-6	IRENE A. WALTERS	1.0
138-7	GREEK CATHOLIC CHURCH	LOT
138-8	EVERETT E. CLEMENTS	LOT
138-9	ARNUS A. GRANLUND	1.2
139-1	FRED LORENZO, HRS.	LOT
139-2	ARMSTRONG COUNTY	LOT
139-3	ARMSTRONG COUNTY	LOT
139-4	ANNA COGLIOSTRO	LOT
139-5	HELEN MESHANKO HRS.	LOT
139-7	ALBERT T. CHERNEY	LOT
139-8	WILLIAM HART	2 LOTS
139-9	WILLIAM HART	LOT
139-10	WILLIAM HART	2 LOTS
139-11	MICHAEL DEINARI, ET AL	LOT
139-12	ARMSTRONG COUNTY	LOT
143-1	JAMES C. COOPER	1.0
143-2	JACOB HALIC	3.0
144	JAMES COOPER	15.1
147	B & S COAL & COKE CO	48.0
157-1	JAMES G. FERACIOLY	1.0
158-1	BERT L. REEFER	1.0
159-1	RAYMON EARL FISHER	3.0
159-2	BLAIR E. COGLEY	1.5
167-1	MABEL JACKSON	4.0
168-1	DOMINIC SGRO	LOT
168-2	SAM SGRO	LOT
168-3	LUCY SGRO HRS	LOT
168-4	AGNES KENWERSKI	LOT
168-5	FRANK DIMAIO	LOT
168-6	FRANK DIMAIO	LOT
168-7	JOHN W. STEWART	1.2
168-8	S. E. WISSINGER	LOT
168-9	GRANT C. HARKLEROAD	LOT
168-10	JOSEPH DIMAIO	LOT
170	JOHN McMASTERS	21.0
170-1	RAY C. HAYES	LOT
170-2	RAY C. HAYES	LOT
171	RAY C. HAYES	6.5
171-1	RAY C. HAYES	LOT
171-2	ROY C. HAYES	LOT
171-3	JOHN G. PINKERTON	LOT
172-1	JAMES C. O'HARROW	LOT
172-2	CATHOLIC CHURCH	2 LOTS
172-3	JOHN PINKERTON	LOT
172-4	GEORGE HARTZELL	2.0
172-5	MICHAEL ROBAK	LOT
176	THOMAS I. MARSHALL	25.6
177-1	FRANK BOHAN	LOT
177-2	ARCHIE E. ATHERTON	14.0
181	MURRY W. SHOTTS	40.0
181-1	MURRY W. SHOTTS	1.0
181-2	LAWRENCE H. McCUNE	1.5
185	JOSEPH L. WHITACRE	94.0
191	WADE C. HALL	5.0
192	JAMES R. BROWN	7.0
193	J. FRED SHERBURNE	12.0
194	JANET MILLER	78.0
194-1	JOHN E. WALKER	1.2
196-1	W. E. LAUSTER	LOT
196-2	W. E. LAUSTER, JR.	LOT
196-3	JACK AMMERMAN	LOT
197-1	EVELYN E. HIMES	LOT
197-2	ANTHONY SGRO	LOT
197-3	J. R. DICKEY	LOT
201-1	LAWRENCE K. HILL	22.0
M-211	YATESBORO	
214	NICK KOVALCHICK, ET AL	27.0
214-1	RIGHT REV. H. C. BOYLE	1.9
214-2	LEO J. PHILIPPI	2 LOTS
214-3	AUGUST PLAZARIN	3 LOTS
214-4	DOROTHY L. SOWERS	4 LOTS
215	JOHN KUCHAR	36.0
215-1	RAYMOND W. REARICK	1.0
215-2	J. JUNIOR TROUTMAN	1.0
215-3	LAURENCE H. RUMBAUGH	2.0
215-4	LAURENCE H. RUMBAUGH	1.0

No.	NAME	ACRES
216	JOHN KUHAR	10.0
216-1	JOHN KULICK	LOT
M217	W.T. PATTERSON PLAN	
218	HARRIET GOLDSTROHM	33.0
218-1	JAMES PATTERSON, JR.	LOT
219	HARRIET GOLDSTROHM	28.5
219-1	VELMA WIEGAND	LOT
M220	ROSE VALLEY	
221-3	JOHN LAVOSKEY	LOT
M222	FRED LUNDGREN PLAN	
223-1	CHARLES RAMER	5.0
223-2	GORDON R. GROVES	1.0
223-3	RUSSELL C. REEFER	1.0
223-4	DALE W. SCHRECENGOST	2.6
223-6	FLOYD O. SMITH	1.5
223-7	CHARLES A. SHOOP	LOT
224-1	RAYBURN E. HEPLER	1.0
226	SAM L. HINES	9.0
227	PITTSBURGH PLATE GLASS CO.	15.0
227-1	PITTSBURGH PLATE GLASS CO	1.0
227-2	PITTSBURGH PLATE GLASS CO	1.0
M228	PICTURESQUE PLAN	
229	MARTIN POTKALITSKY	LOT
231	W. P. LAUSTER HRS	25.0
232	ERNEST D. SMITH	25.0
233	GEORGE HISCHUCK	30.0
233-1	JOHN HLYNOSKY	1.0
236	NICK KOVALCHICK ET AL	3.1
238	RUDOLPH PICCOLA	LOT
239	TONY BELL	LOT
240	JOHN JABLUNOVSKY	LOT
241	PAULINE WOLSONOVICH ET AL	2 LOTS
242	ACHILLE BATTAGLIA	2 LOTS
243	HOWARD J. ARBLE	2 LOTS
244	FRED TAYLOR	LOT
245	MIKE GALUSCAK	LOT
246	JOHN ARBUCKLE	LOT
247	FRANK RAVES	LOT
248	SAMUEL F. BUFFONE	LOT
249	MIKE FORNARI	LOT
250	JOHN KOVACH	LOT
251	JOHN BOBICK	LOT
252	DONATE VICINI	LOT
253	JOHN A. KOVACH	LOT
254	SAMUEL FEAR	LOT
255	MERLE UMBAUGH	LOT
256	GEORGE NIZNIK	LOT
257	EMELIO FORNARI	LOT
259	MARTHA F. CALARIE	130.0
260	SHANNOCK VALLEY DEVELOPMENT CORP	24.8
260-1	JOSEPH AVI	LOT
260-2	AUGUSTO PASSERINI	2 LOTS
260-3	BRUCE CLARK	LOT
260-4	J.L. McKELVEY	LOT
260-5	MARGARET M. MAFFEI	LOT
263-1	CARL F. WAGNER	14.0
264-1	ELGIN CEMETERY	1.0
265	HARRY H. GOLDSTROHM	24.9
265-1	WINIFRED M. CRAFT, JR.	1.0
265-2	W. M. CRAFT	2.3
265-3	KENNETH L. GOLDSTROHM	LOT
265-4	ROBERT C. GOLDSTROHM	LOT
265-5	CHARLES A. SHOOP	LOT
266-1	FRANK SOMOSKY	1.4
266-2	EDWARD KESTER	2.0
267	GEORGE F. SMITH	30.0
268	RHODA R. SWARTZ	52.0
269	PEOPLES NATURAL GAS CO	6.0
272-1	AUSTIN V. BOYER	3.0
272-2	DAVID WHITE	LOT
272-3	AUDLEY G. LASHER	LOT
272-4	AUDLEY G. LASHER	2 LOTS
272-5	LESTER BUCKLEY	LOT
272-6	WILLIAM B. MEYER	LOT
273-1	HAROLD HAWKINS	1.0
278	JOSEPH A. SOWERS	63.0
278-1	JOSEPH A. SOWERS	2.0
278-2	FRANCIS SMITH	3.0
278-3	EDNA R. SOWERS	LOT
280	ELLEN YOUNG	23.0
282-1	MICHAEL KUSNER	3.0
283	M. KENNETH SCHALL	22.5
284	JOSEPH POLINSKY	55.0
284-1	STEVE POLINSKY	1.0
285	ARTHUR DUFFSTADT	15.0
285-1	SOL GEORGE	1.0
286	TILLIE KUNKLE	30.0
287	WILLIAM ROSENBERGER	15.5
288	ANGELO MILICIA, JR.	50.0
289	BERTE GAAL	56.0
290	LYDA M. CESSNA	81.0
291	FRED J. CESSNA	40.0
291-1	GLENN E. BELL	1.5
293-1	EVERETT BARKER	14.0
294-1	SOWERS CEMETERY	LOT
294-2	EMMA LAVOSKY	LOT
294-3	GUY J. SPERA, JR.	1.7
295	HARRY E. CLAYPOOL	12.4
M296	MARGARET	
297	NICK KOVALCHICK, ET AL	5.0
307-1	BRETHERN CHURCH	LOT
308-1	ANDREW LAZZERI	LOT
308-2	JOHN DE MORE	LOT
308-3	HAROLD SCHRECENGOST	LOT
308-4	WILLIARD D. FOSTER	LOT
308-5	WILLIAM DABULIS	LOT
308-6	RUSSELL D. STITT JR.	1.0
310-1	CLARENCE E. BOYER	8.0
312-1	WILLIAM E. POWERS	22.0
315	JACOB HARKLEROAD	30.0
316	LESTER F. HARKLEROAD	15.9
316-1	HARKLEROAD CEMETERY	1.0
317-1	WILLIAM L. CESSNA	3.7
325-1	HARRY CYKTICH	1.0
327-1	J. HUDSON BELL	4.4
334	JOSEPH W. McCOGLIN	5 LOTS
335	ROBERT C. McMASTERS	2 LOTS
336	DONALD W. BOARTS	2 LOTS
337	FREDERICK L. YATES	LOT
338	FREDERICK L. YATES	LOT
339	W. PAUL JEWART	LOT
340	BLAIR T. ADAMS	LOT
341	ETHEL M. AIKINS	LOT
342	BLAIR LIAS	LOT
343	ALEX L. NAGY	LOT
344-1	ANDREW JEWART	1.8
344-2	W. S. JEWART	2.0
344-3	WINFIELD S. JEWART	LOT
345-1	GEORGE PRIBICKO	LOT
345-2	JOHN R. LINKO	LOT
345-3	JACK AMMERMAN	3.5
345-4	WESLEYAN METHODIST CHURCH	LOT
345-5	WESLEYAN METHODIST CHURCH	LOT
347-1	ROBERT S. REARICK	1.0
348	JOHN L. HUBER	54.8
348-1	ALEX L. NAGY	4.0
349	MAJORIE E. LOGAN	14.0
354	ARLIE A. HARKLEROAD	45.8
354-1	HOMER HARKLEROAD	2.0
355-1	CARL F. RENFRO	7.0
356-1	GLENN L. COCHRAN	16.0
358	BLAIR LIAS	8.0
367-1	R. W. RUPP	5.8
367-2	HAROLD WALKER	1.5
M370	NU MINE	
371	J. L. DOUDS	LOT
372	MICHAEL ROEBUCK	LOT
M374	P.A. SMELTZER PLAN	
376-1	JOHN JABLUNOVSKY	29.0
376-2	WARD J. MILLER	5.0
376-3	LAIRD M. WALKER	3.0
378-1	MICHAEL BOHAN	LOT
379-1	FRANK BOHAN	LOT
380-1	ELLEN G. PHILLIPS	1.5
380-2	T. A. McCOY	LOT
380-3	PETER LAZZERI, JR.	4.0
383	SANTO MATTIOLI	34.3
385	FRED MATTILIO	15.5
388-1	MAGDALENE WEST	3.0
389	WILLIAM M. HILL	20.0
392	R & P COAL CO.	41.0
398	LYLE C. SHELLHAMMER	48.0
398-1	GEORGE LUCAS	4.0
398-2	THOMAS DIXON	14.5
399-1	FRED MATTILIO	1.0
407	V.F.W. POST NO. 6555	15.0
409-1	JOSEPH H. SECRIST	LOT
409-2	NORMAN A. LUKEHART	LOT

No.	NAME	ACRES
409-3	RICHARD L. FLICKINGER	2.0
409-4	FRED LORENZO	2.0
409-5	CATHOLIC CHURCH	LOT
409-6	SACRED HEART CHURCH	LOT
409-7		LOT
409-8	JOHN L. KROMER	LOT
409-9	RAYMOND S. BOWSER	LOT
409-10	GUY SEGER	LOT
409-11	JOHN CAROL	LOT
409-12	ALVIN E. JOHNSON	LOT
409-13	ANDY HOSPODAR	LOT
410-1	JOSEPH H. SECRIST	LOT
412	HARRY A. HEILMAN, JR.	18.3
413	B & S COAL & COKE CO.	55.0
413-1	SAGAMORE ELECTION HOUSE	LOT
413-2	FIRST PRESBY. CHURCH	LOT
414	JOHN J. KIMMELL	8.0
415	KEYSTONE STORE CO.	1.2
421-1	MARY V. HENDERSON	25.0
422-1	HARRY A. HEILMAN, JR	LOT
423-1	HARRY A. HEILMAN, JR.	14.0
429	AFTON K. FAIRMAN	25.0
429-1	RALPH C. JOHN	10.0
430	MOSES O. PLISCOF	33.0
431	HARRY A. HEILMAN, JR.	70.0
432	HARRY A. HEILMAN, JR	28.1
434	HARRY A. HEILMAN, JR	17.0
437	HARRY A. HEILMAN, JR	30.5
437-1	HARRY A. HEILMAN, JR	LOT
440	HARRY A. HEILMAN, JR.	50.0
442	ANNA EARHART, HRS.	22.0
442-1	HARRY A. HEILMAN, JR	9.0
445	ANNA SHAFFER	29.0
450	ORIEN N. REEFER	31.0
452-1	CHARLES LINGENFELTER	20.0
455-1	LEWIS T. SCHRECENGOST	3.0
456-1	JOSEPH E. GRABOWSKI	11.5
465-1	HUDSON GEORGE	30.0
468	HARRY A. HEILMAN, JR	30.0
472	HARRY A. HEILMAN, JR	1.0
473	HARRY A. HEILMAN, JR.	LOT
474	HARRY A. HEILMAN, JR	LOT
	REVISIONS 7/24/58	
162	WILLIAM C. TROUP	11.7
163	WILLIAM J. WALLACE	11.0
394-1	WILLIAM R. LINKO	6.0
432-1	HARRY A. HEILMAN, JR.	1.8
	REVISIONS 12/16/58	
181-3	MURRY L. SHOTTS	1.7
223-8	HAROLD C. GOLDSTROHM	1
305-1	NEIL A. GRESS	1.5
325-2	HARRY CYKTICH	1
	REVISIONS 7/13/59	
96-3	MONA R. HAYES	LOT
146-1	PETE KOSTELLA	2.0
161-1	NU MINE SPORTSMEN	15.0
237-1	JOHN KRECOTA	LOT
237-2	CHARLES MUFF	LOT
237-3	MIKE STEFANCIK	LOT
260-6	ALFONSO PASSERINI	LOT
265-6	CHARLES A. SHOUP	LOT
364-1	JOHN RICHARD BLACK	1.0
	REVISIONS 1/7/60	
265-7	JOHN CESSNA	1.3
354-2	JAMES E. HARKLEROAD	1.2
367-1-1	ARTHUR D. ROSENBERGER	1.0
409-14	J. H. SECRIST	LOT
	REVISIONS 11/1/60	
264-2	JOHN OTIS PATTERSON	1.6
431-1	HARRY A. HEILMAN, JR.	5
	REVISIONS 12/1/60	
62-1	JOHN SHANKLE	4.0
217-2	JOSEPH B. BISHOP, JR.	LOT
219-3	MERLE SCHRECENGOST	2.0
264-3	CHARLES PERRY	LOT
260-7	JOSEPH FINGERET	1.2
	REVISED 8/14/61	
43	EDWARD E. CRISSMAN	2.0
126-1	ERNEST R. STARR	2.3
317-1	ROBERT C. RAMER	1.5
43-4-1	CHARLES R. O'HARROW	1.0
444-1	HARRY A. HEILMAN, JR.	LOT
	REVISED 1-26-62	
367-1-2	ROBERT V. RUPP	LOT
443	PAUL D. ORR	17.4
	REVISED 5-14-62	
367-2-1	RONALD L. WALKER	LOT
	REVISED 9-25-62	
223-5-1	J. OTIS PATTERSON	LOT
367-3	CLARENCE W. WALKER	1.6
463-1	ROBERT E. SHAW	5.0
	REVISED 1-16-63	
52-1	J. FRANK SCHRECENGOST	3.5
230-1	ARMSTRONG COUNTY	LOT
	REVISED 2-8-63	
19-3	PLEASANT UNION LUTHERAN CH	LOT
233-2	ELMER M. PRISTAS	2.0
319-2	ANNIE M. WALKER	LOT
	REVISED 4-23-63	
223-10	EDDIE CRYTZER, JR	LOT
367-4	DALE H. WALKER	LOT
	REVISED 8-17-63	
25-3	VERNON ATHERTON	LOT
168-12-1	HAROLD B. McMASTERS JR	LOT
265-8	WILMER D. GOLDSTROHM	LOT
319-3	EMERY BAUMCRATZ	1.2
	REVISED 10-11-63	
113-4-1	BERTON D. MAUK	1.0
443-1	HARRY A. HEILMAN, JR	14.3
	REVISE 1-3-64	
139-6	ALBERT T. CHERNEY	LOT
[illegible]	JOSEPH MIKITA	1.3
325-3	EARL T. McCULLOUGH	47.6
368-1	CLARENCE G. KAUFMAN	1.0
	REVISED 8-27-64	
124-1	ANDREW REKEN	LOT
181-4	JOHN I. SHOTTS	LOT
	REVISED 11-18-64	
24-1	WILLIAM C. SHICK	LOT
157-2	STANLEY C. PATTERSON	6.0
157-3	JAMES G. FERACIOLY	LOT
177-3	MICHAEL ROEBUCK	1.1
223-11	RUSSELL C. REEFER	LOT
367-5	DEAN R. WALKER	LOT
383-1	LEO A. MATTILIO	LOT
410-2	HARRY A. HEILMAN, JR	13.0
411-1	HARRY A. HEILMAN, JR	13.5
	REVISED 1-29-65	
357-1	ELMER MATSON	27
450-1	MELLON NATIONAL BANK & TRUST CO	4.0
	REVISED 5-5-65	
1-1-1	WILLIAM D. STEWART	1.0
119	ROBERT H. MILLER	18.5
286-1	S. DAVID MYERS	LOT
367-1-3	ARTHUR W. RUPP	LOT
367-6	KENNETH E. PRUGH	1.6
367-7	BERNARD R. PETERMAN	LOT
377-1	W. M. HILL	10
377-2	WAYNE LING	LOT
383-2	FREDERICK MATTILIO	LOT
422-2	HARRY A. HEILMAN, JR	LOT
	REVISED 11-17-65	
316-2	JAMES E. FRAILEY	1.0
	REVISED 1-31-66	
33-1	SHANNOCK VALLEY SPORTSMENS CLUB	35
317-2	LOIS MAE STOVER	1.0
356-2	ALEX ZEMKO	2.0
158-1-1	JOHN EDGAR REEFER	LOT

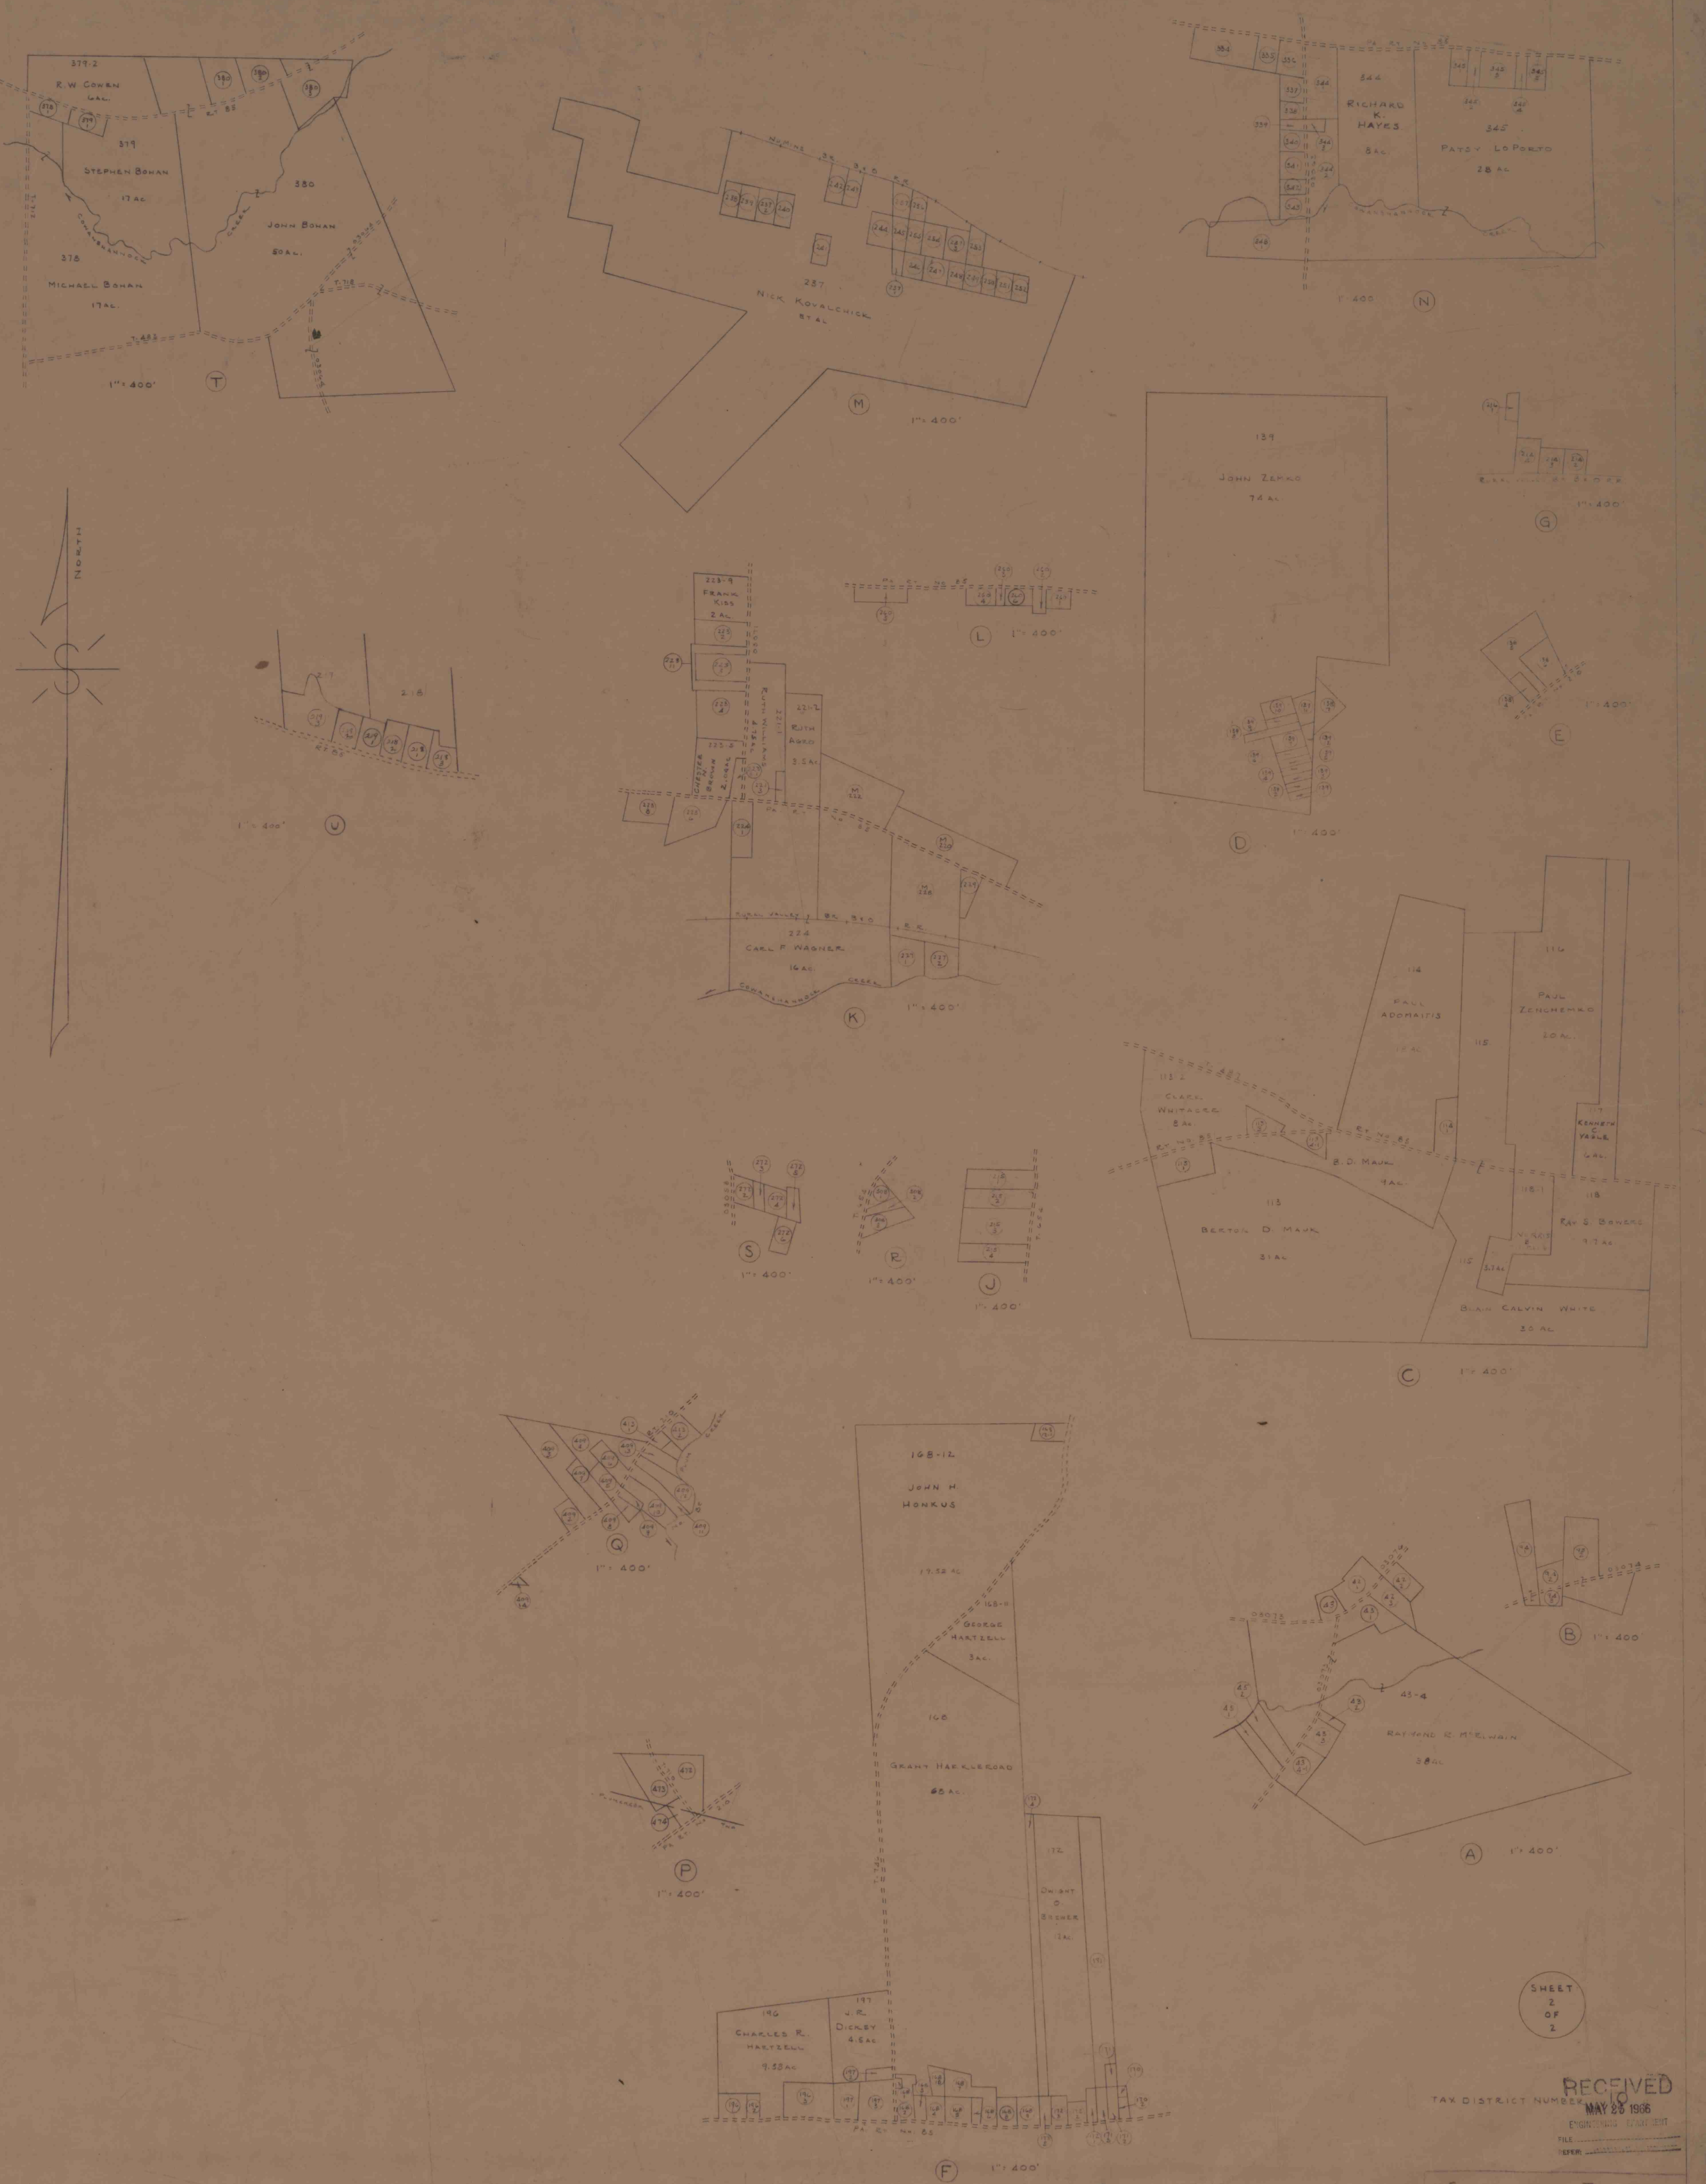

TAX DISTRICT NUMBER 10

RECEIVED
MAY 23 1966
ENGINEERING DEPARTMENT
FILE
REFER:

COWANSHANNOCK TOWNSHIP
ARMSTRONG COUNTY
PENNSYLVANIA

R. B. SHANNON & ASSOCIATES, KITTANNING, PA.
DRAWN BY RMS-WES DATE MARCH 10, 1958
SCALE 1 IN = 400 FT. DRAWING NO. H-26