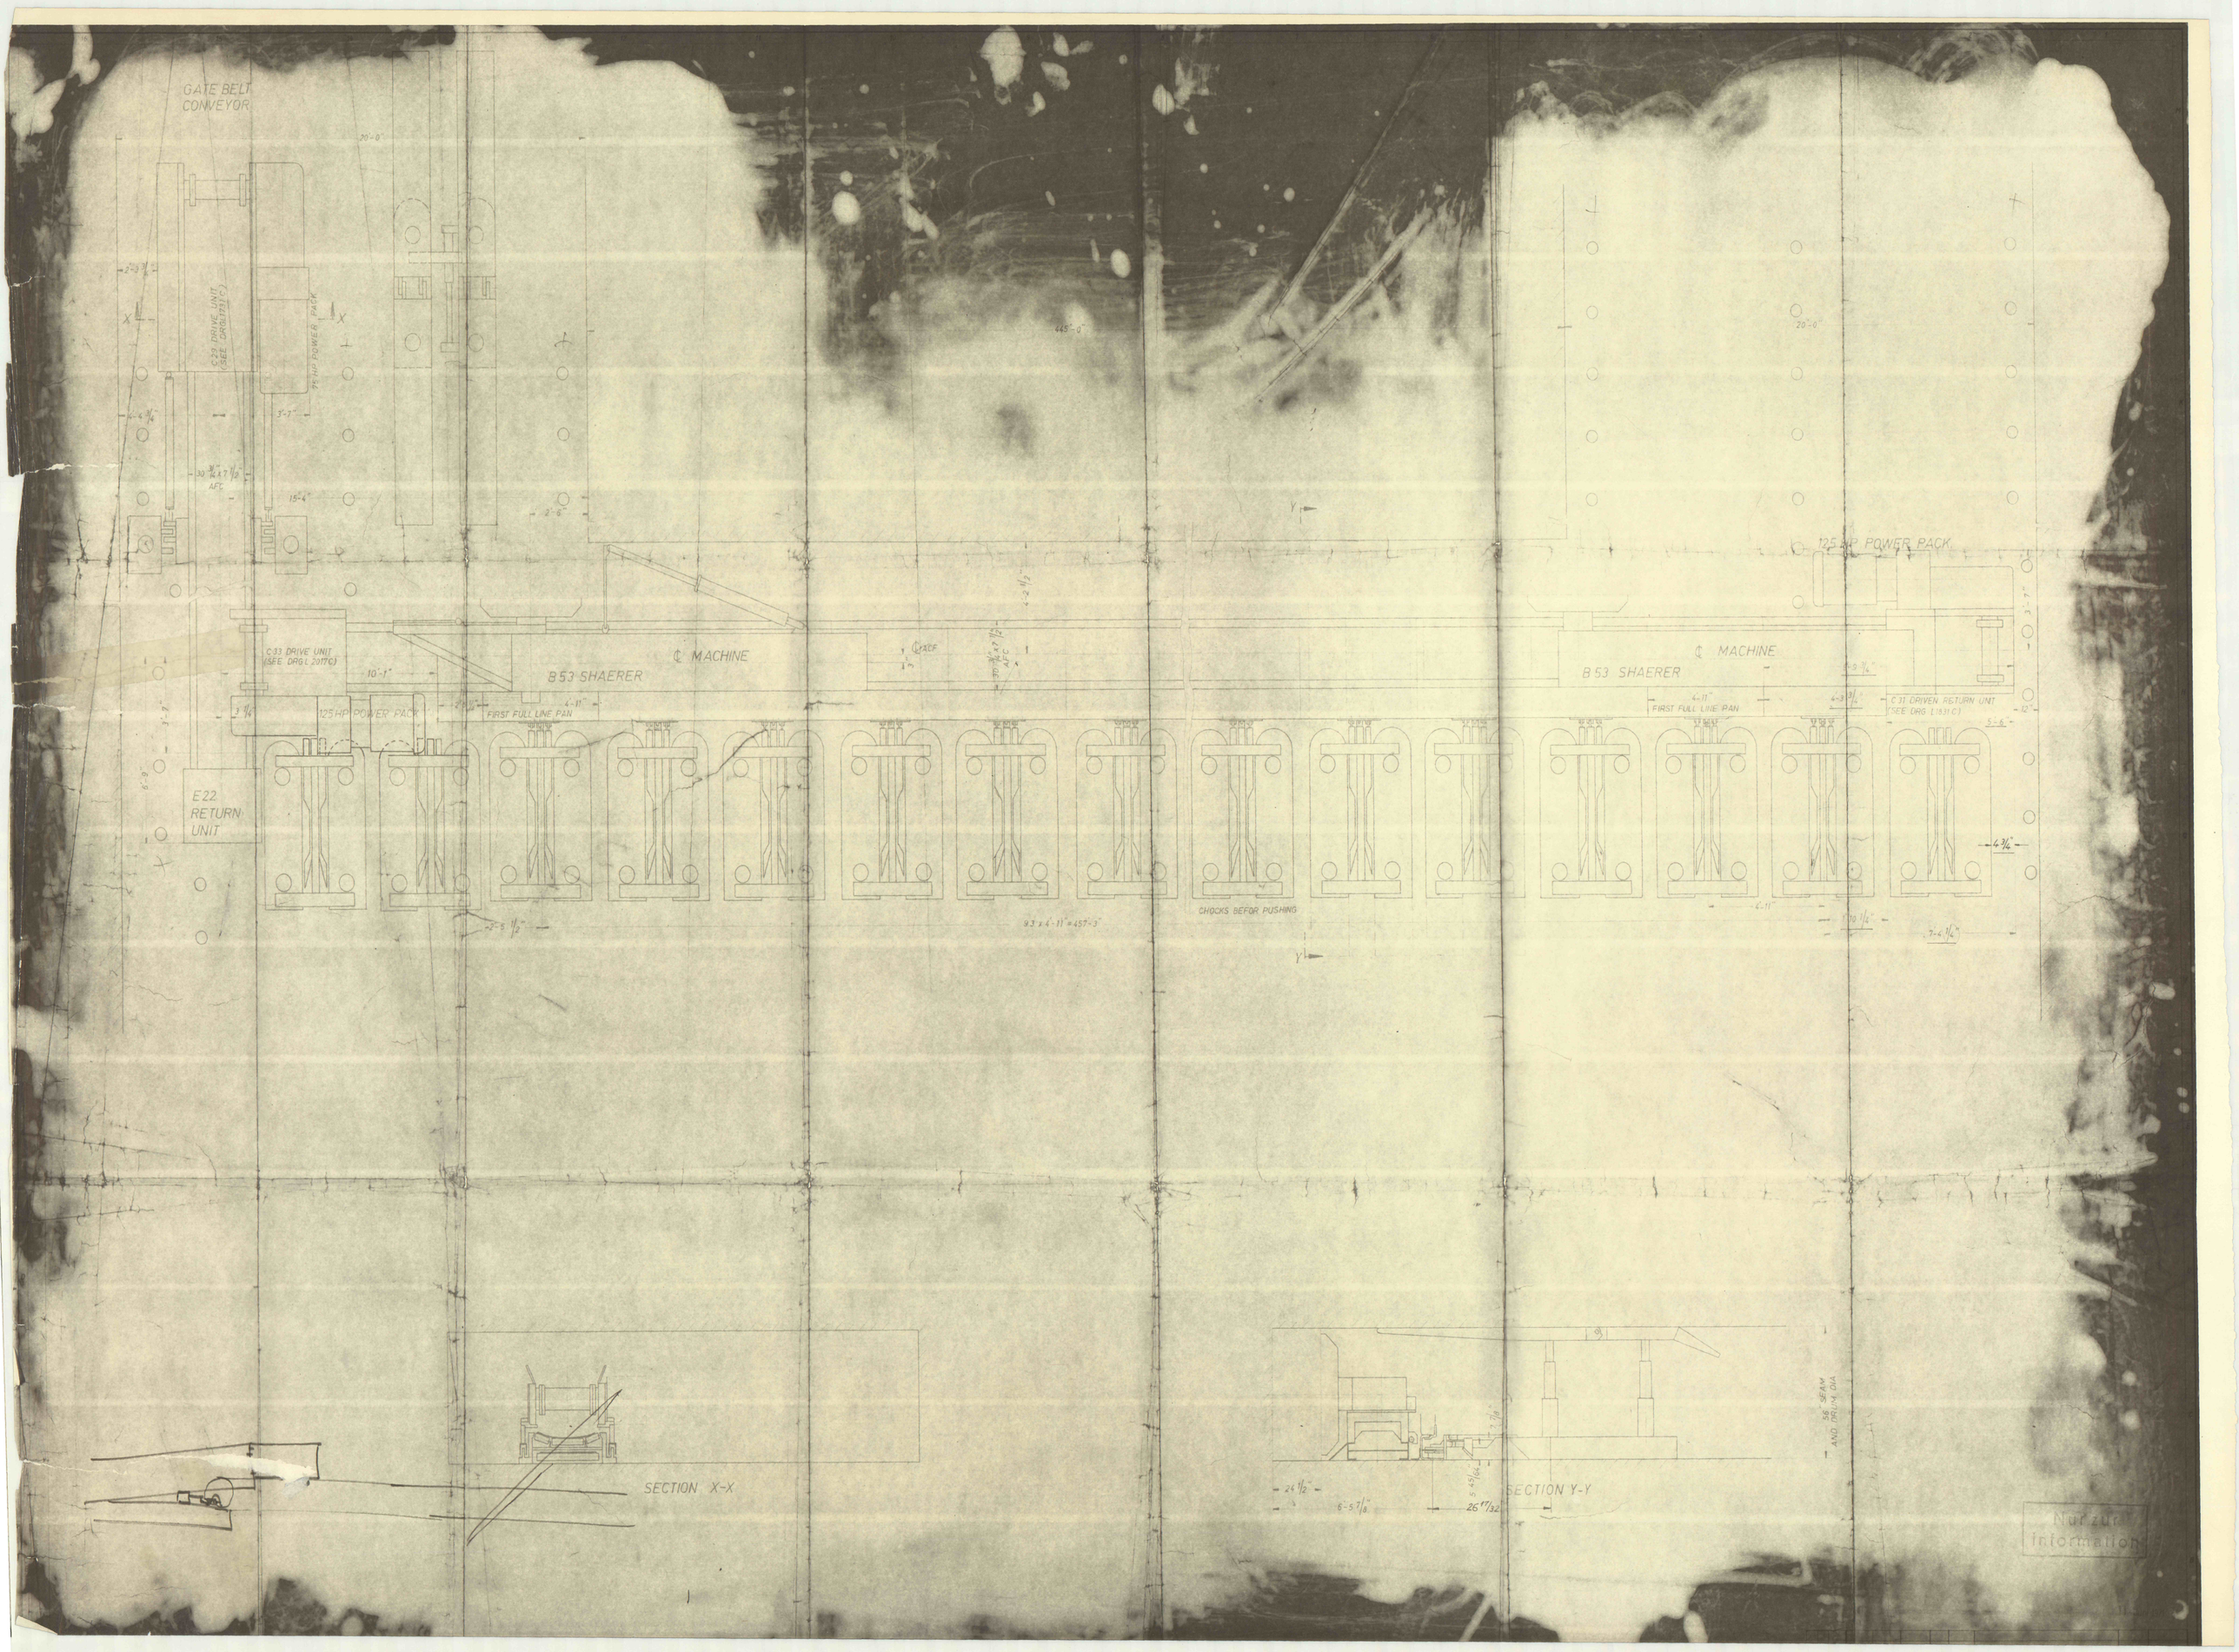
GATE BELT CONVEYOR
C29 DRIVE UNIT (SEE DRG L1931 C)
75 HP POWER PACK
C33 DRIVE UNIT (SEE DRG L 2017 C)
125 HP POWER PACK
E22 RETURN UNIT
B53 SHAERER
℄ MACHINE
FIRST FULL LINE PAN
℄ FACE
CHOCKS BEFOR PUSHING
9.3 x 4'-11" = 457'-3"
125 HP POWER PACK
C31 DRIVEN RETURN UNIT (SEE DRG L1931 C)
SECTION X-X
SECTION Y-Y
56" SEAM AND 1PR 1/4 DIA
Nur zur Information