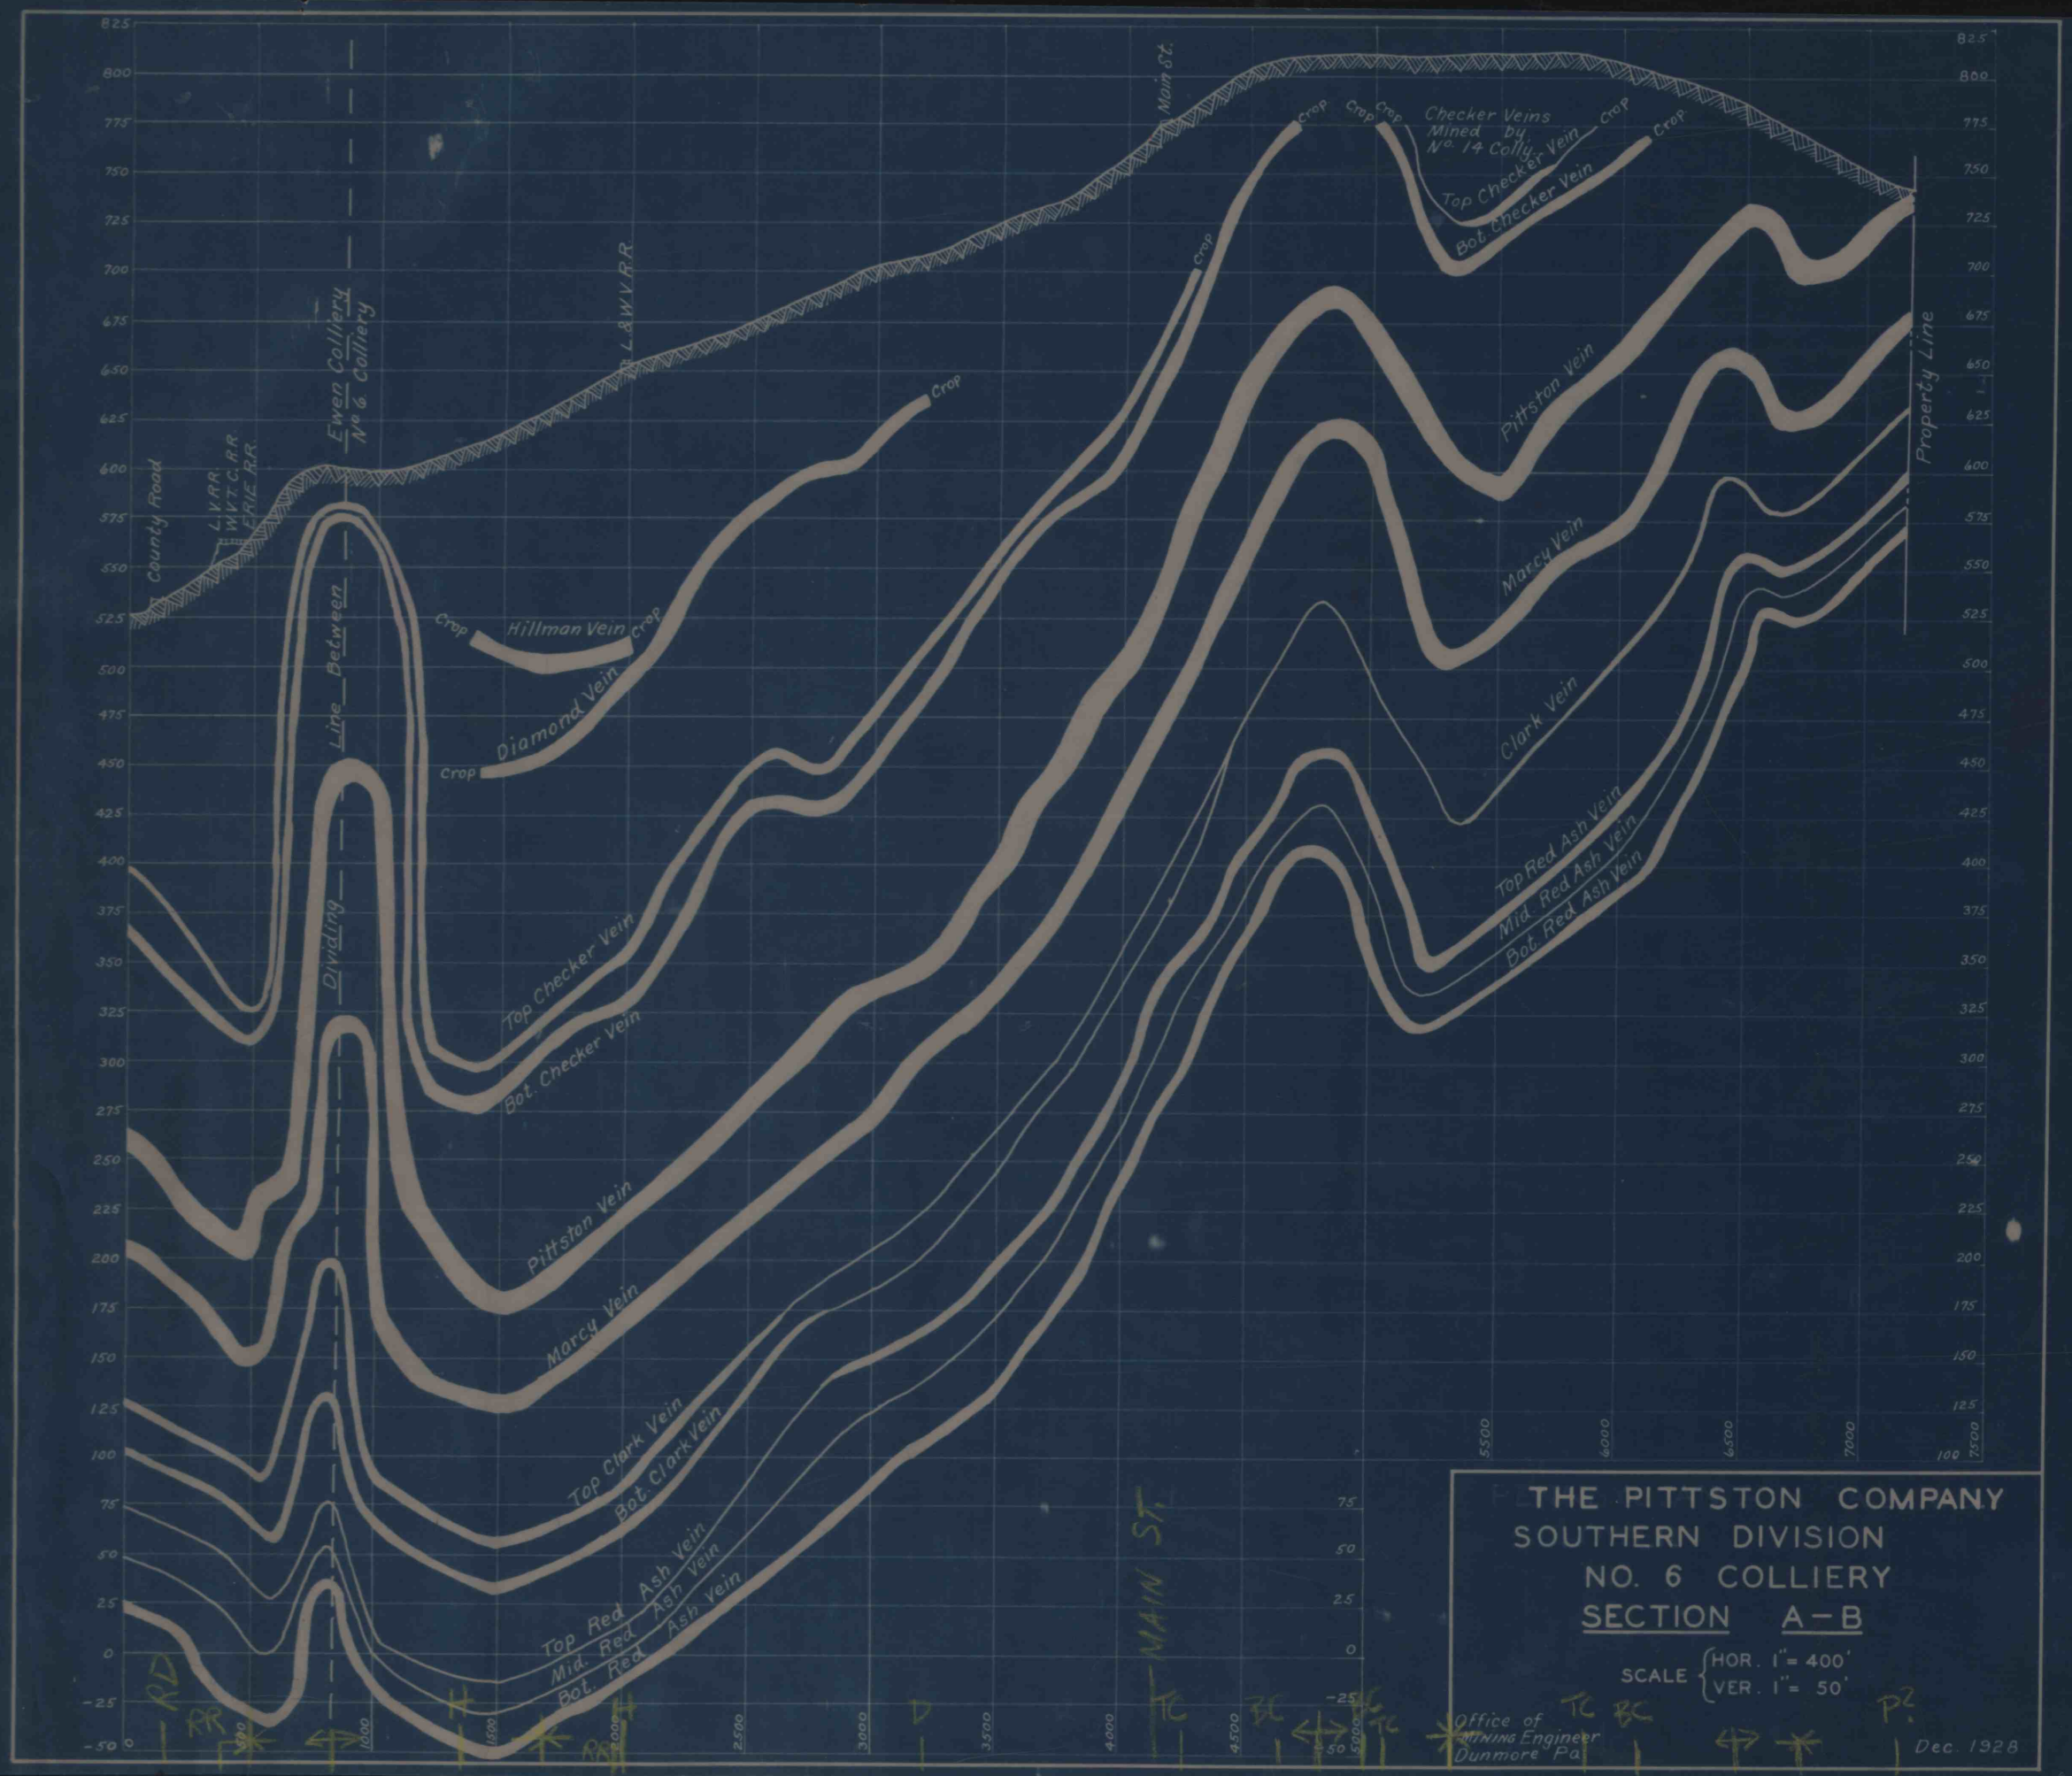
THE PITTSTON COMPANY
SOUTHERN DIVISION
NO. 6 COLLIERY
SECTION A-B
SCALE HOR. 1" = 400'
VER. 1" = 50'
Office of Mining Engineer Dunmore Pa.
Dec. 1928
County Road
L.V.R.R.
W.V.T.C.R.R.
ERIE R.R.
Ewen Colliery No 6 Colliery
L.&W.V.R.R.
Main St.
Dividing Line Between
Crop
Hillman Vein
Diamond Vein
Top Checker Vein
Bot. Checker Vein
Checker Veins Mined by No. 14 Colly.
Pittston Vein
Marcy Vein
Top Clark Vein
Bot. Clark Vein
Clark Vein
Top Red Ash Vein
Mid. Red Ash Vein
Bot. Red Ash Vein
Property Line
MAIN ST.