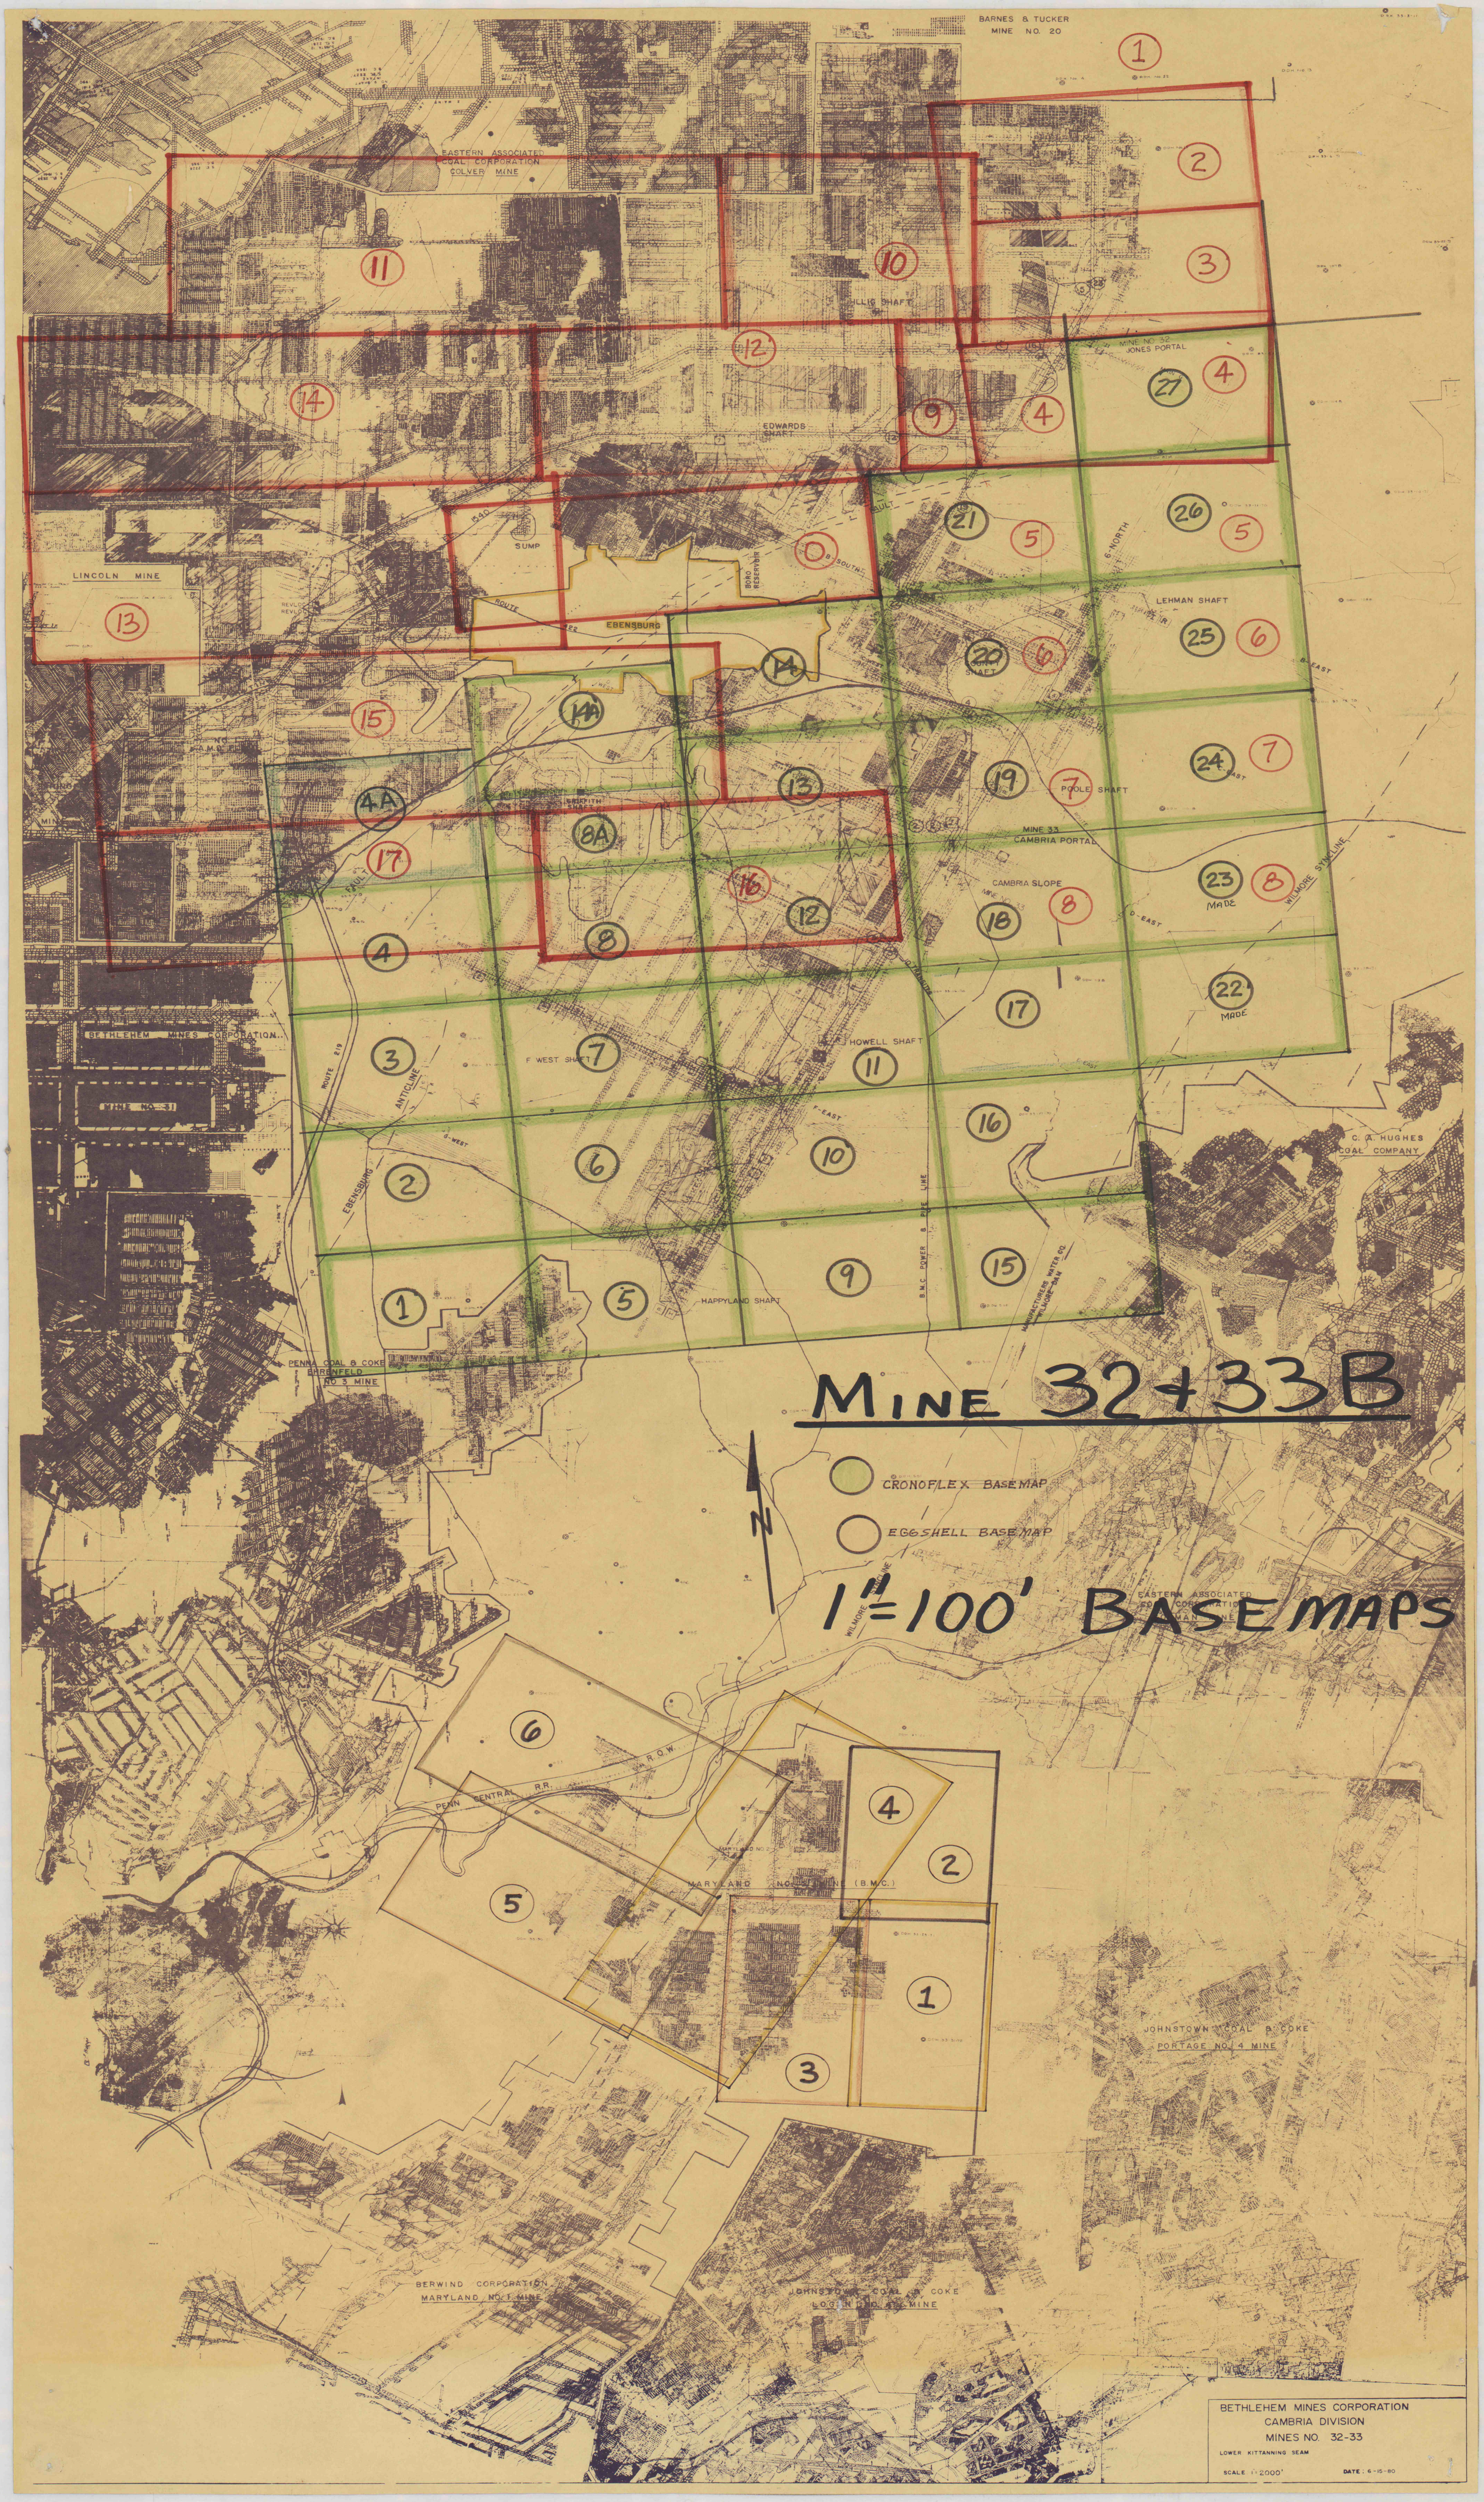
BARNES & TUCKER
MINE NO. 20
EASTERN ASSOCIATED
COAL CORPORATION
COLVER MINE
MILLIG SHAFT
MINE NO 32
JONES PORTAL
EDWARDS
SHAFT
SUMP
LINCOLN MINE
BORO
RESERVOIR
EBENSBURG
LEHMAN SHAFT
POOLE SHAFT
MINE 33
CAMBRIA PORTAL
CAMBRIA SLOPE
MADE
WILMORE SYNCLINE
BETHLEHEM MINES CORPORATION
MINE NO. 31
F WEST SHAFT
HOWELL SHAFT
ANTICLINE
EBENSBURG
HAPPYLAND SHAFT
B.N.C. POWER & PIPE LINE
MANUFACTURERS WATER CO.
WILMORE DAM
C. A. HUGHES
COAL COMPANY
PENNA COAL & COKE
EHRENFELD
NO 3 MINE
MINE 32+33B
CRONOFLEX BASEMAP
EGGSHELL BASEMAP
1"=100'
BASEMAPS
EASTERN ASSOCIATED
COAL CORPORATION
LEHMAN MINE
PENN CENTRAL R.R.
R.O.W.
MARYLAND NO 2
MARYLAND NO 1 MINE (B.M.C.)
JOHNSTOWN COAL & COKE
PORTAGE NO. 4 MINE
BERWIND CORPORATION
MARYLAND NO 1 MINE
JOHNSTOWN COAL & COKE
LOGAN NO. 4 MINE
BETHLEHEM MINES CORPORATION
CAMBRIA DIVISION
MINES NO. 32-33
LOWER KITTANNING SEAM
SCALE 1"=2000'
DATE: 6-15-80