
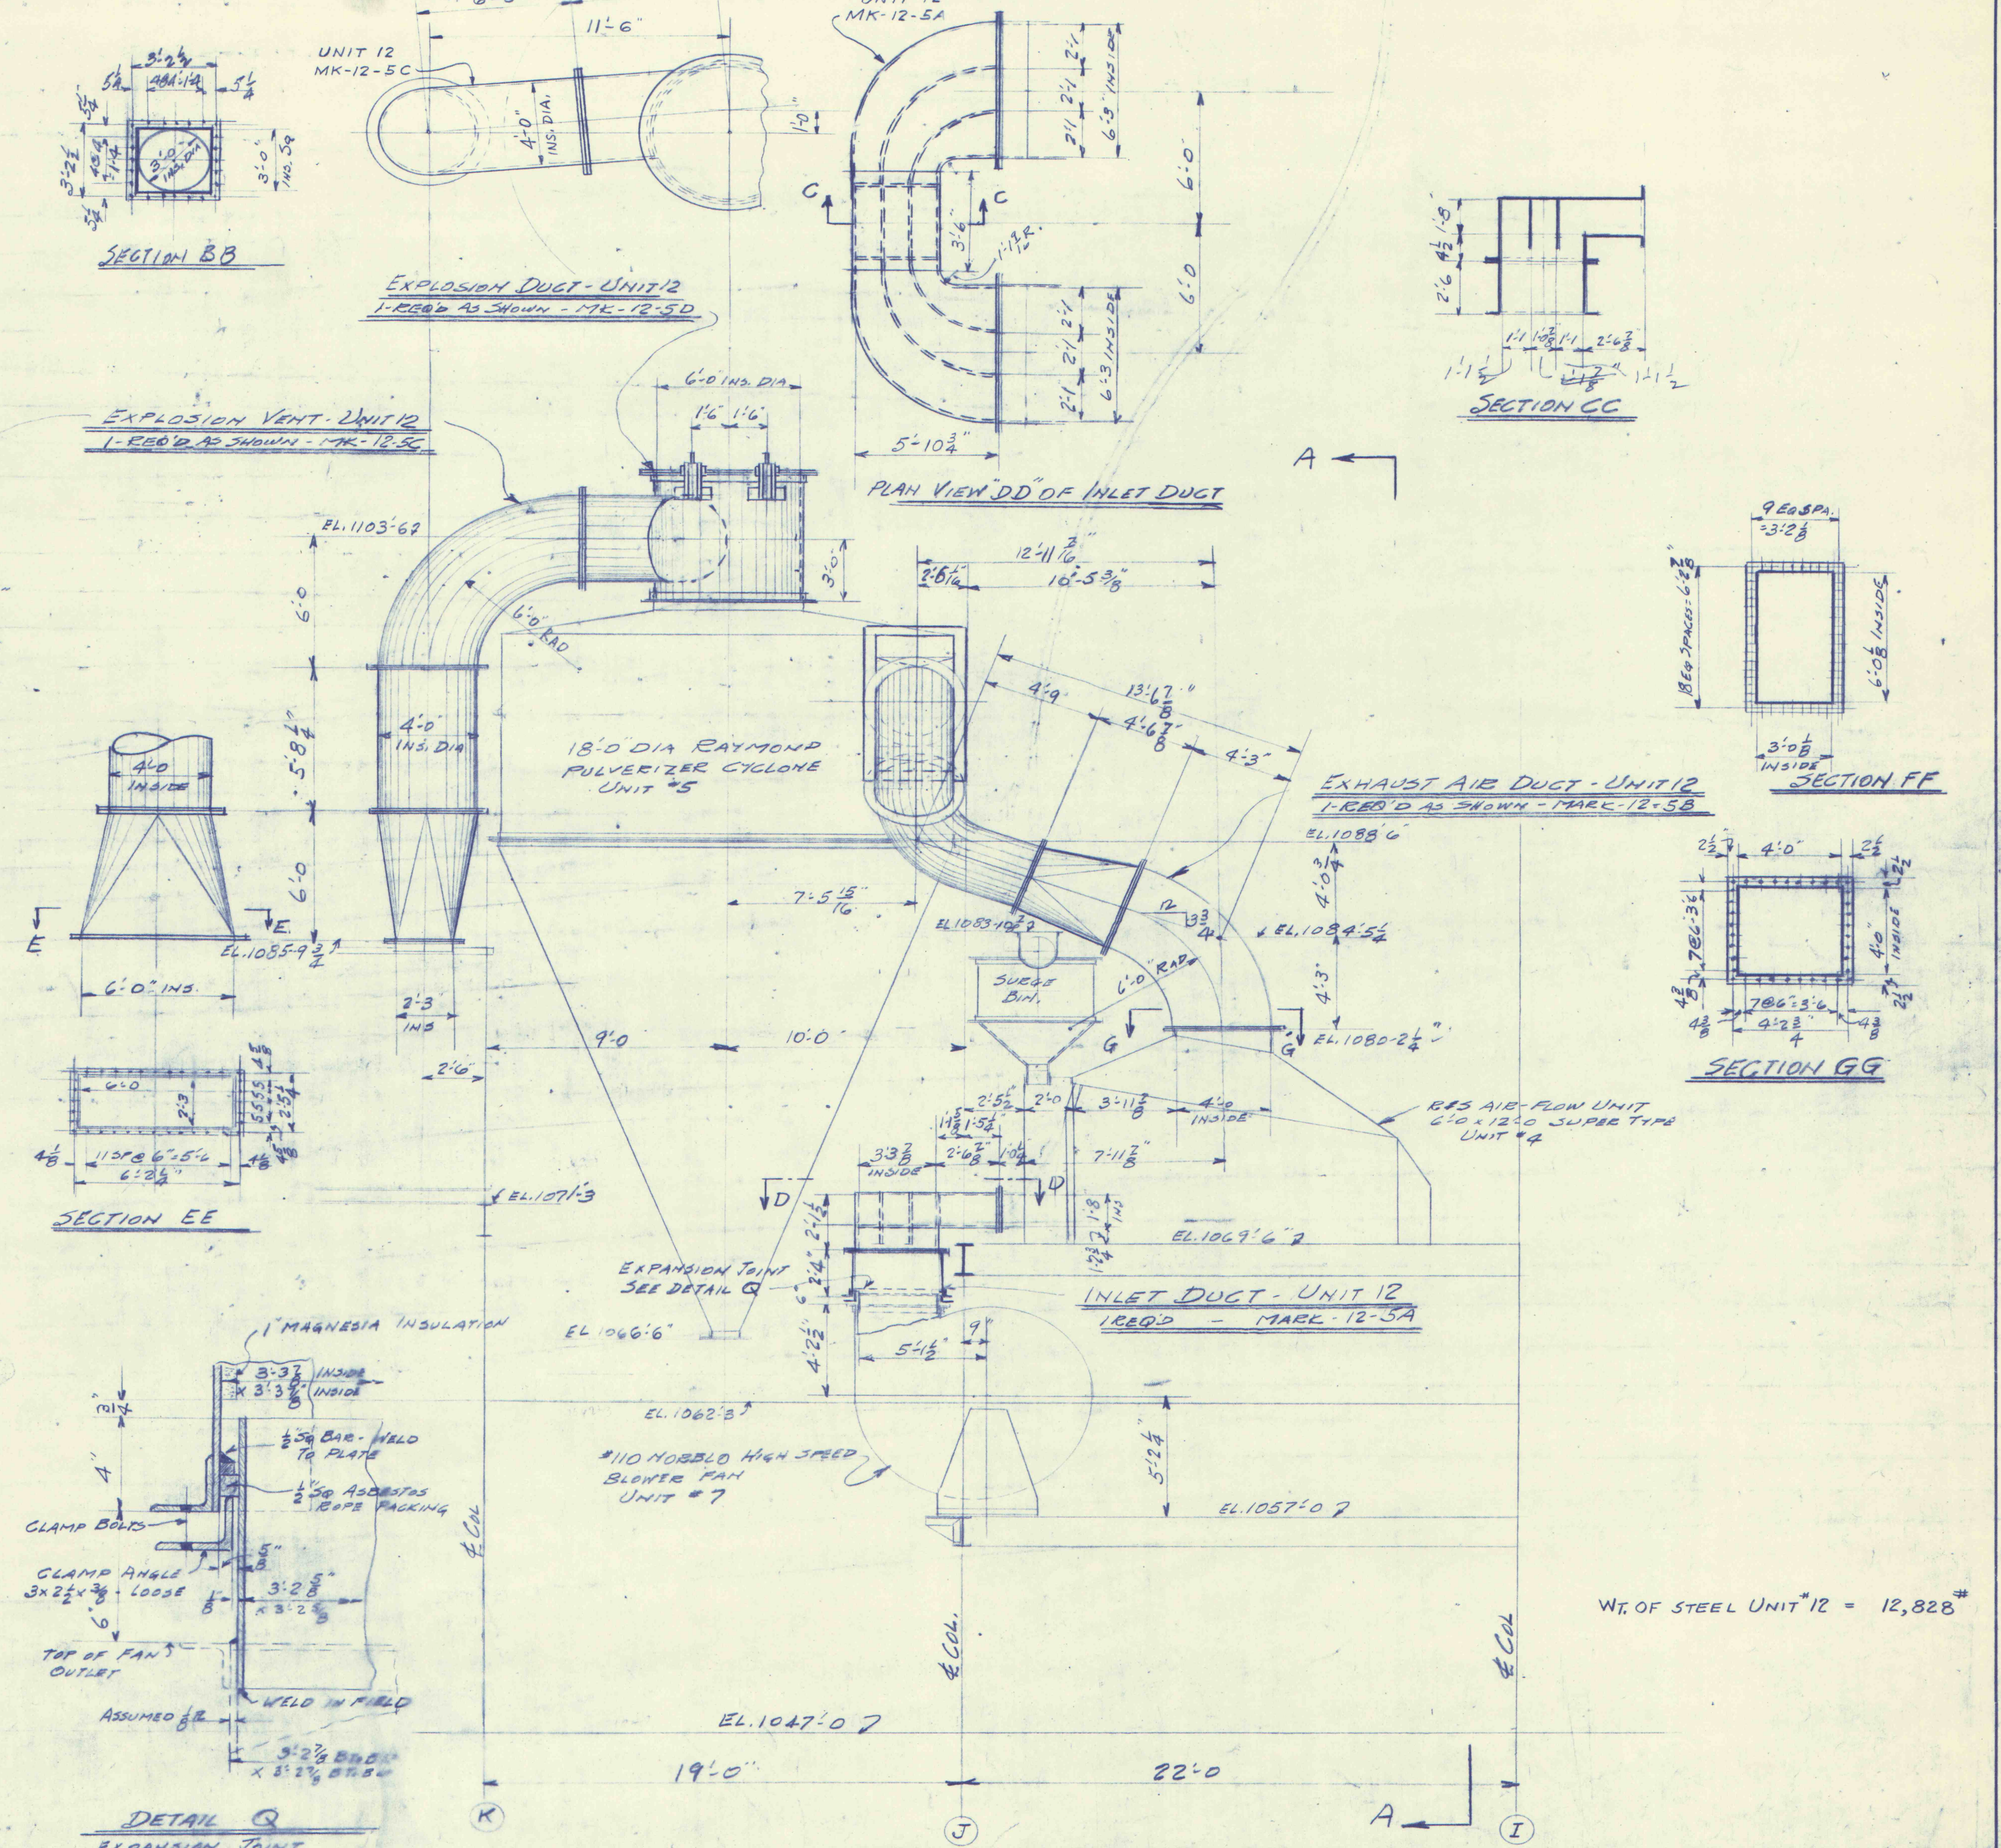


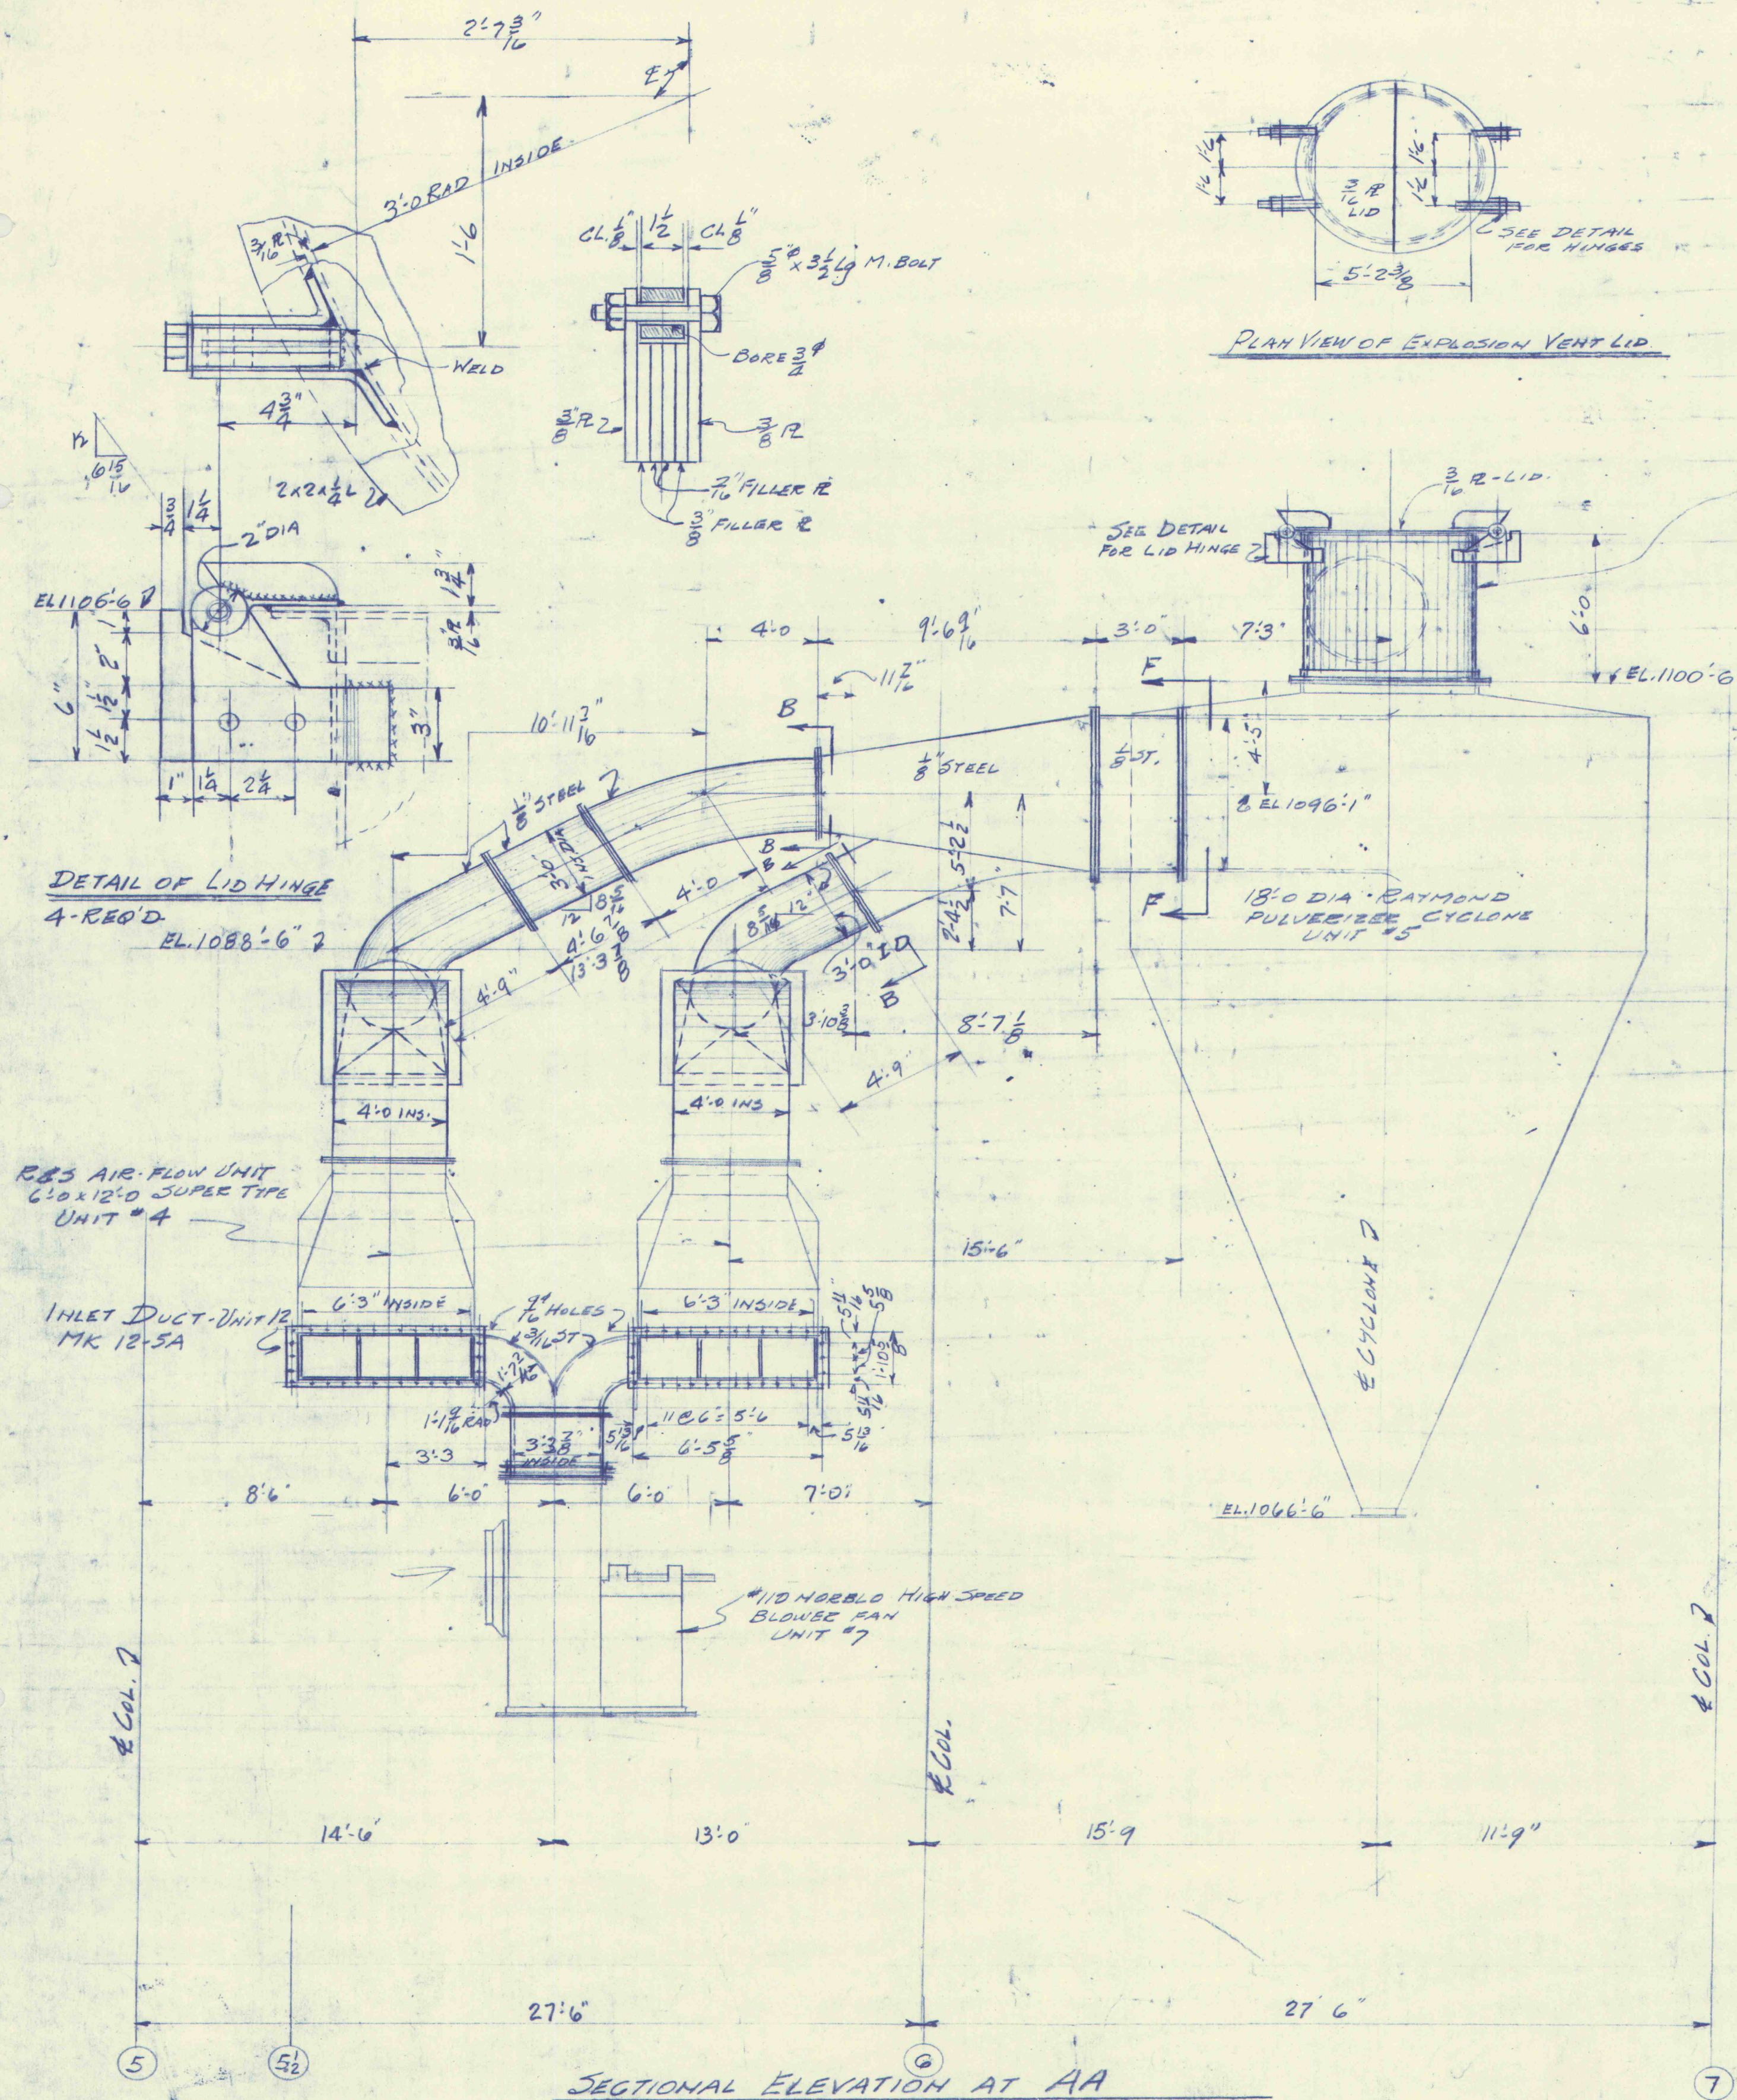

PROPERTY OF
INDUSTRIAL ENGINEERING & CONSTRUCTION CO.
NOT TO BE COPIED

REVISED	GENERAL ARRANGEMENT & DETAILS	INDUSTRIAL ENGINEERING & CONSTRUCTION CO. INC.		
APRIL-2-1956	OF AIR-FLOW UNIT AIR DUCTS	FAIRMONT, WEST VIRGINIA		
APRIL-4-1956	FOR	SCALE 1/4"=1'-0	ORDER 5636	5636-C5
APRIL-18-1956	ROCHESTER & PITTSBURGH COAL CO	MDE. O.V.PCHK.	APP.	
D6-3-56 RLT	ODONNELL MINE - FOUR STATES WA			