



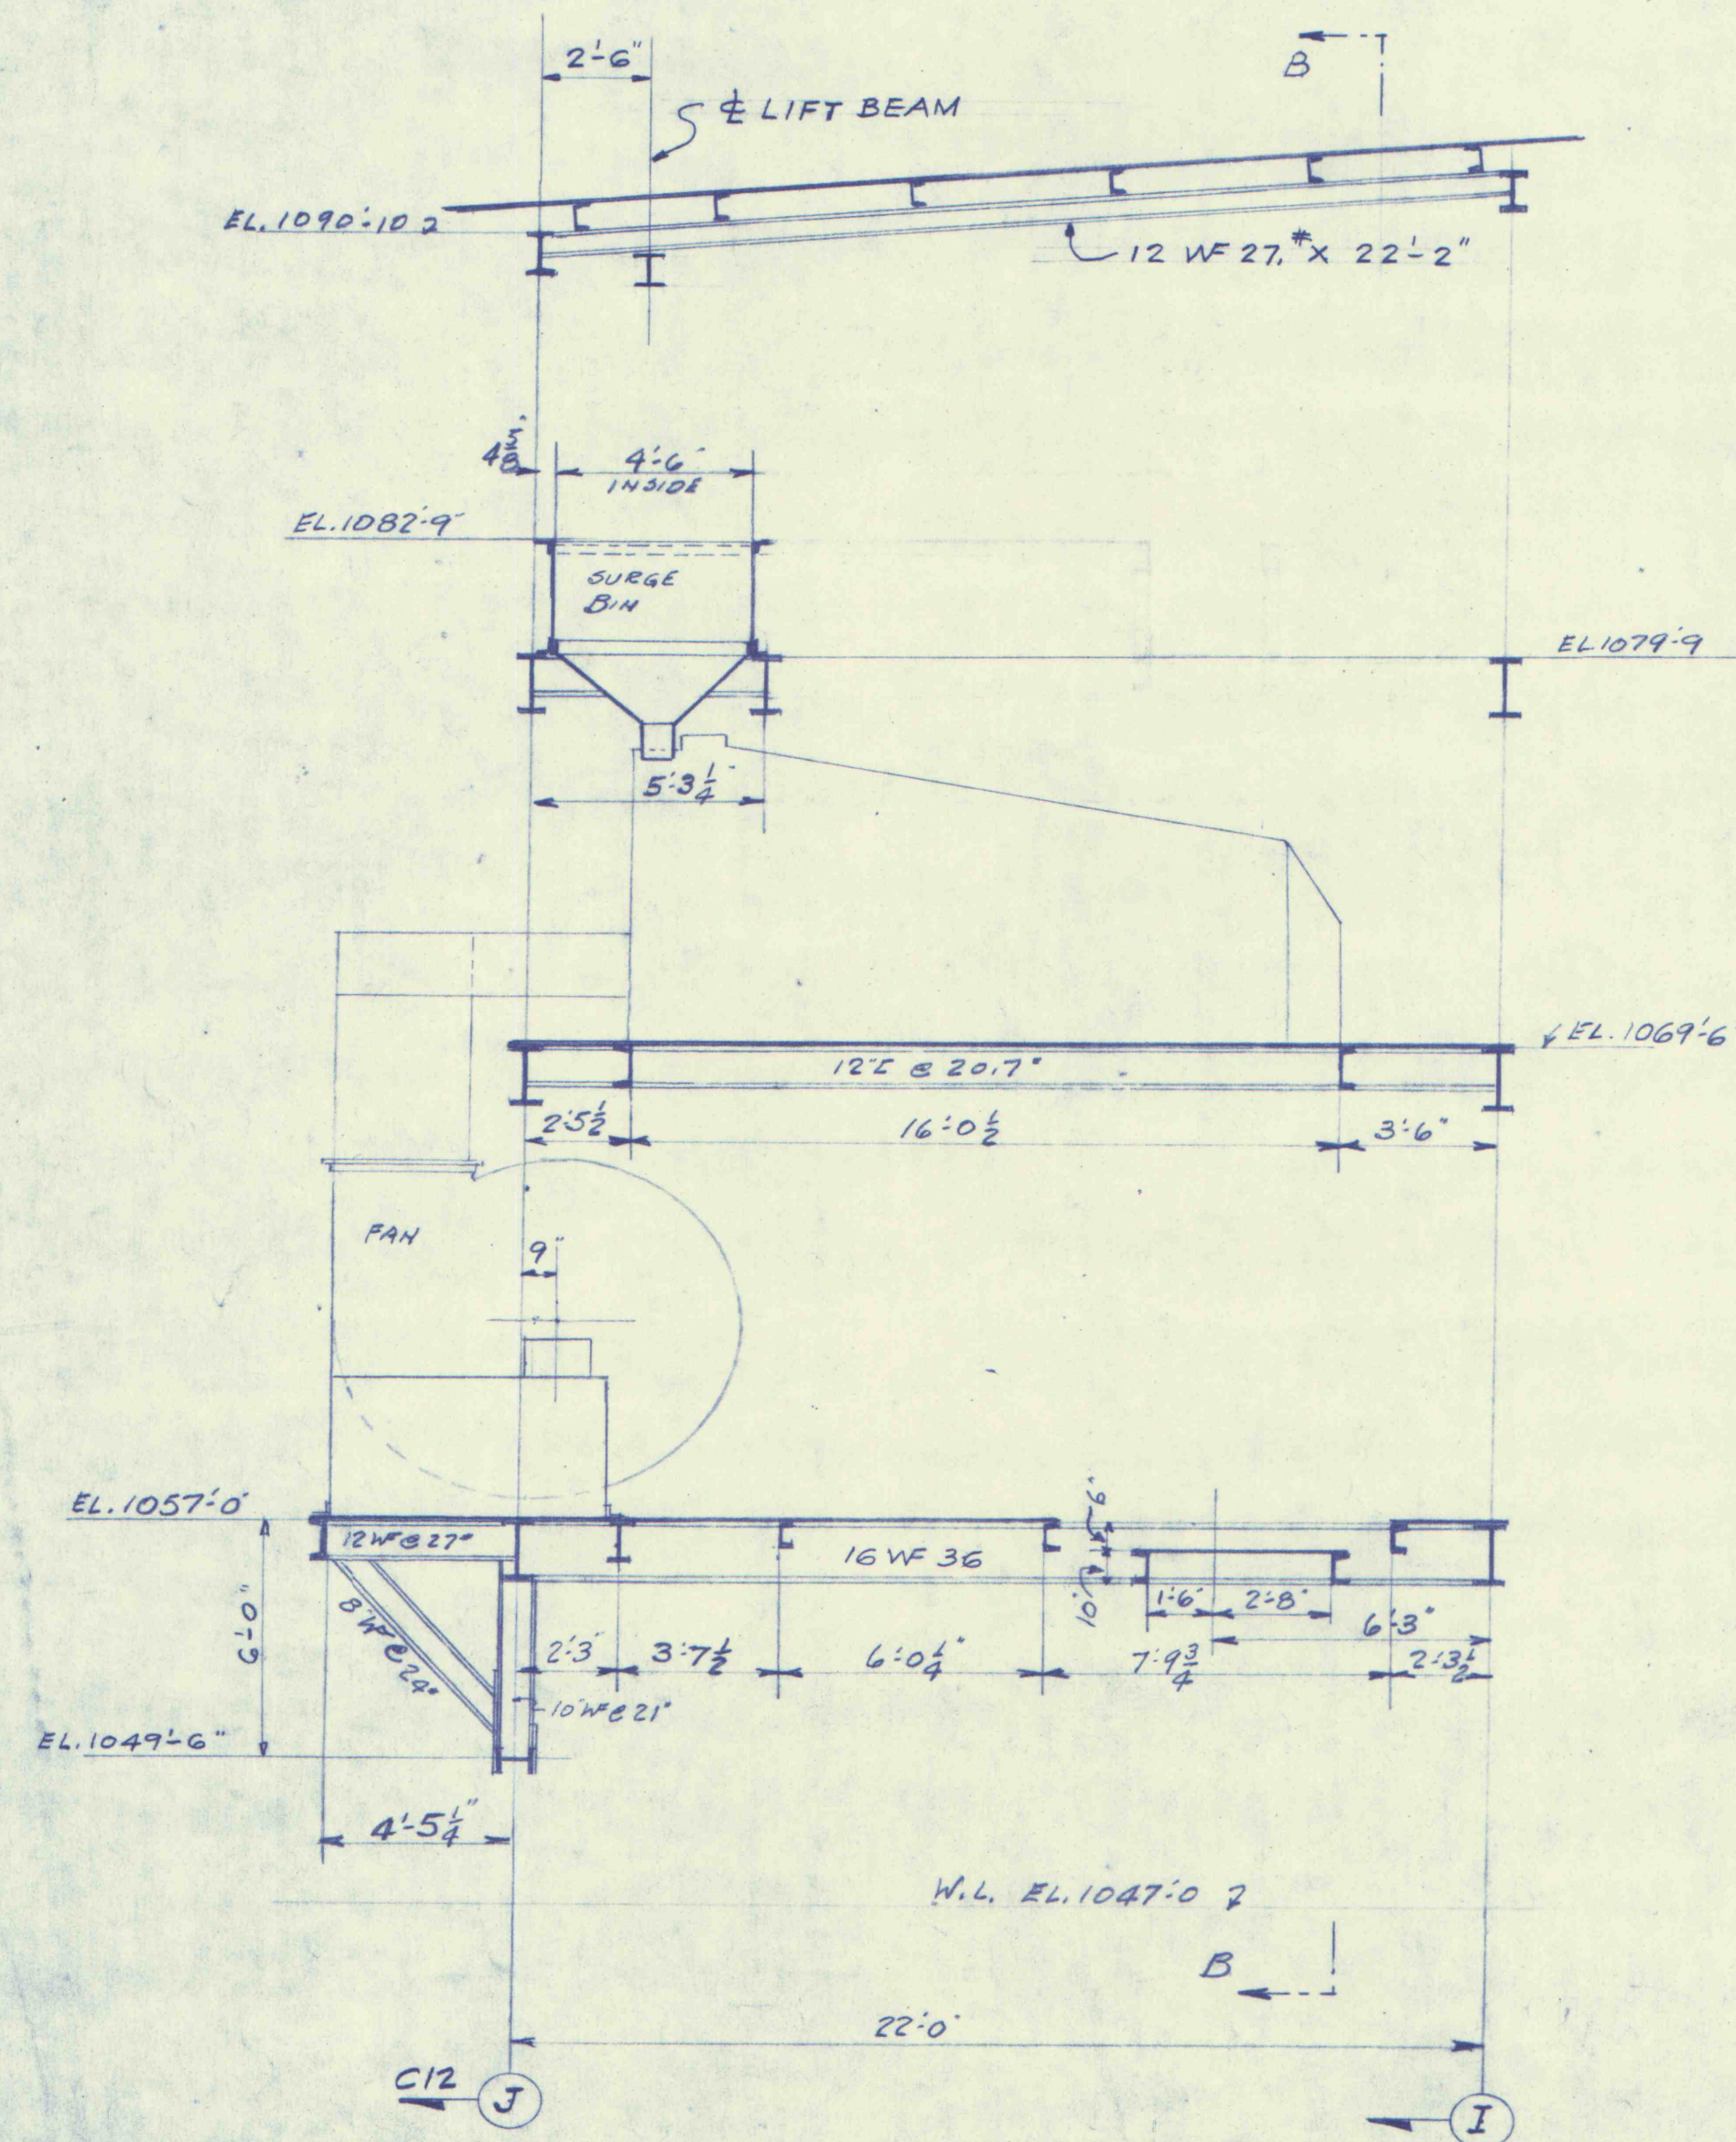

SECTIONAL ELEVATION AT AA
DWG. 5636-C9

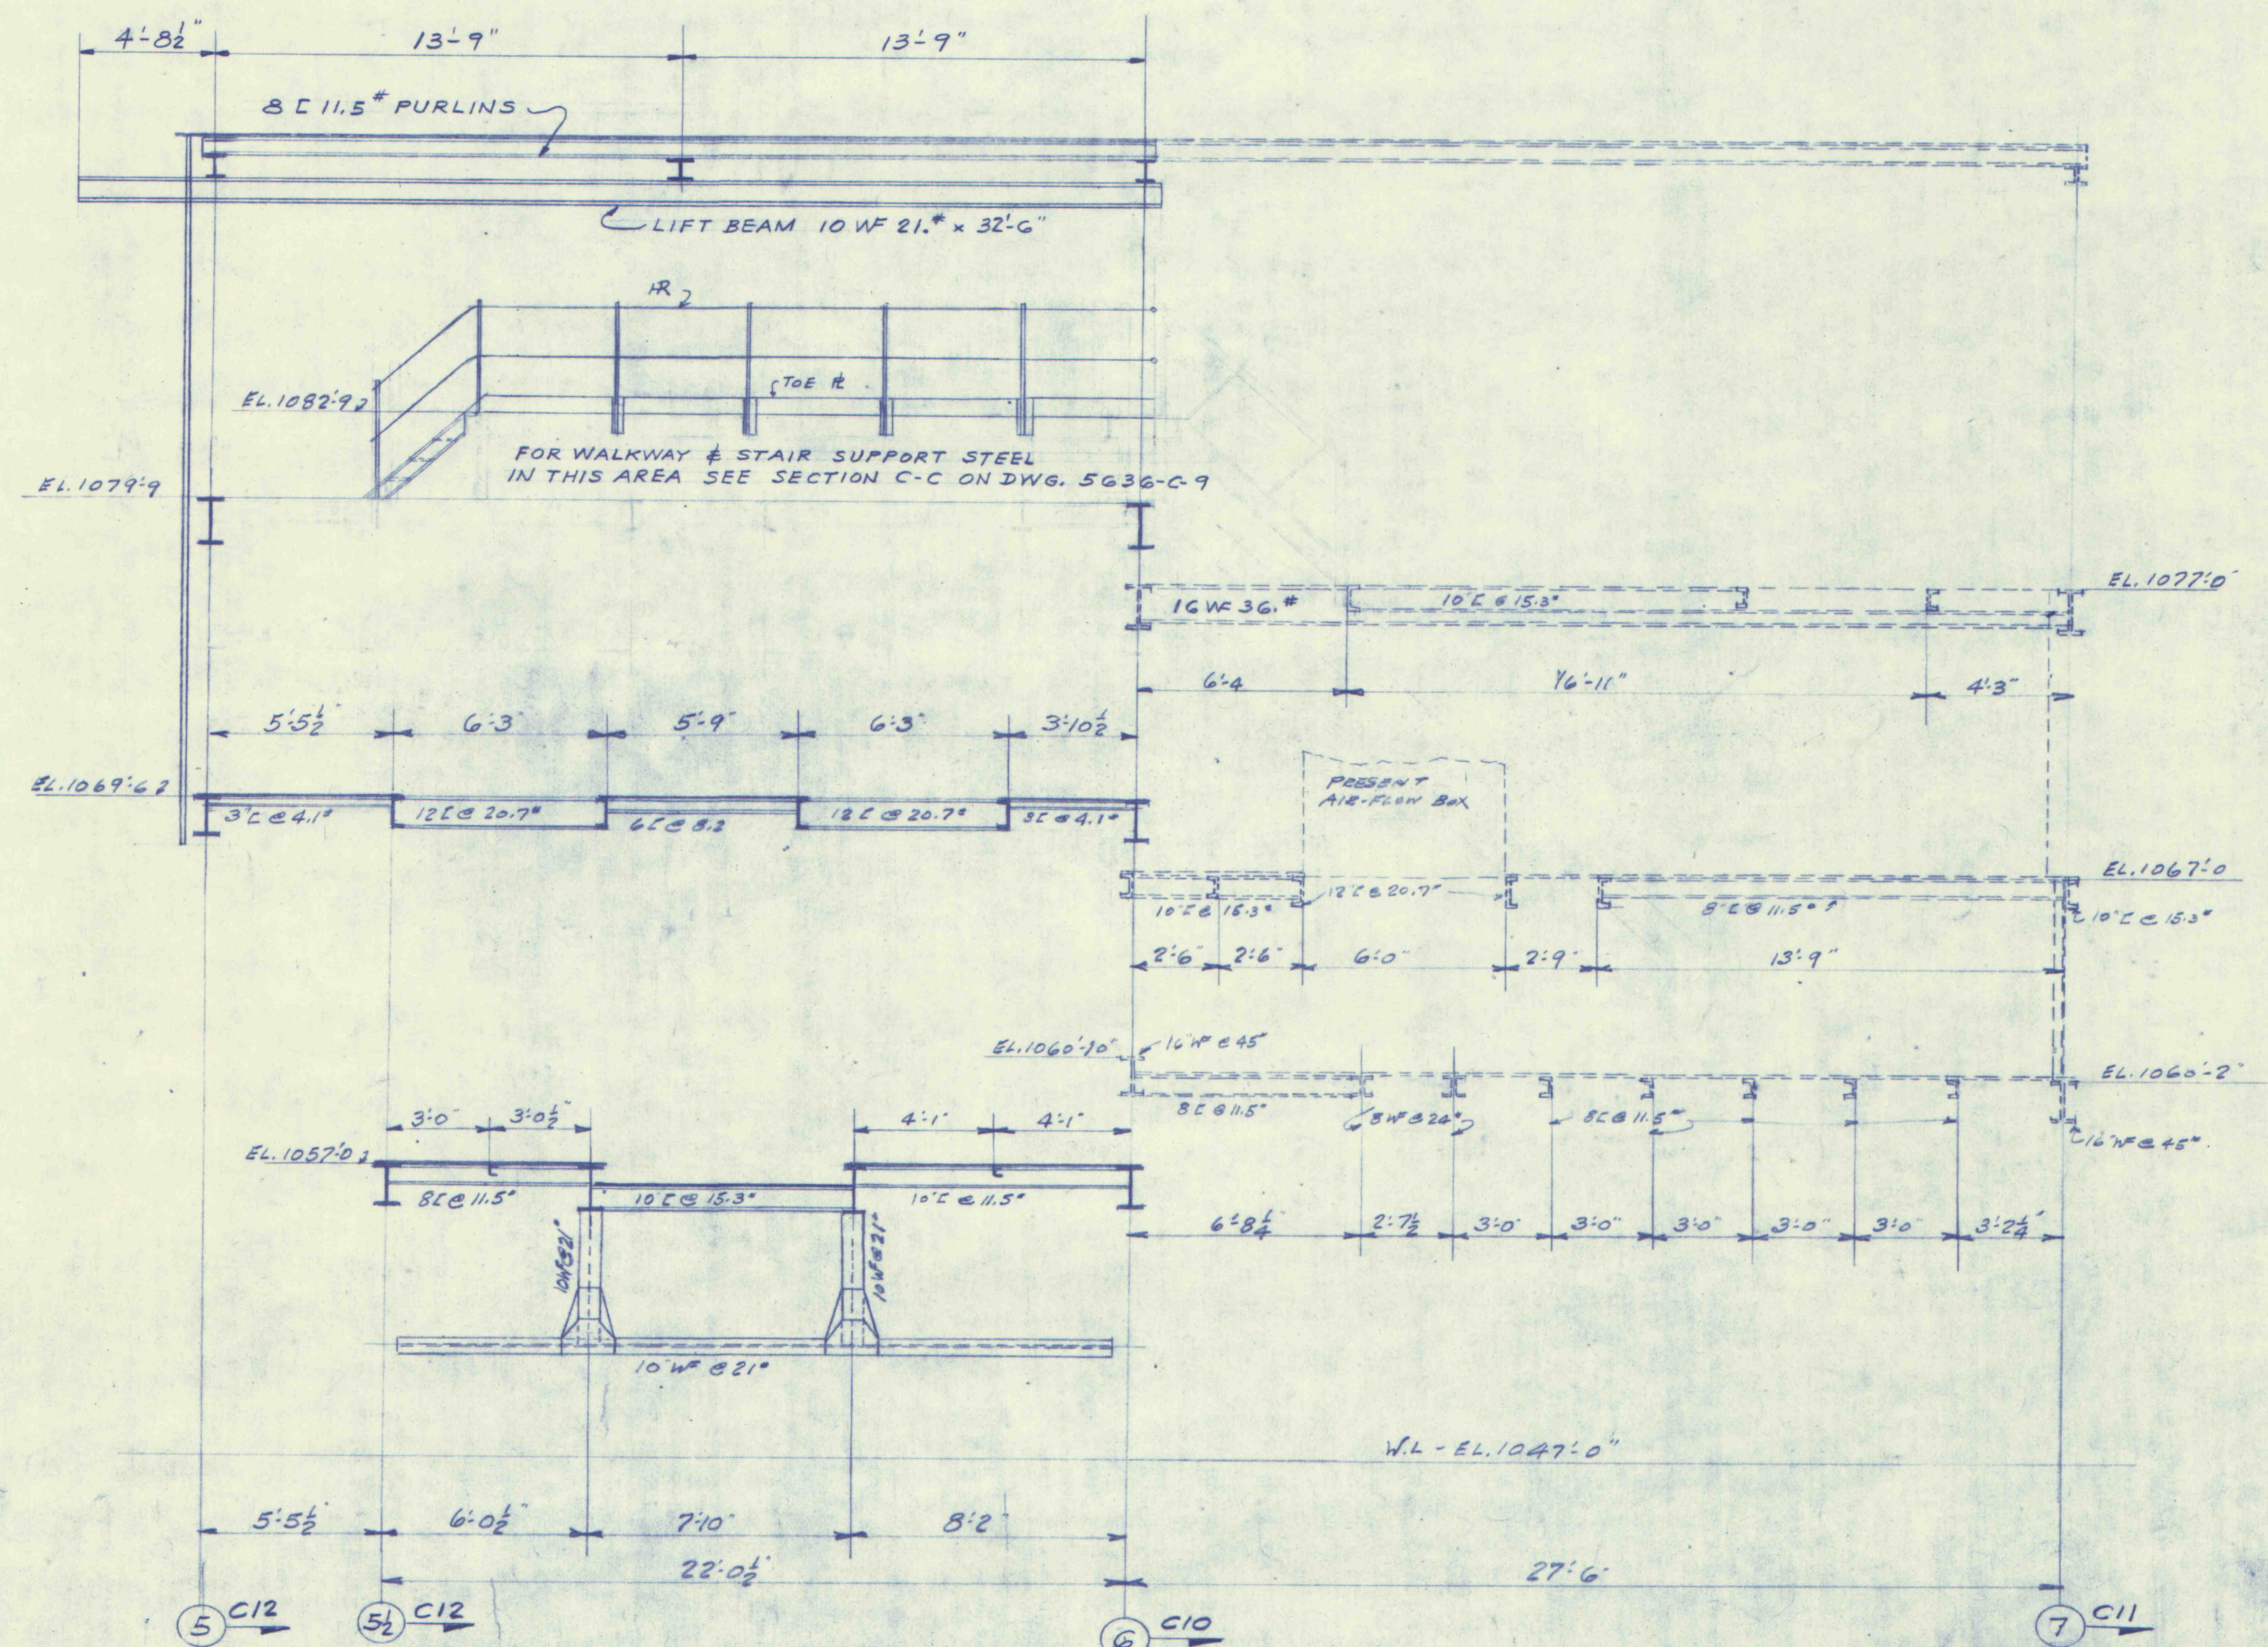

SECTIONAL ELEVATION AT BB

REVISED 06-56 R.L.T.	STRUCTURAL ELEVATIONS OF AIR CLEANING PLANT FOR ROCHESTER & PITTSBURG COAL CO. O'DONNELL MINE FOUR STATES W.V.		INDUSTRIAL ENGINEERING & CONSTRUCTION CO., INC. FAIRMONT, WEST VIRGINIA	
	SCALE 1/4" = 1'-0"		ORDER 5636	5636-C-14
	MDE.		CHK.	APP.