
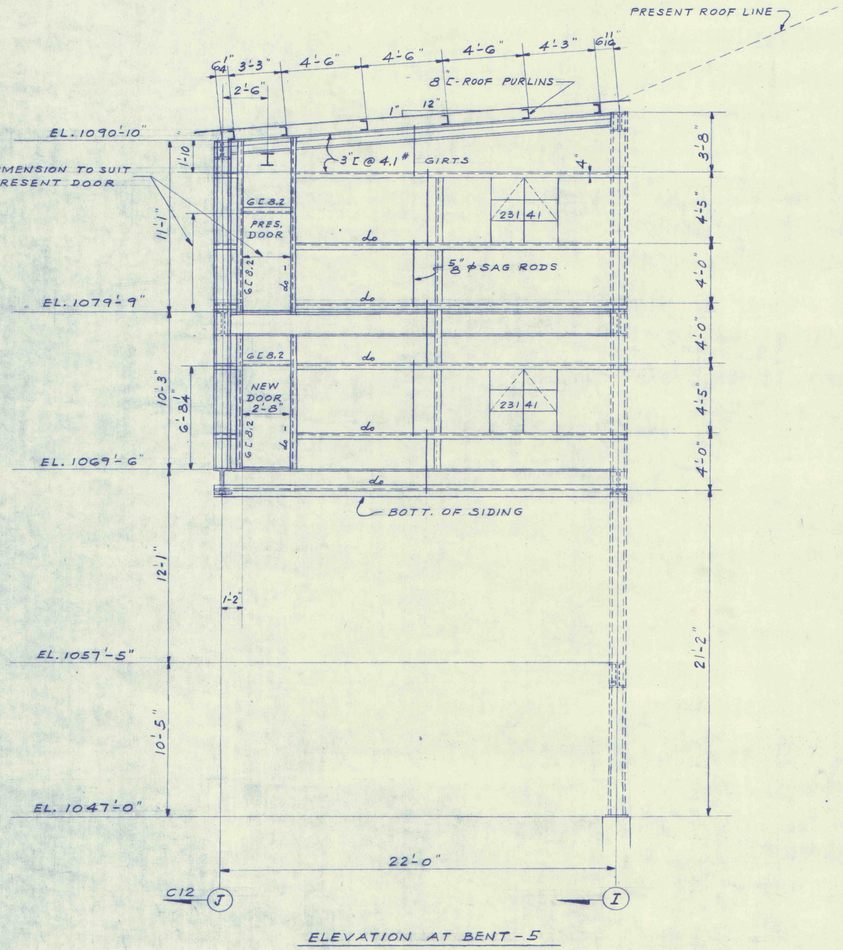


ELEVATION AT BENT - 5

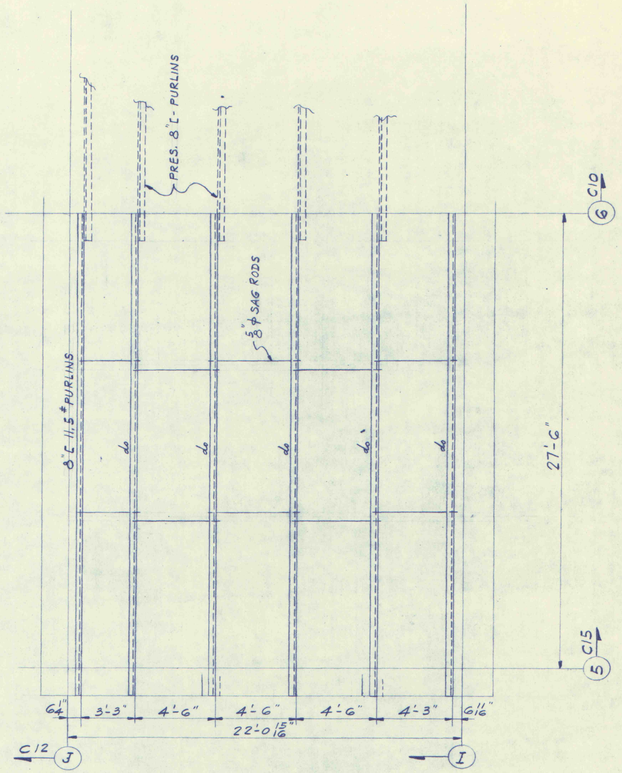

PLAN VIEW OF ROOF PURLINS

PROPERTY OF
INDUSTRIAL ENGINEERING & CONSTRUCTION CO.
NOT TO BE COPIED

E. R. ELLIOTT CO., PITTSBURGH, PA.

REVISED	STRUCTURAL ELEVATIONS OF AIR CLEANING PLANT FOR ROCHESTER & PITTSBURG COAL CO O'DONNELL MINE - FOUR STATES W.VA	INDUSTRIAL ENGINEERING & CONSTRUCTION CO., INC. FAIRMONT, WEST VIRGINIA
① C-8-56 R.L.T.		SCALE 1/4"=1'-0 ORDER 5636
		MDE. R.L.T. CHK. APP.
		5636-C-15