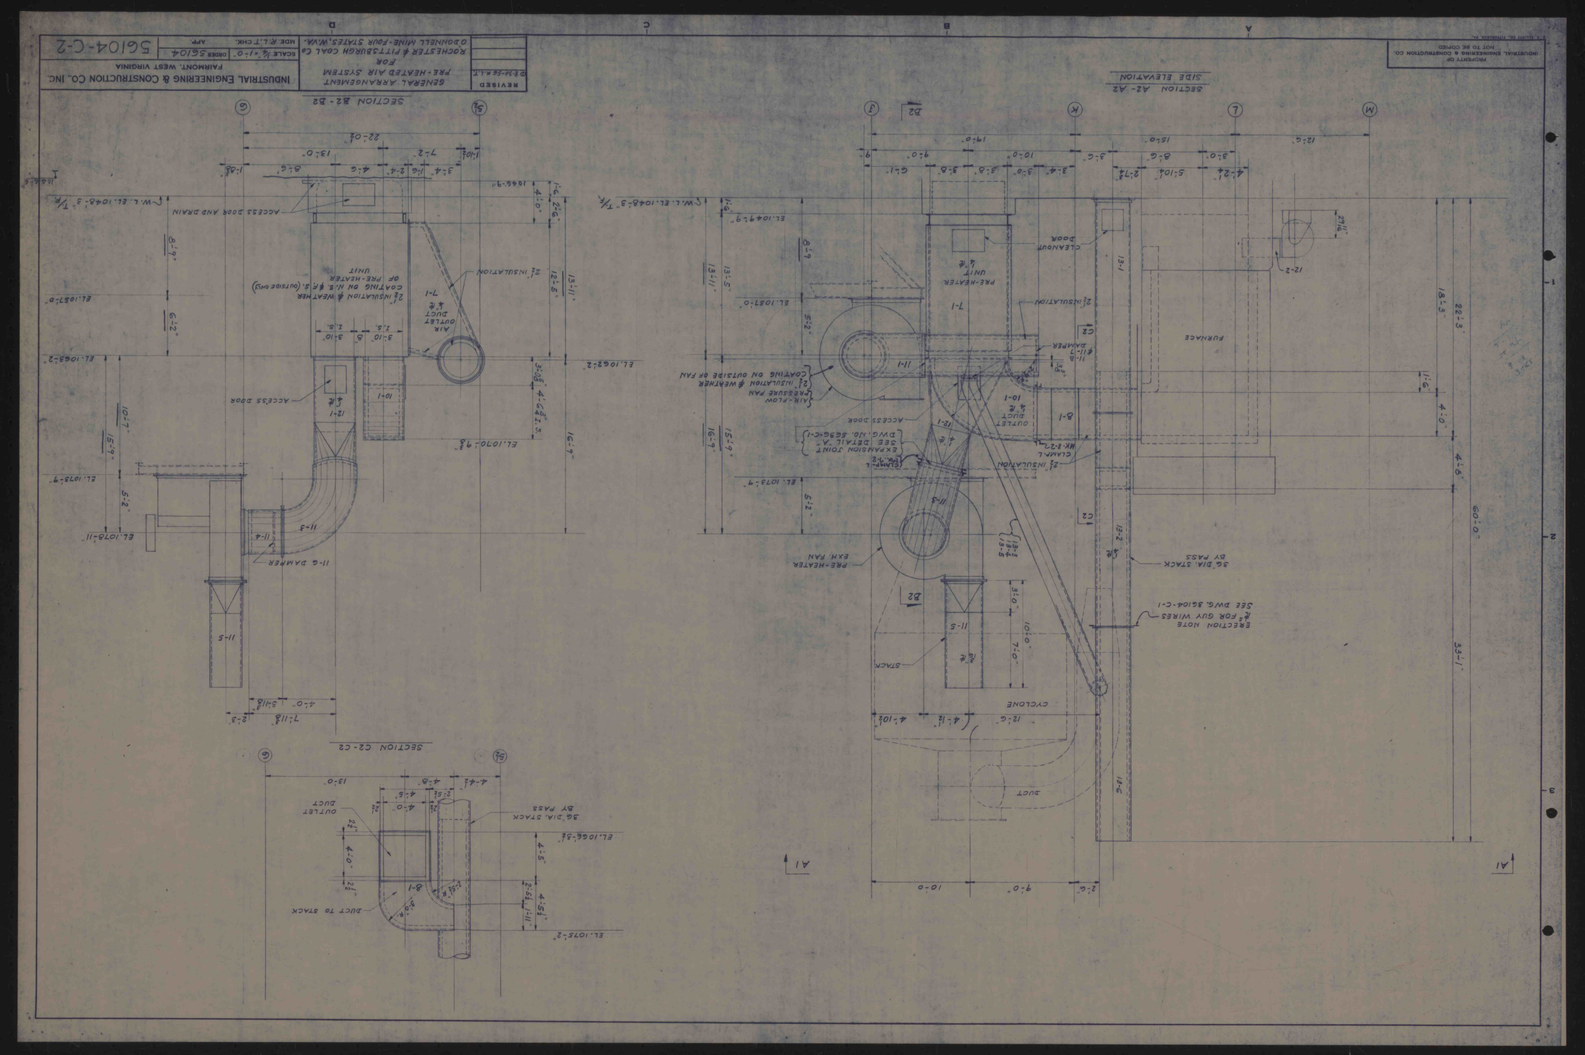
INDUSTRIAL ENGINEERING & CONSTRUCTION CO. INC.
FAIRMONT, WEST VIRGINIA
GENERAL ARRANGEMENT
S6104-C2
