




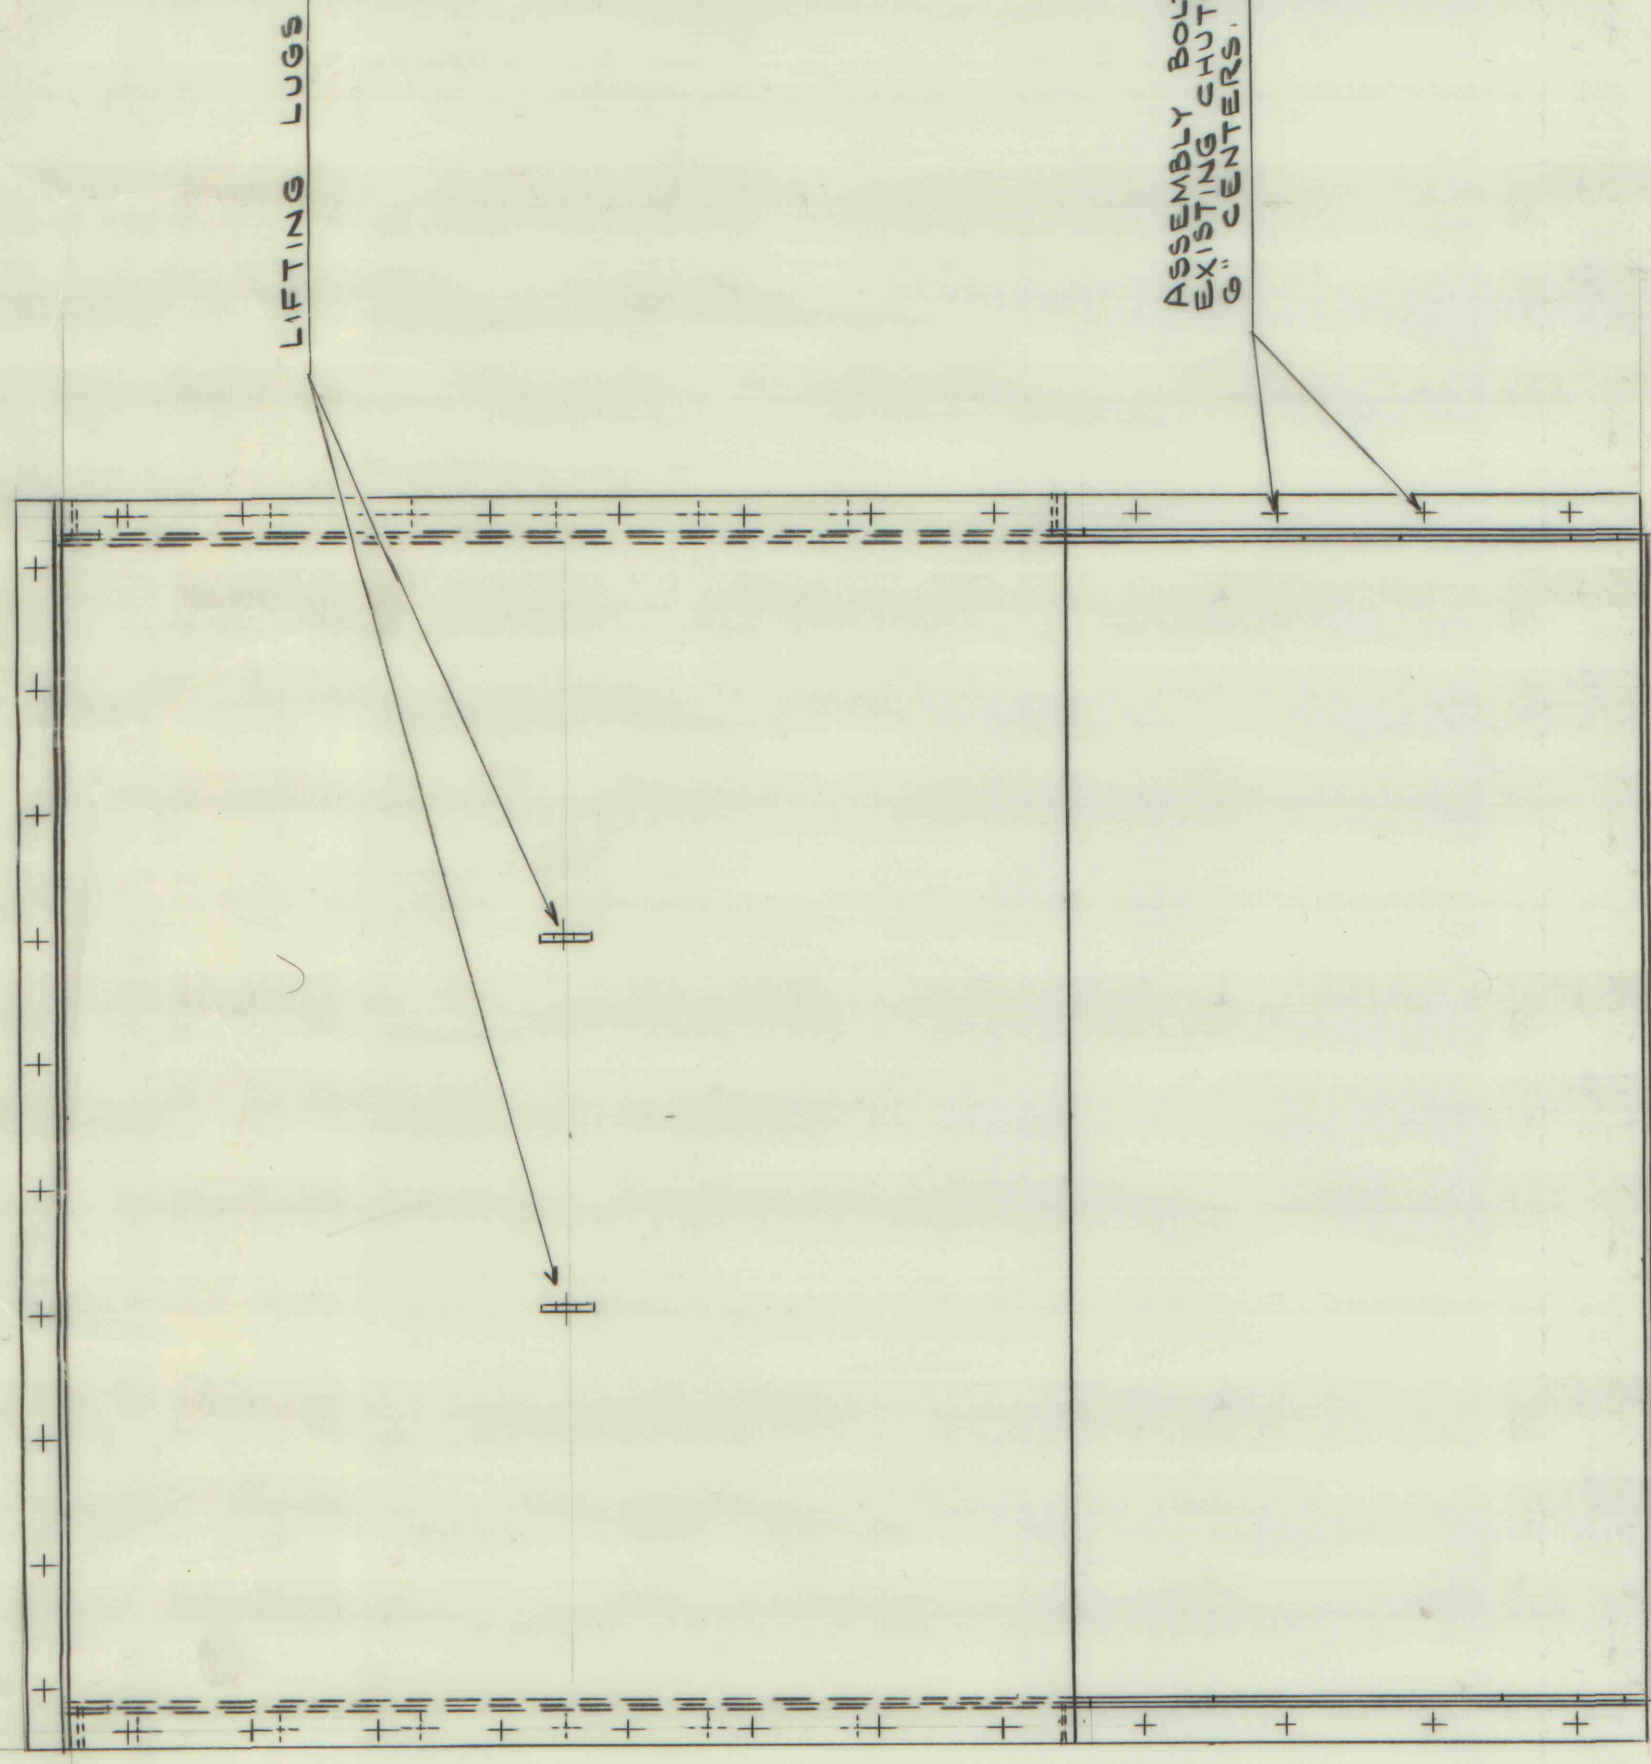


NOTE: 1. ALL R TO BE 3/16"
2. ALL BOLTS TO BE 1/2"
3. DUST COLLECTOR ASSEMBLY TO BE OF RIGID CONSTRUCTION. INSIDE L (NOT SHOWN)

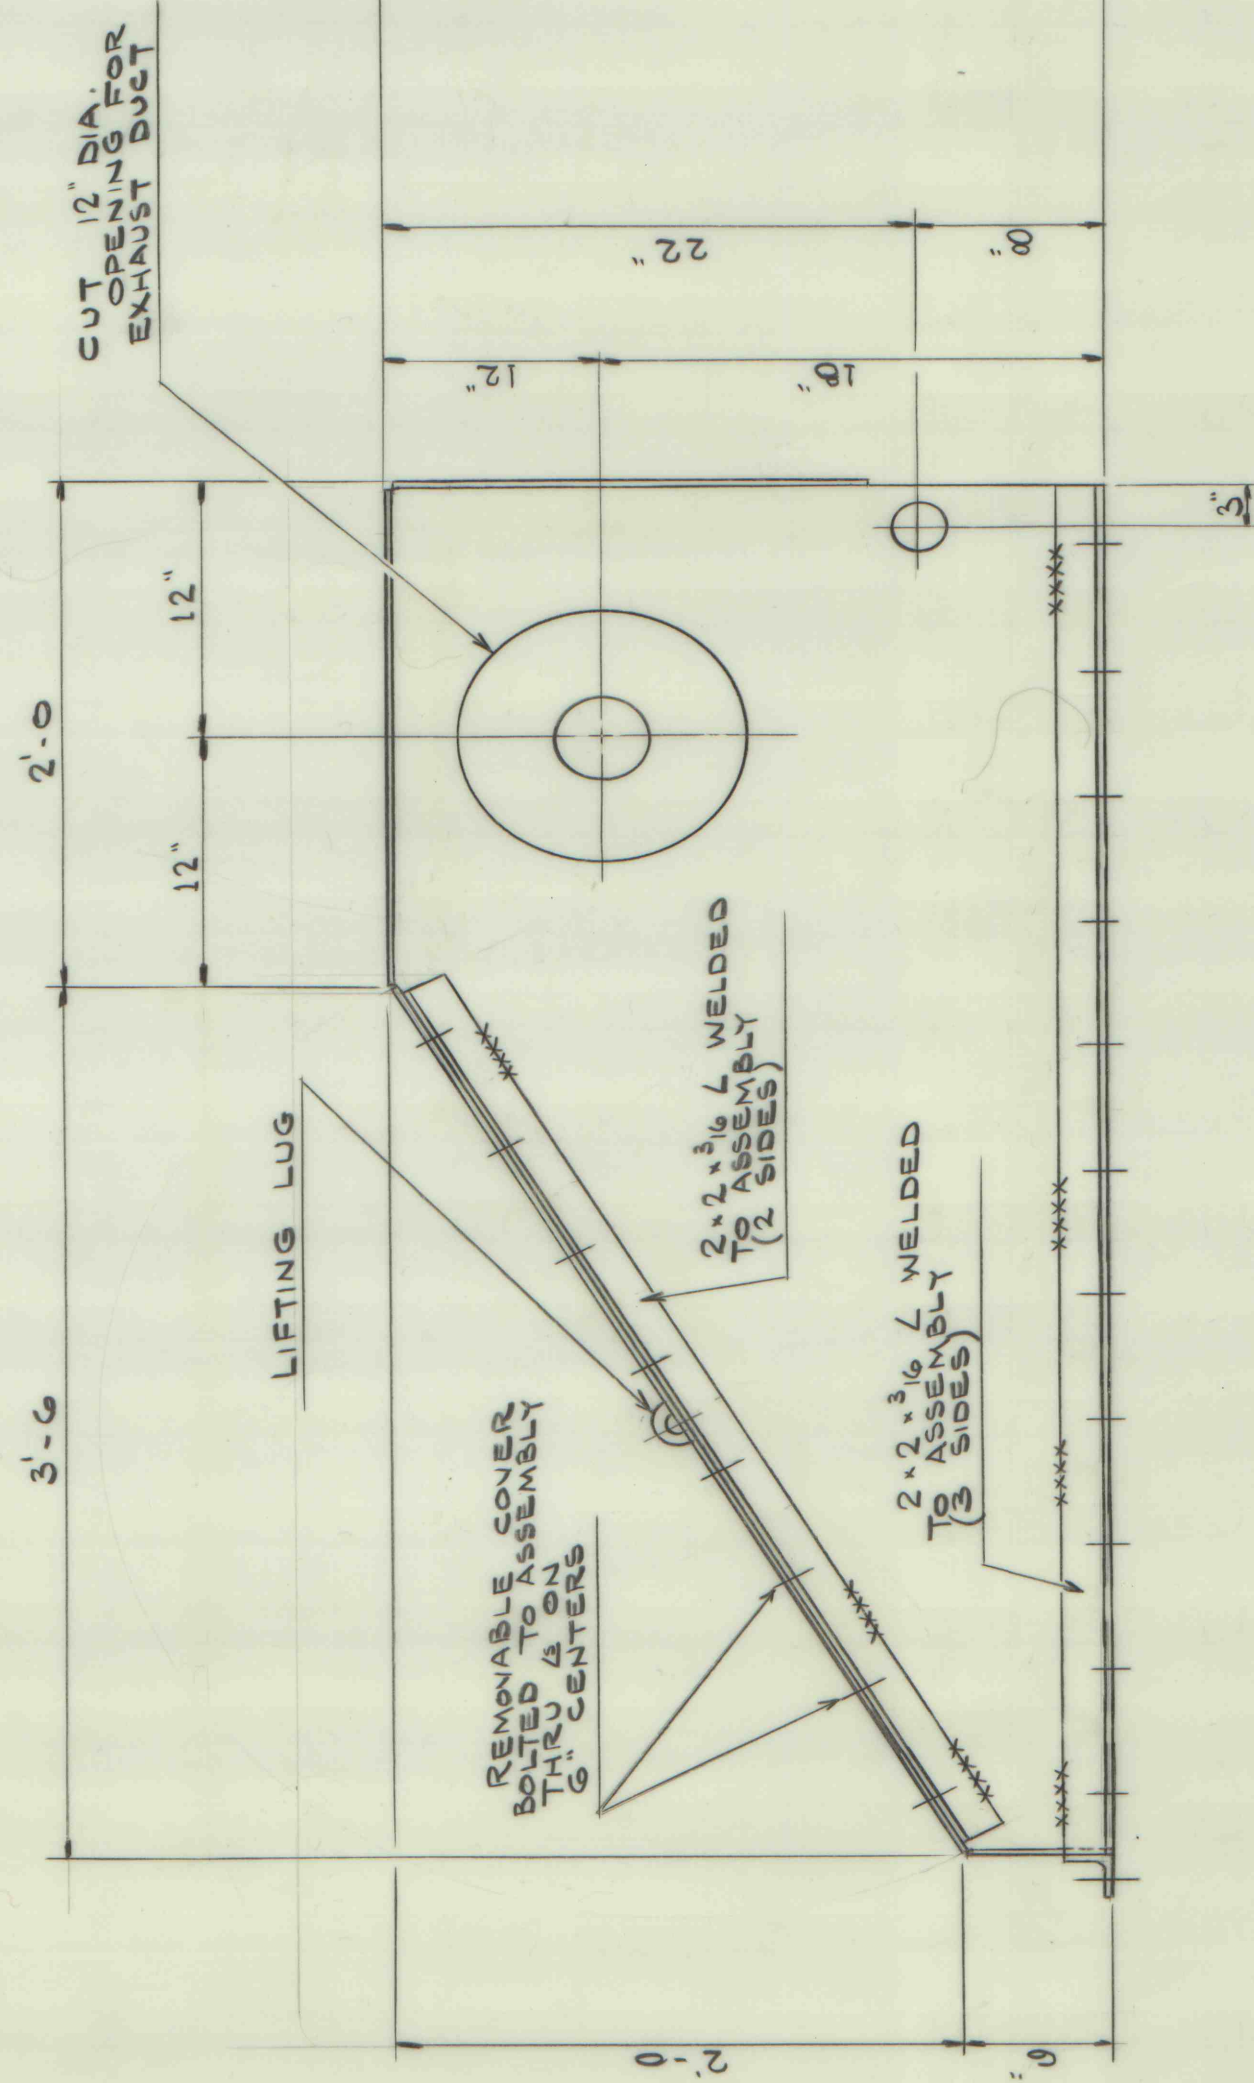

CUT 4" DIA OPENING FOR BLOWER PIPE

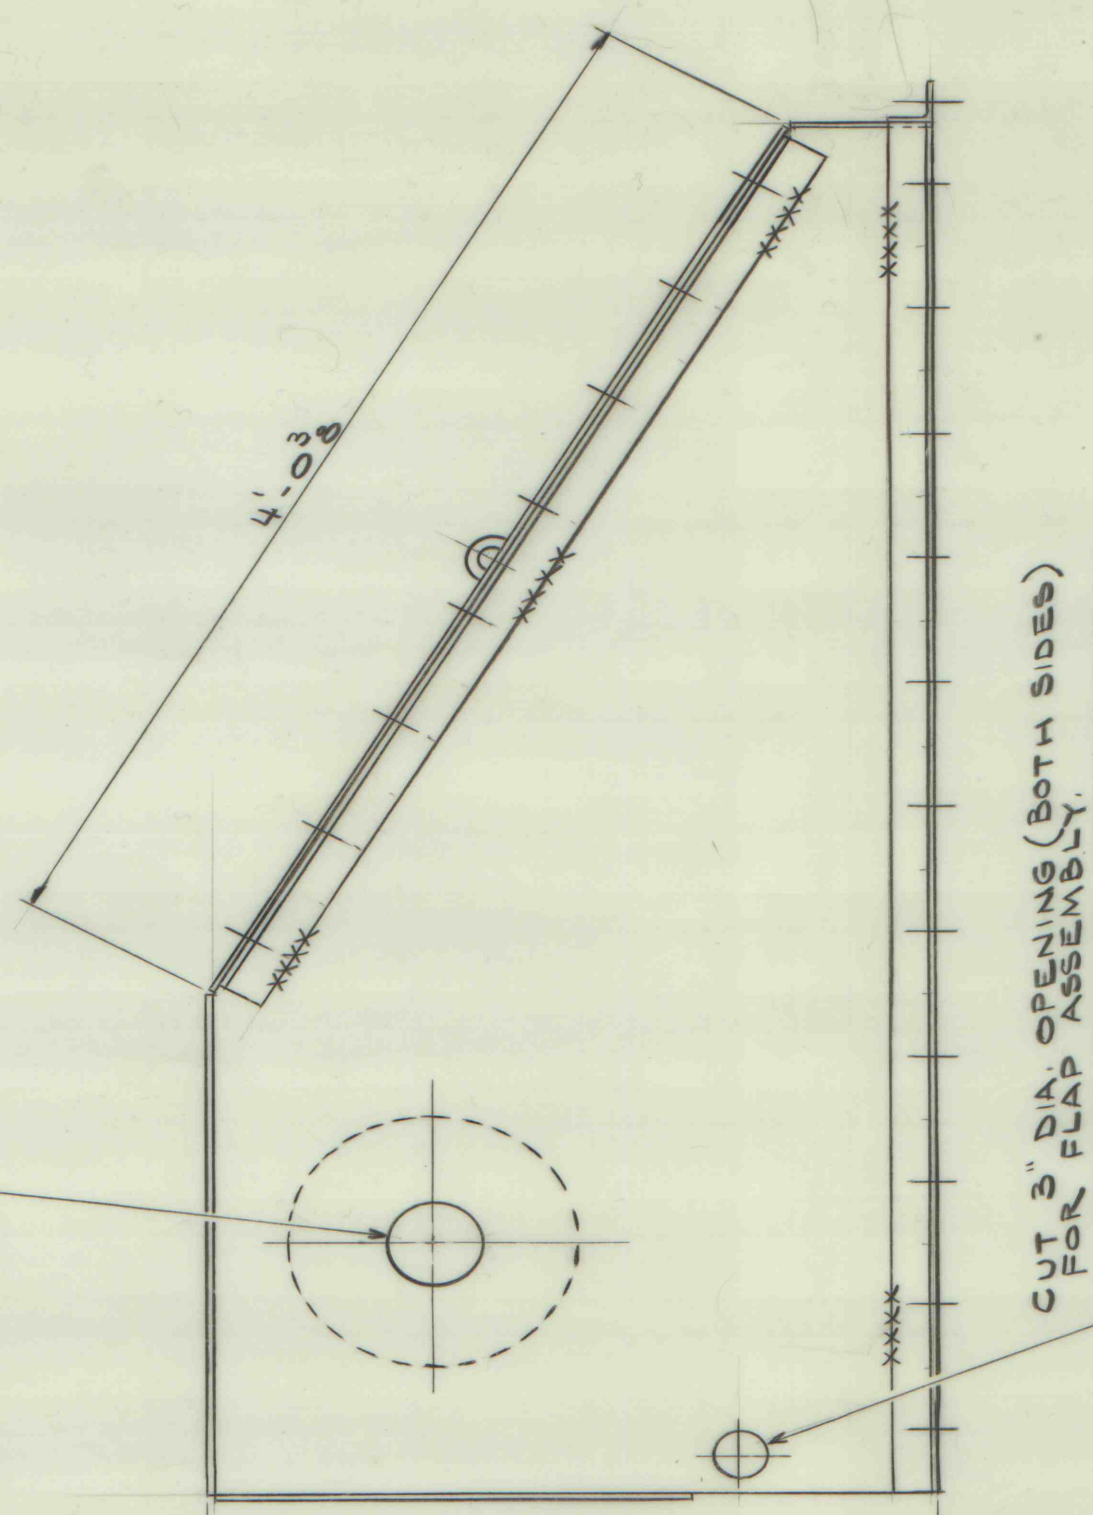

DUST COLLECTOR ASSEMBLY

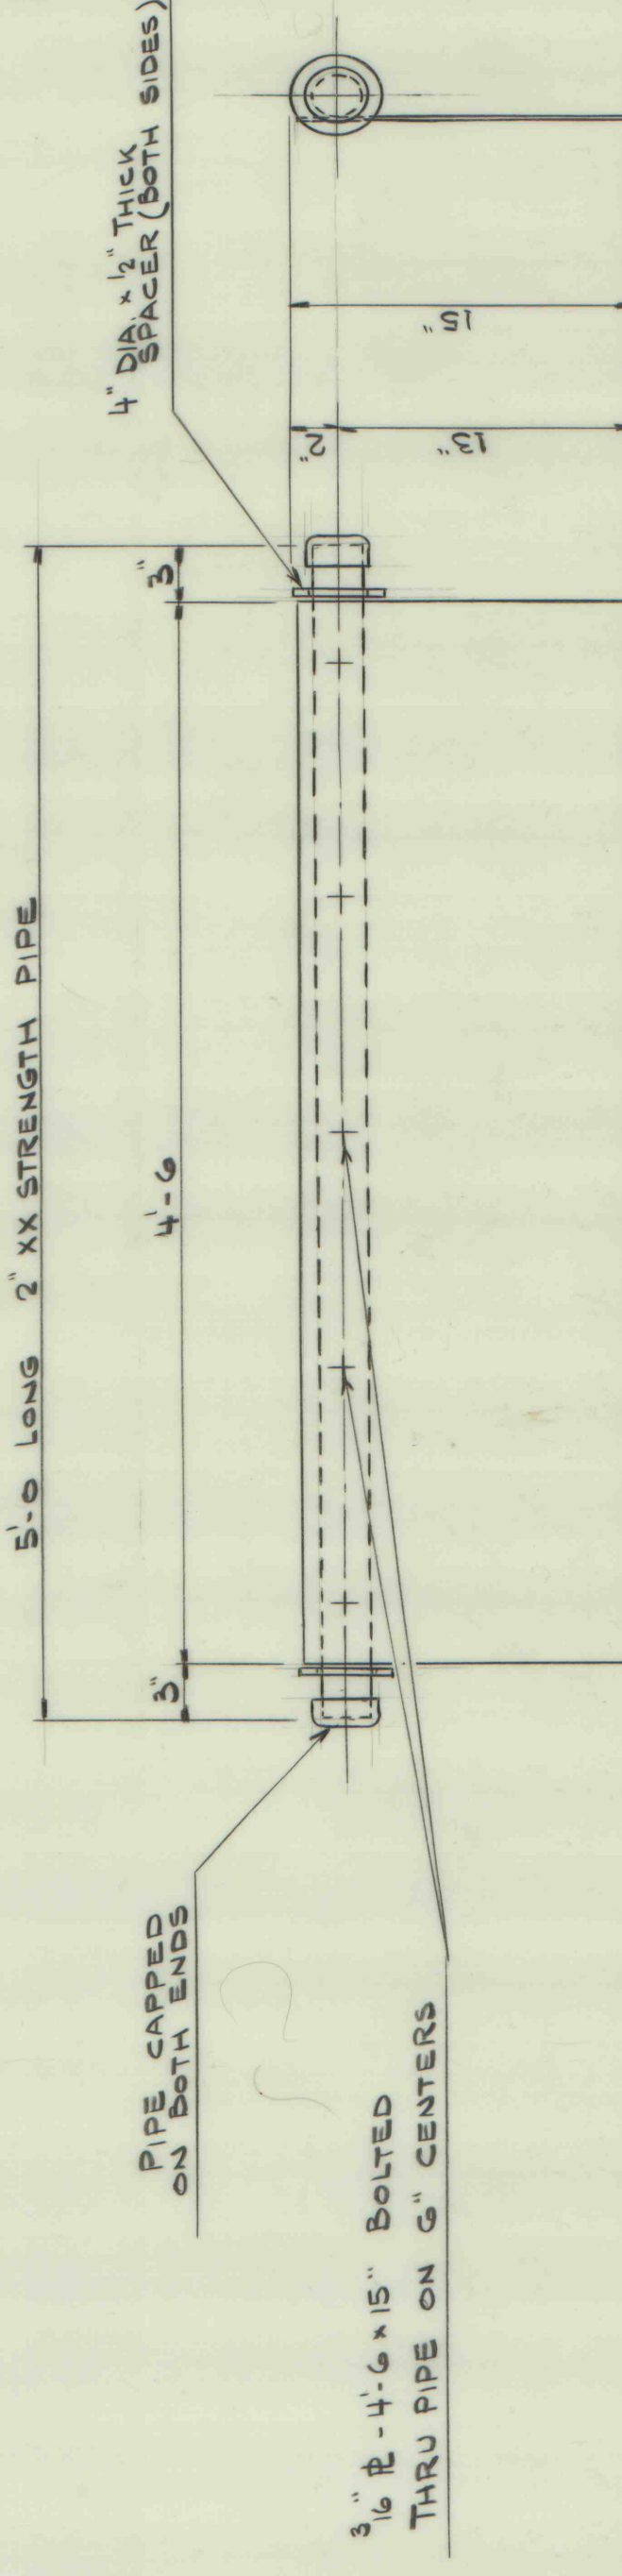

FLAP ASSEMBLY

FOR INSTALLATION WORK, THIS DRAWING WITH E-140-3

3" B-4'-6" X 15" BOLTED THRU PIPE ON 6" CENTERS

4" DIA 1/4" THICK SPACER (BOTH SIDES)

3" B-4'-6" X 15" BOLTED THRU PIPE ON 6" CENTERS