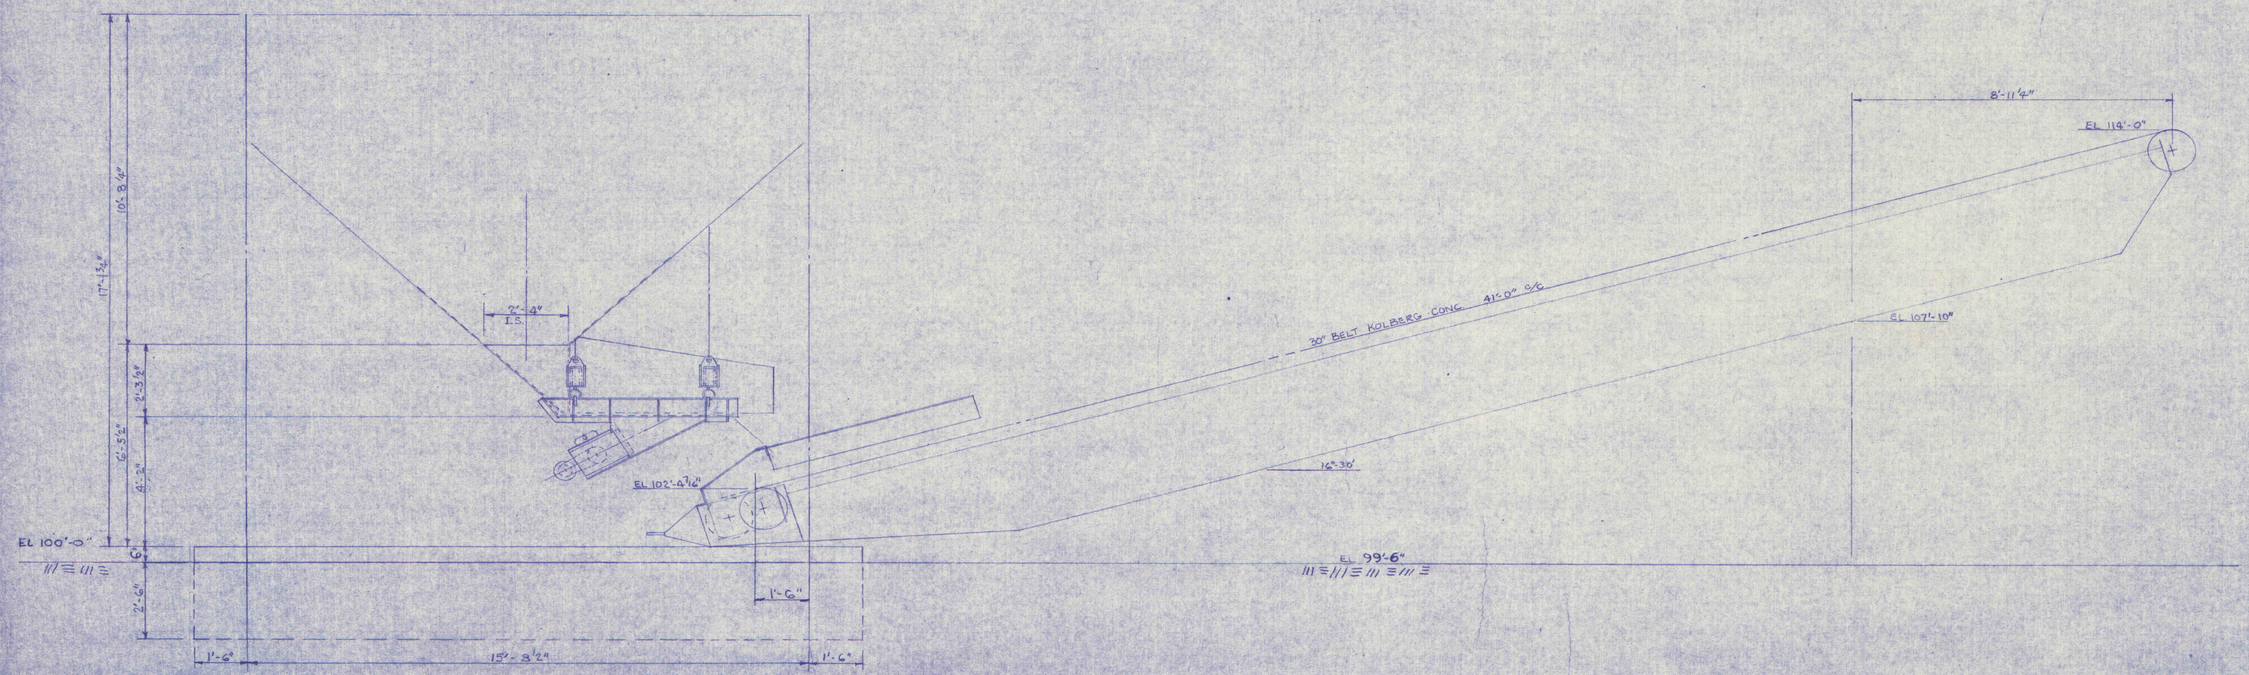

INDIANA STEEL & FABRICATING CO., INC.

INDIANA – CLEARFIELD – BIGLER, PA.

15'-0" SQ. PORTABLE BIN & 30" BELT KOLBERG CONV.

R. & P. COAL CO.

MARGARET PA.

REVISED			
4		DRAWN BY WTF	DATE 2-2-78
3		CHECKED BY	SCALE ⅛" = 1'-0
2		REF. No.	DWG. No. 77075-B1
1			

104852