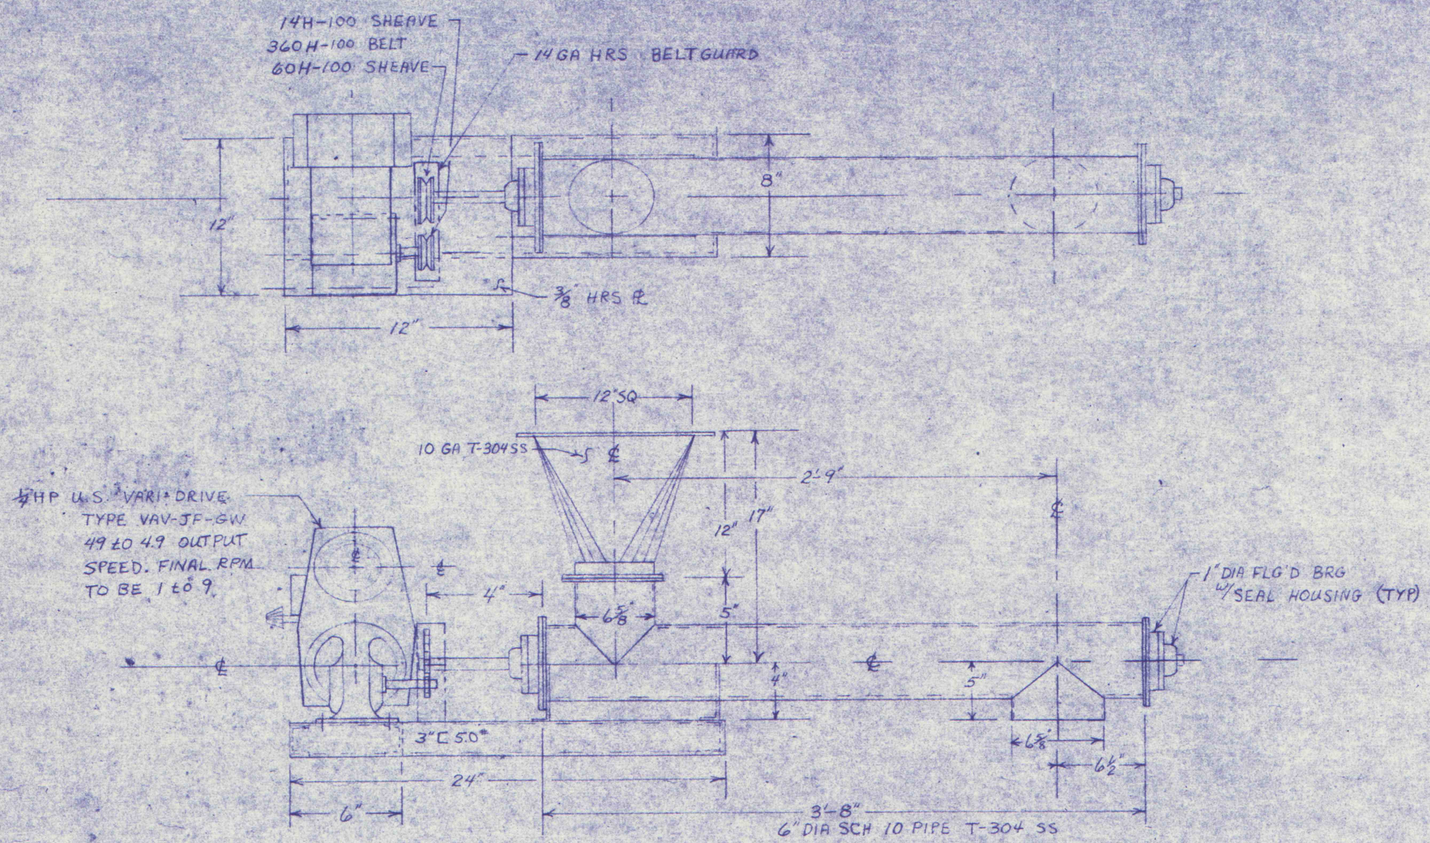

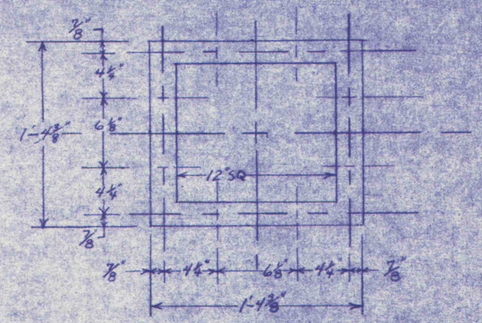

INLET FLG'D DETAIL

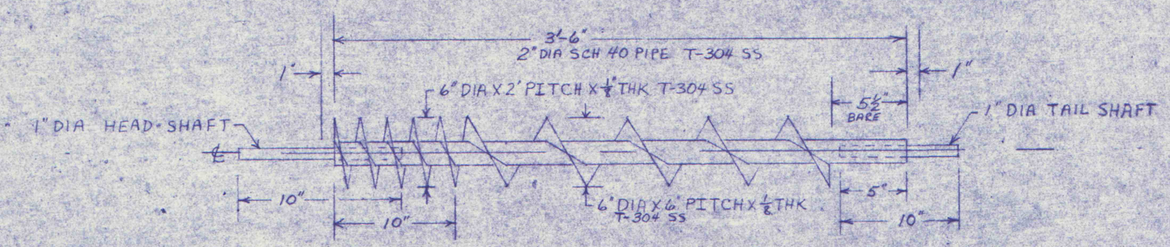

SCREW DETAIL

NOTES:

1. ALL PARTS THAT COME IN CONTACT WITH MATERIAL SHALL BE T-304 SS.
2. SCREW TO BE CON'T WELDED ON LEAD SIDE.
3. ALL MILD STEEL PARTS TO BE PAINTED 1 COAT PRIMER AND 1 COAT MACHINE GRAY.

THOMAS & MULLER CO., INC.
1929 SOUTH 4TH ST., CAMDEN, N.J. 08104
PHILA. PHONE 215-928-1664
CAMDEN PHONE 609-963-3500

6" DIA STAINLESS STEEL SCREW CONVEYOR

REVISIONS	DATE
(A) SHEAVE AND MOTOR REVISED	4/13/78 WJS

FOR: INDIANA STEEL CO.
DRAWN BY: W SLIMM
APPROVED BY:
SCALE: 1 1/2" = 1'
DATE: 2-15-78
DRAWING NUMBER: G-25451-1