
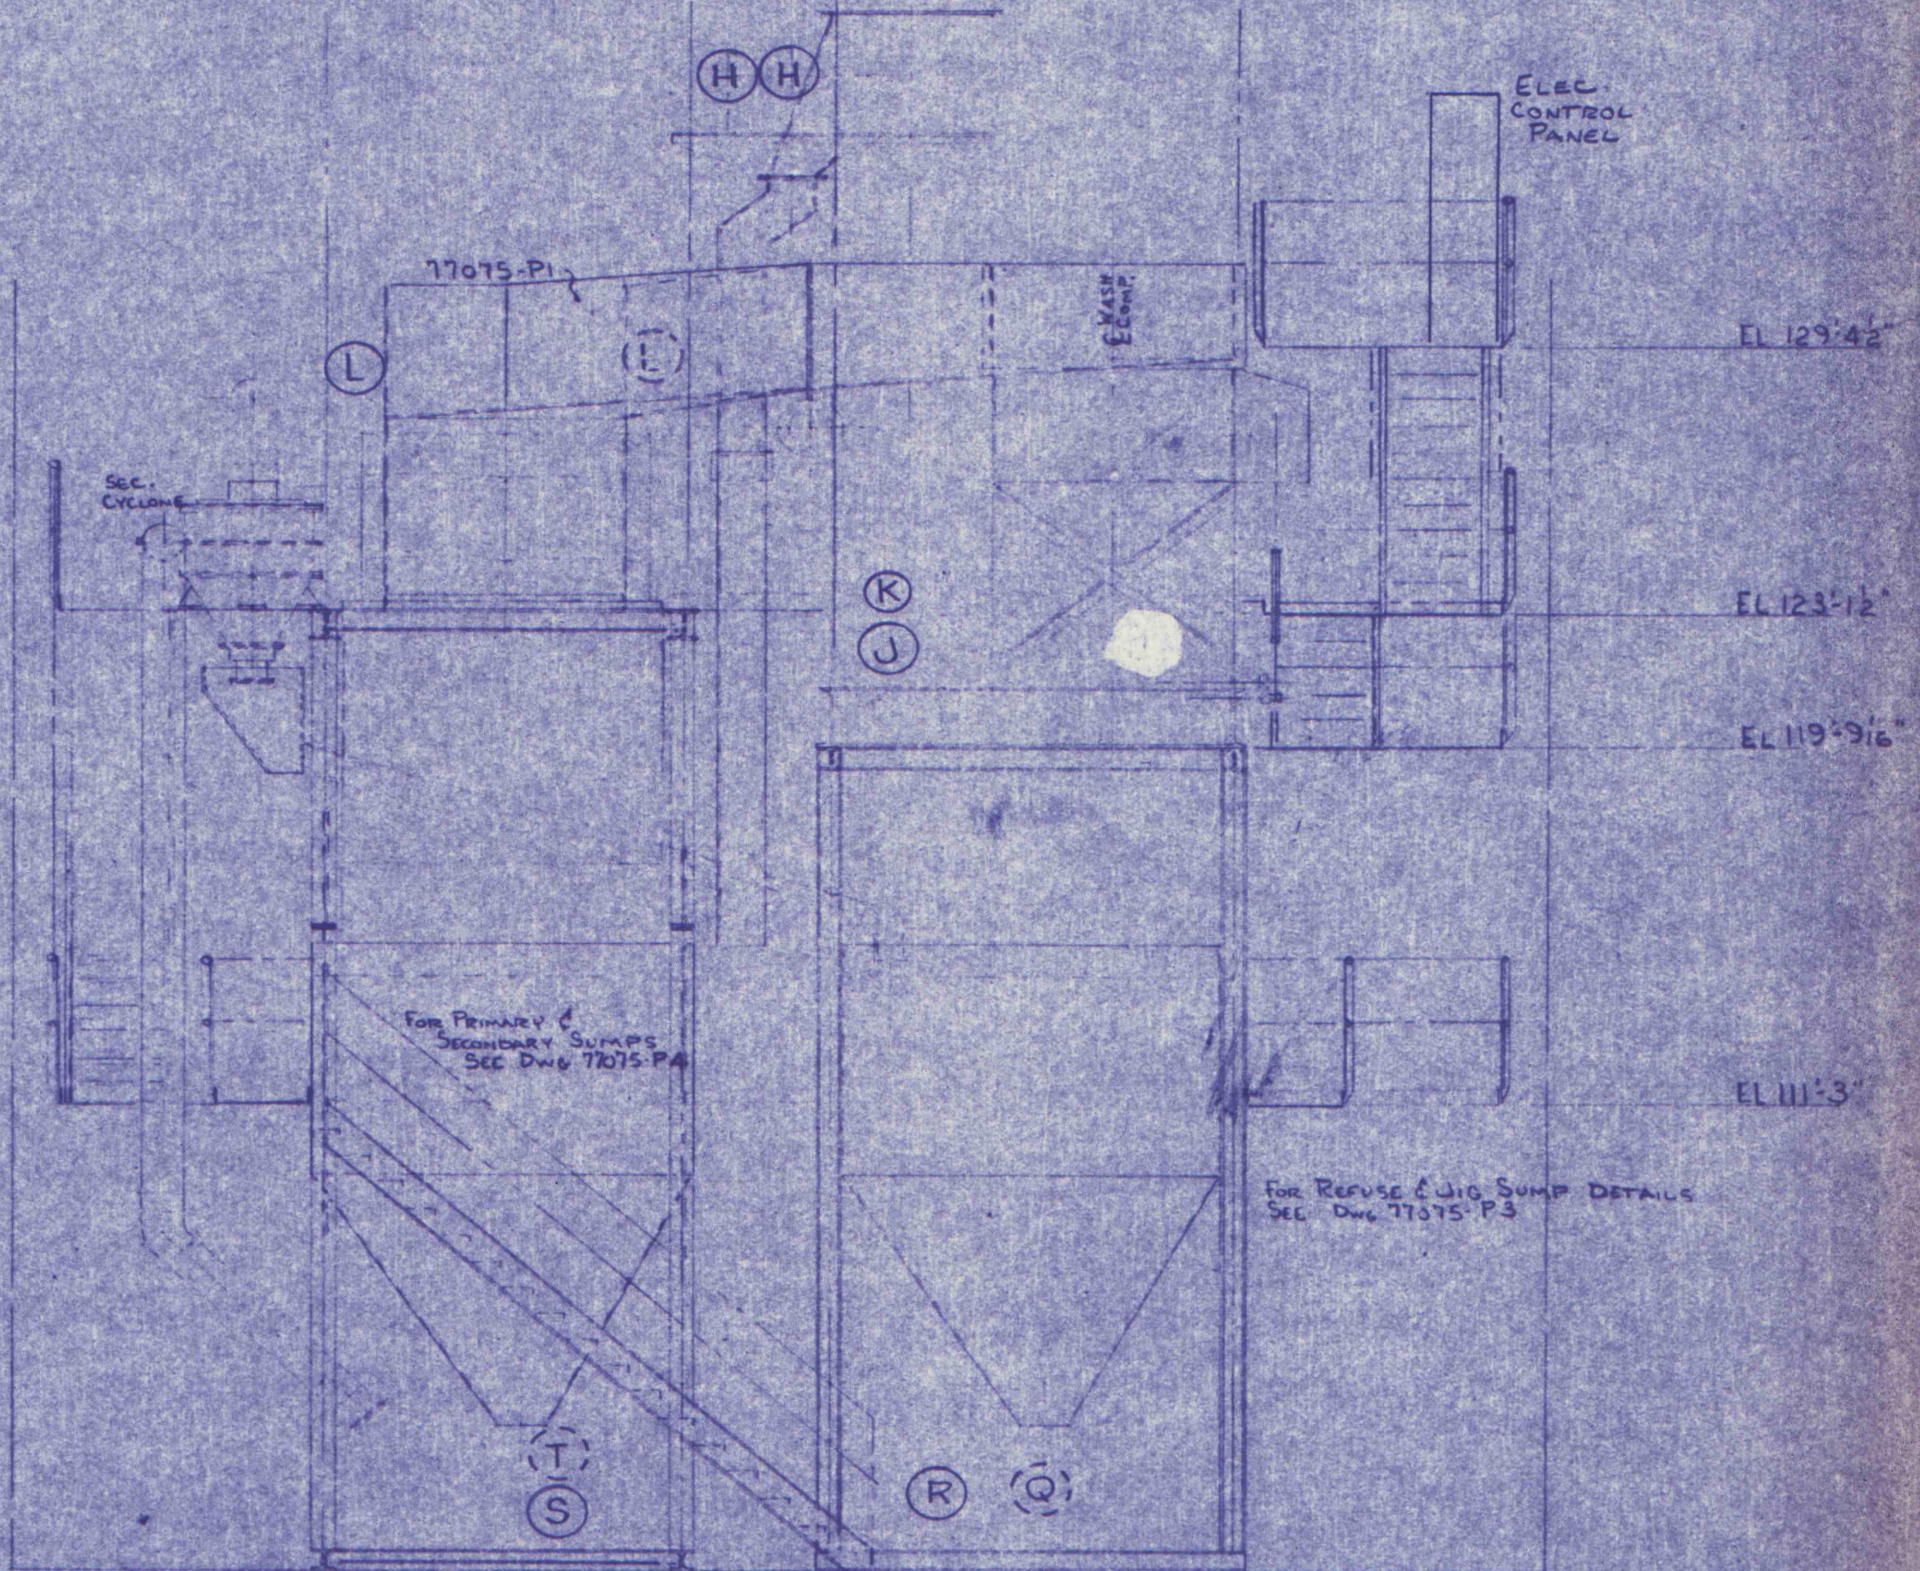
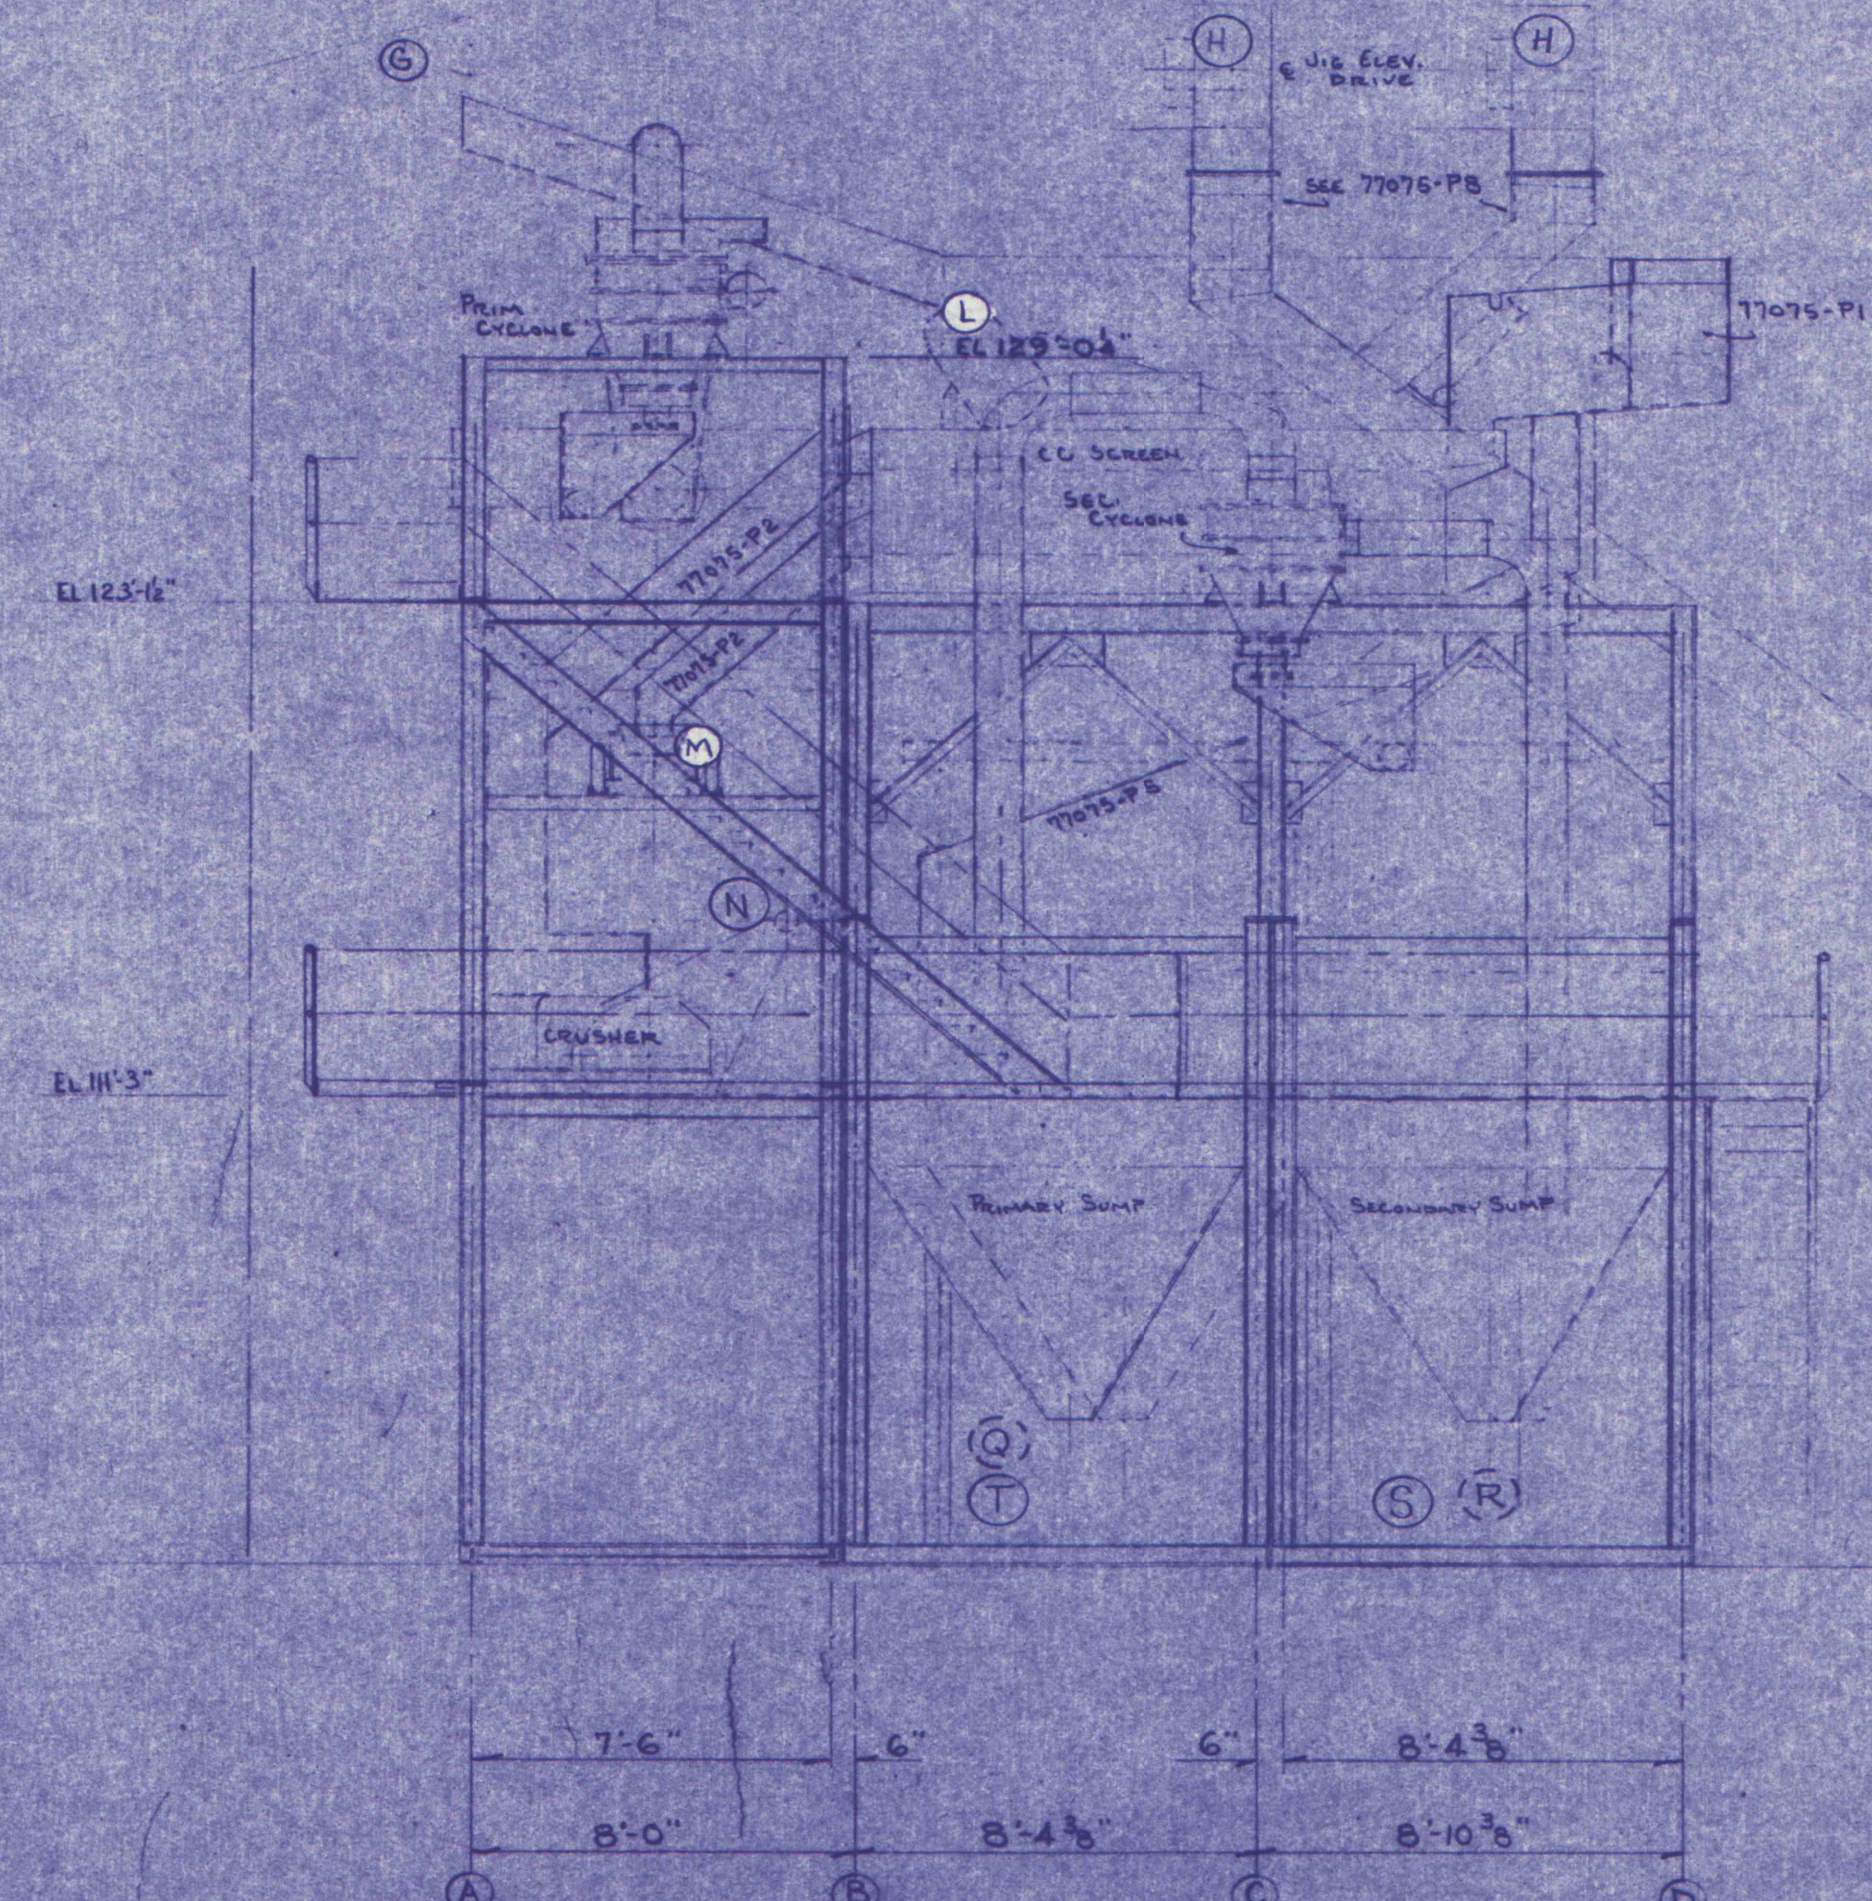
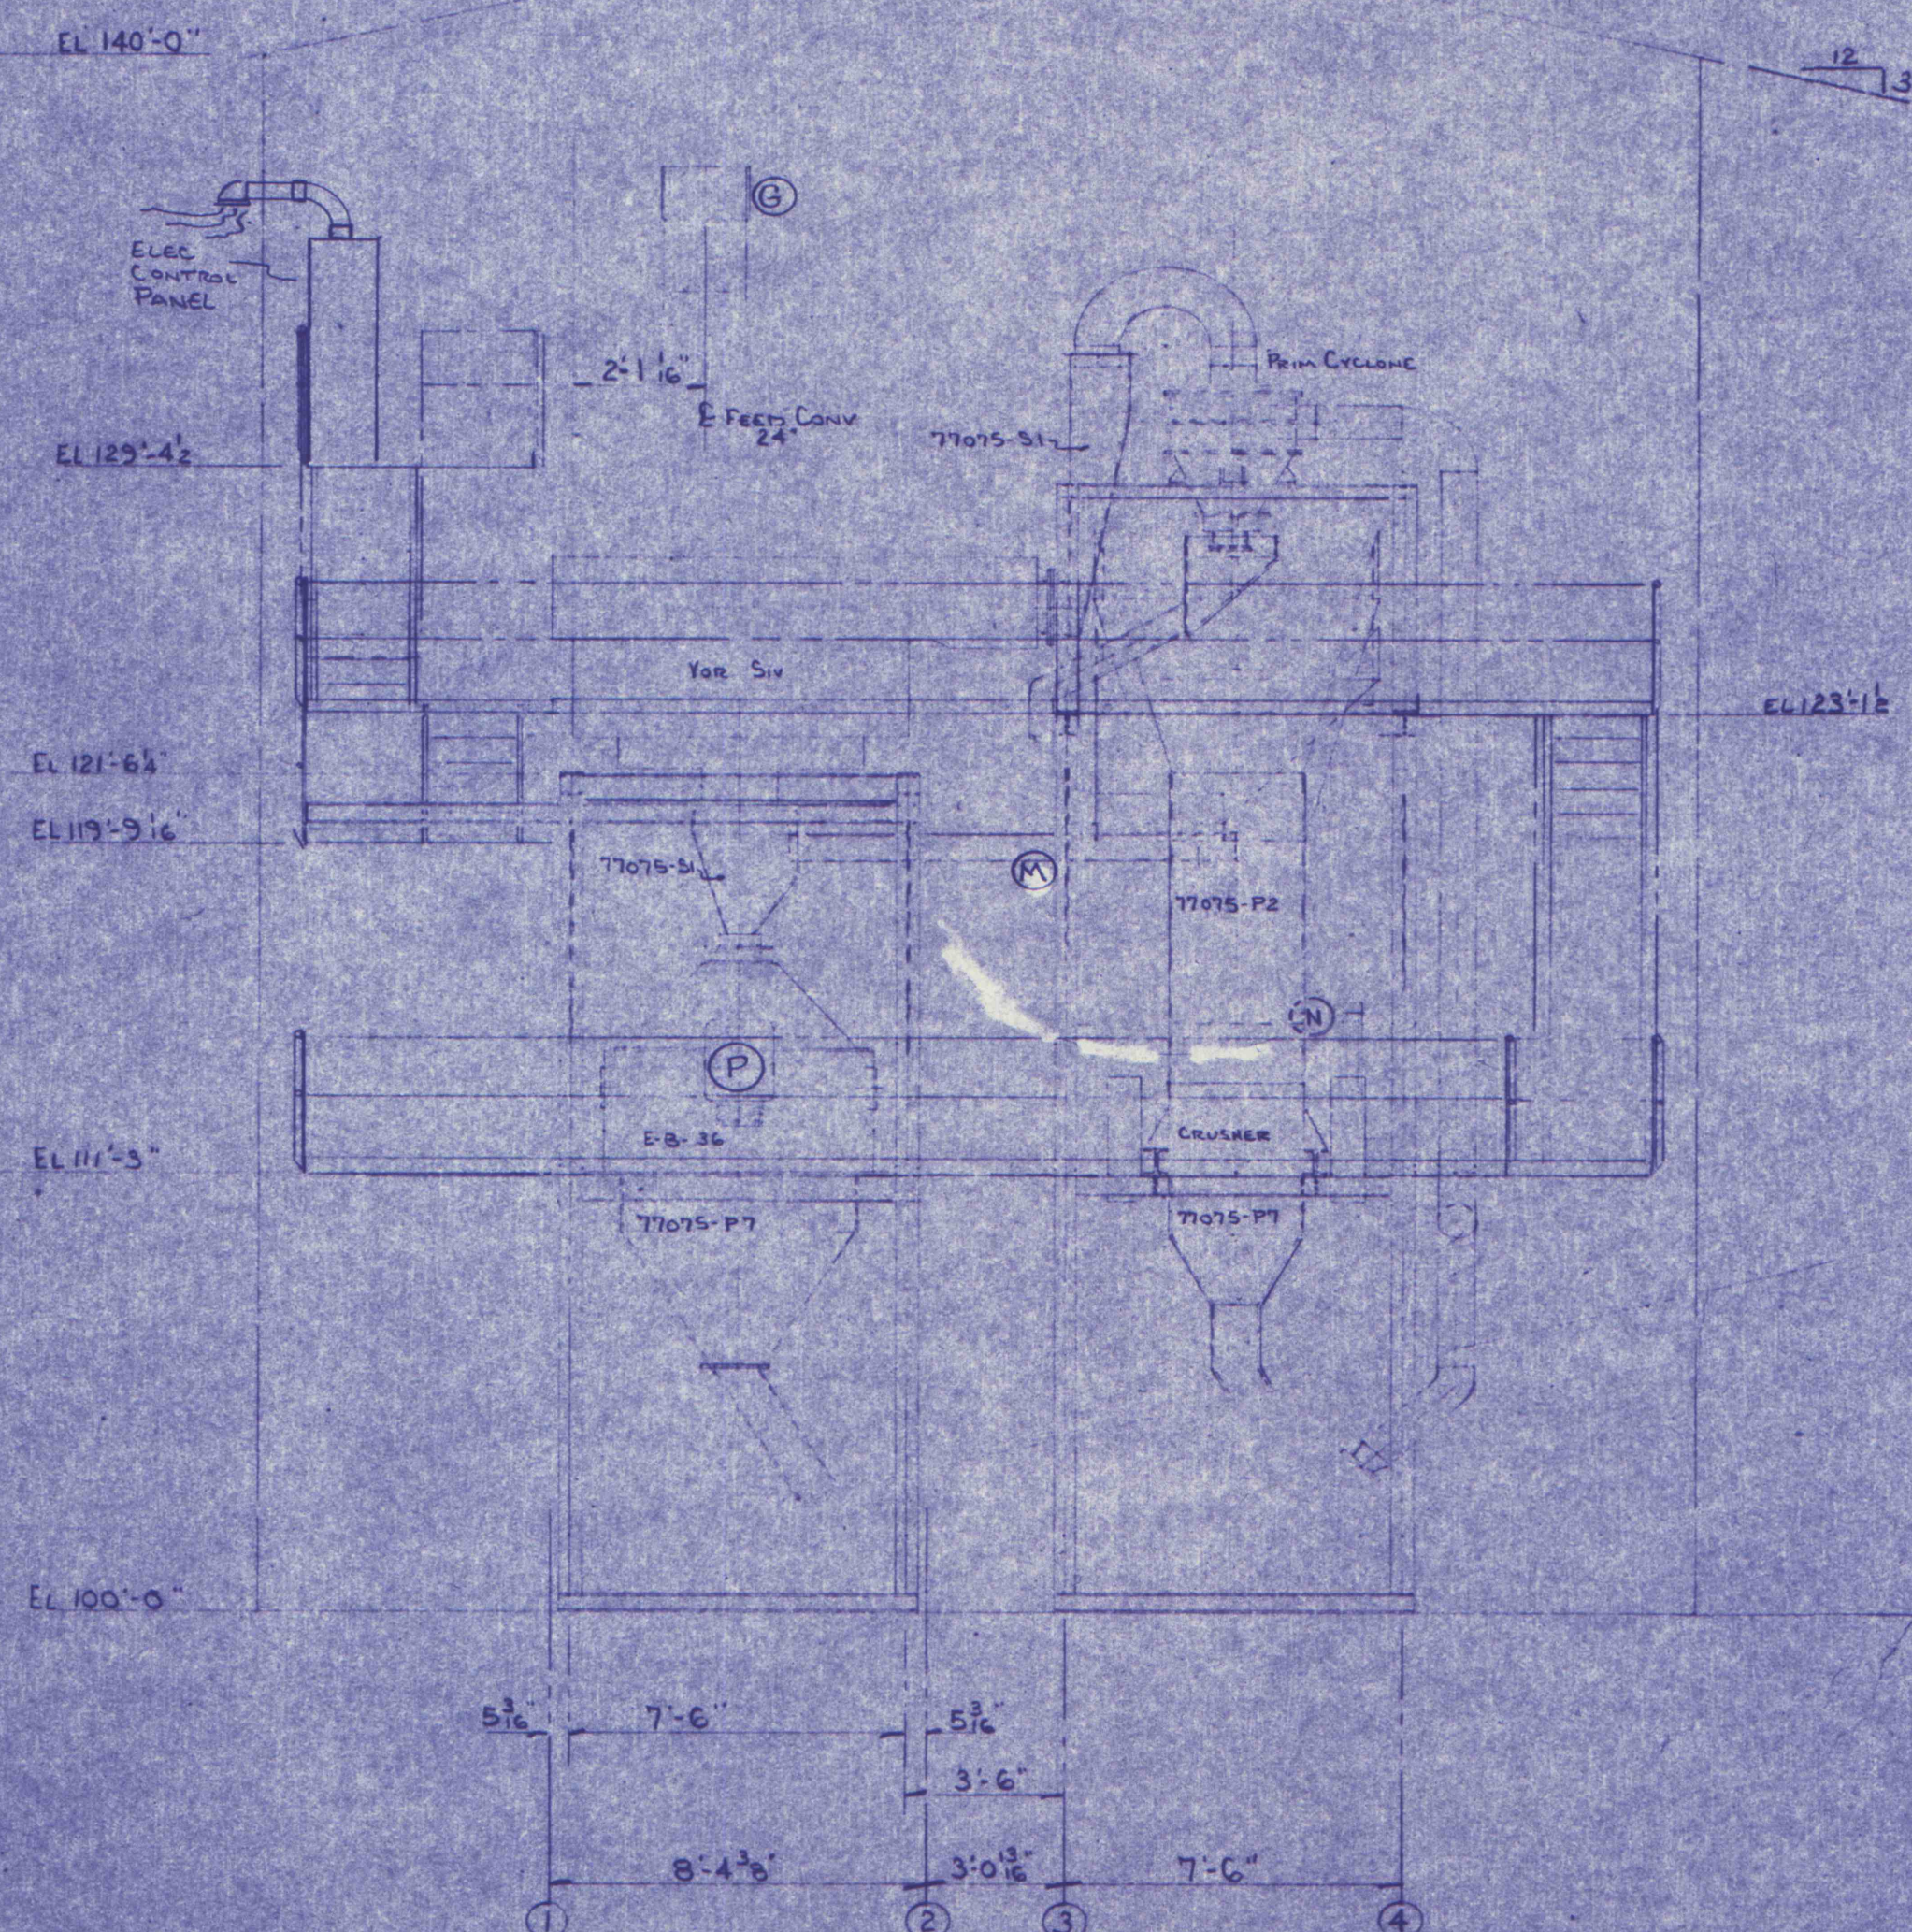
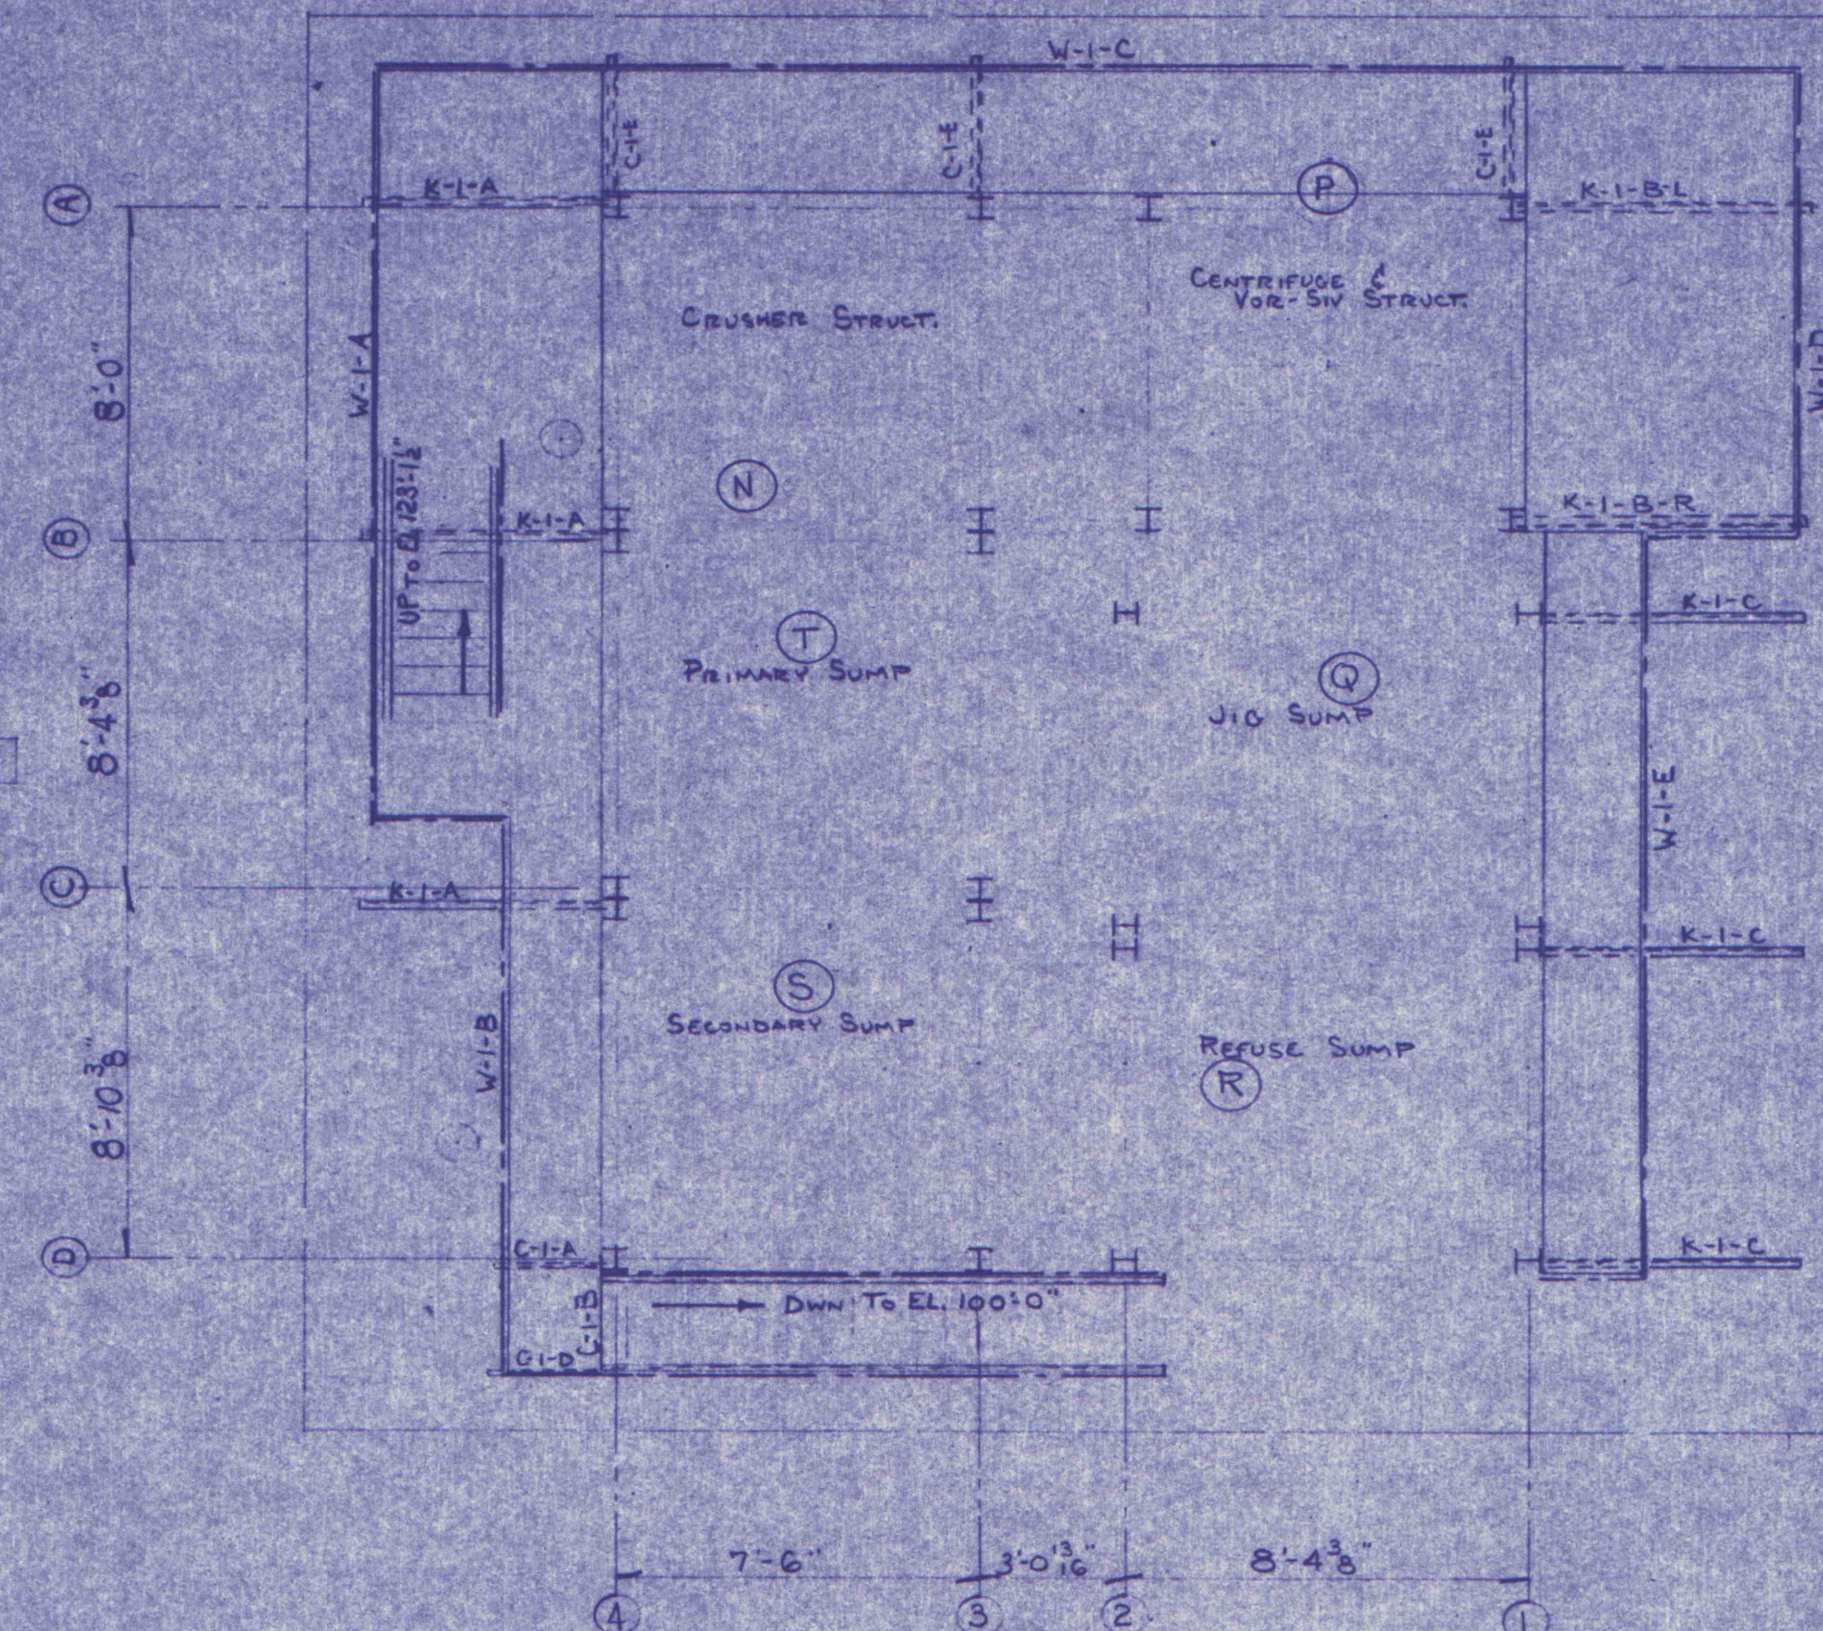
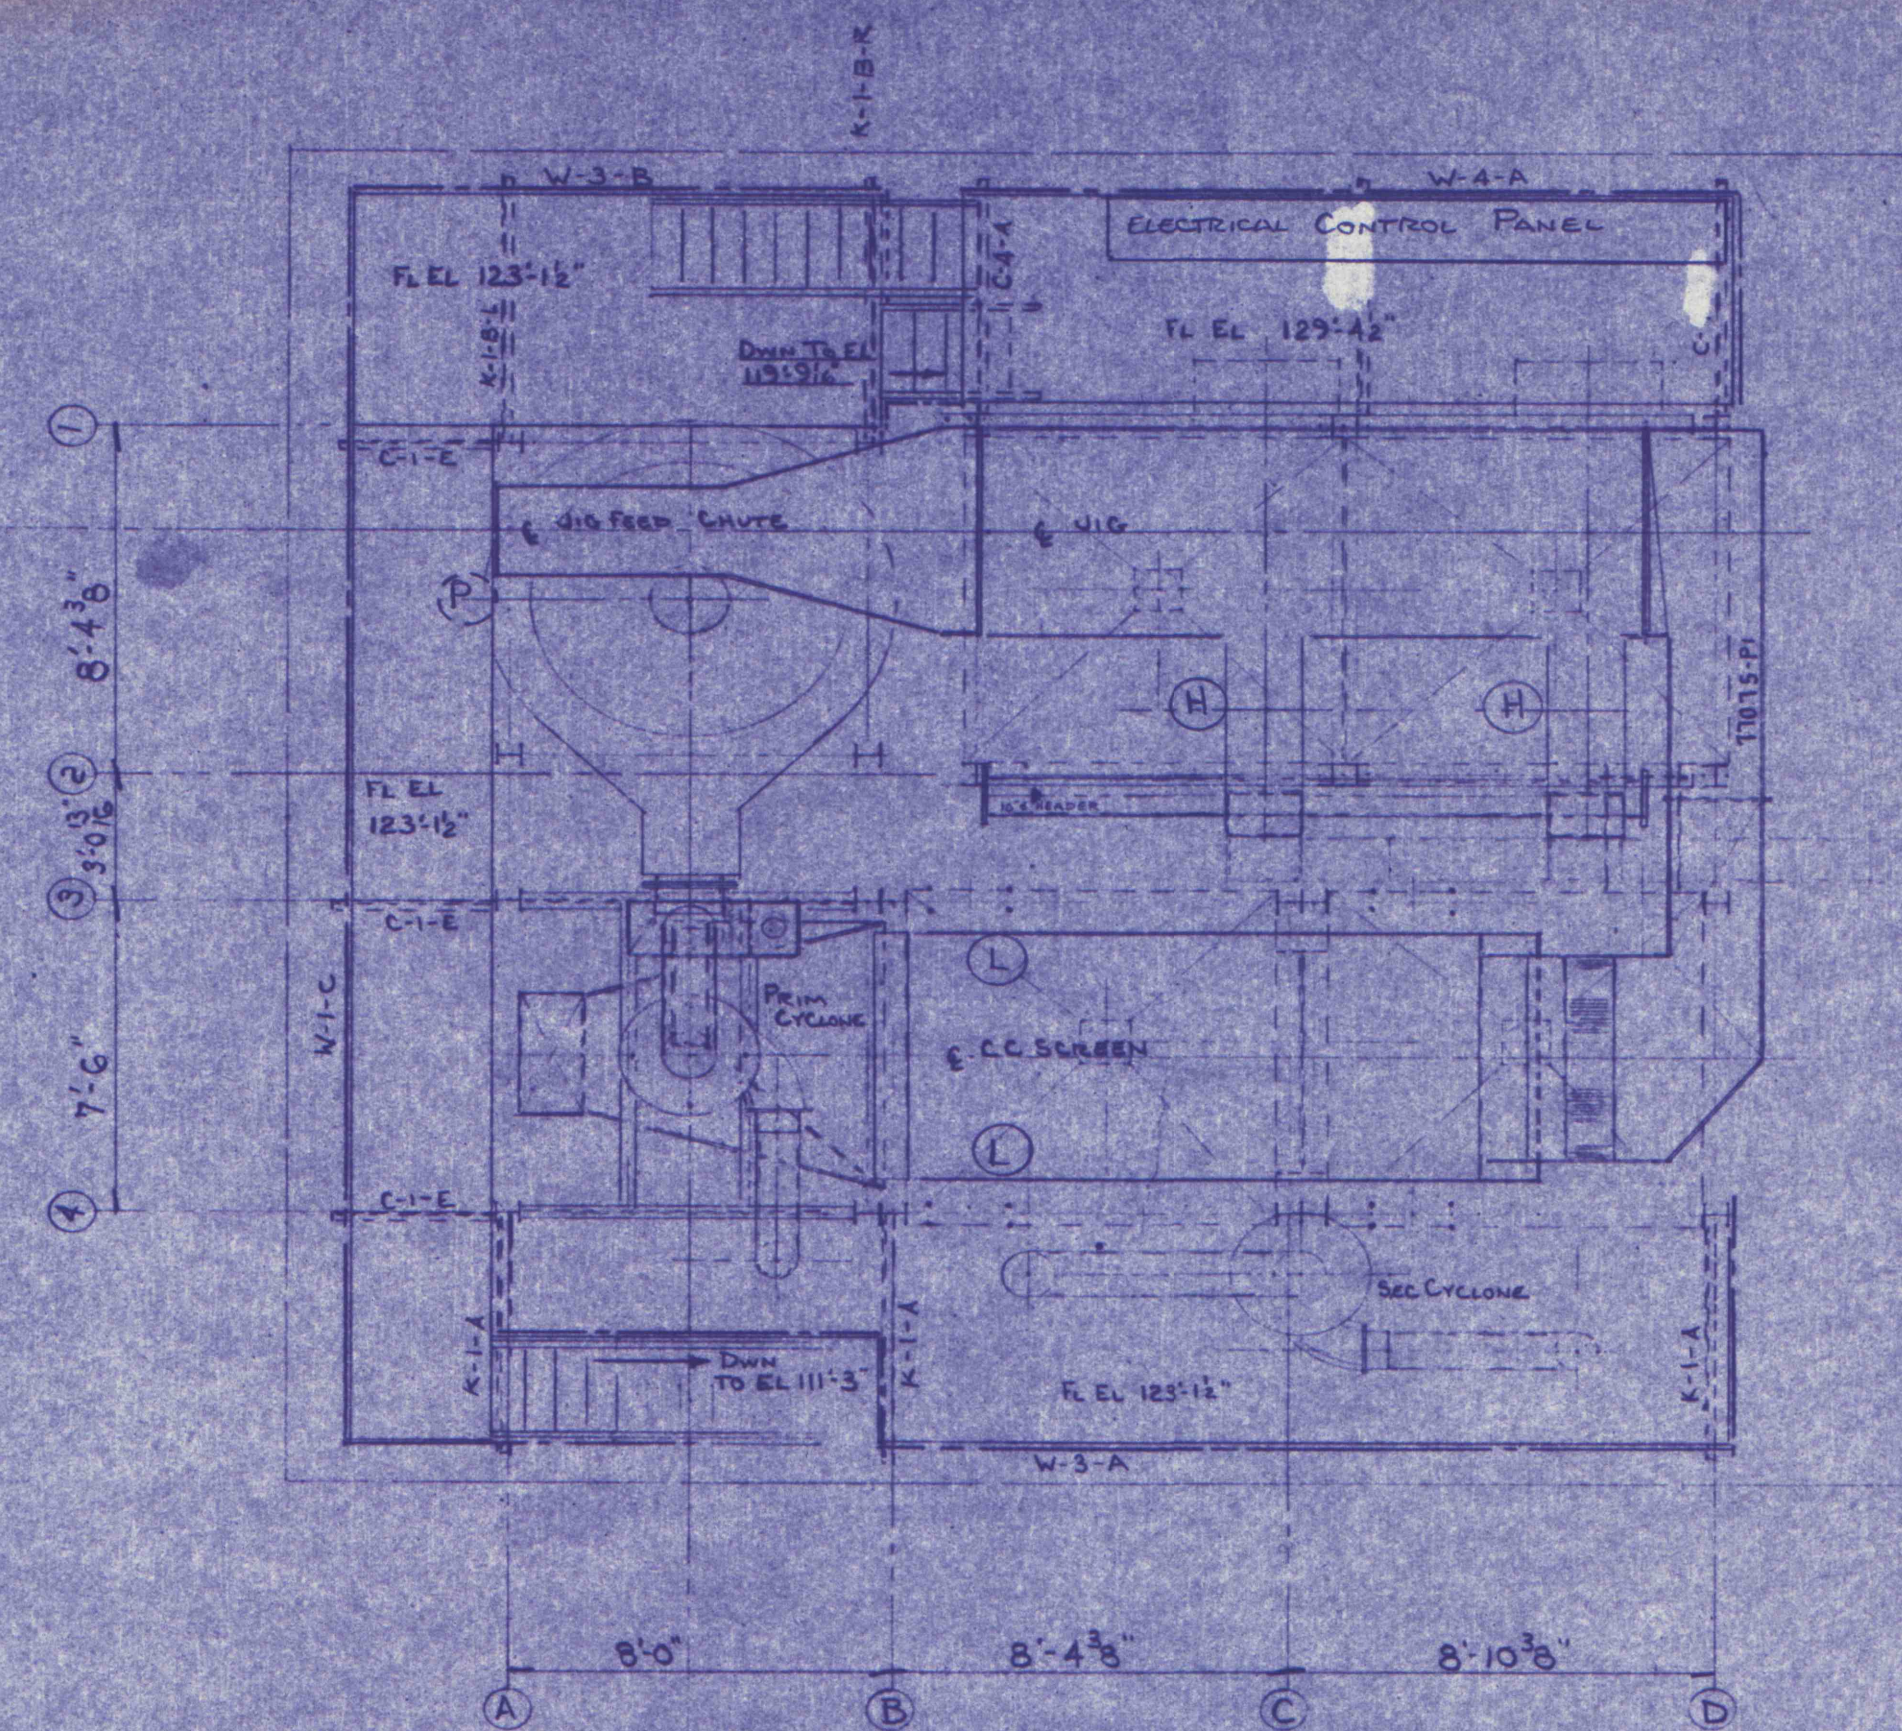


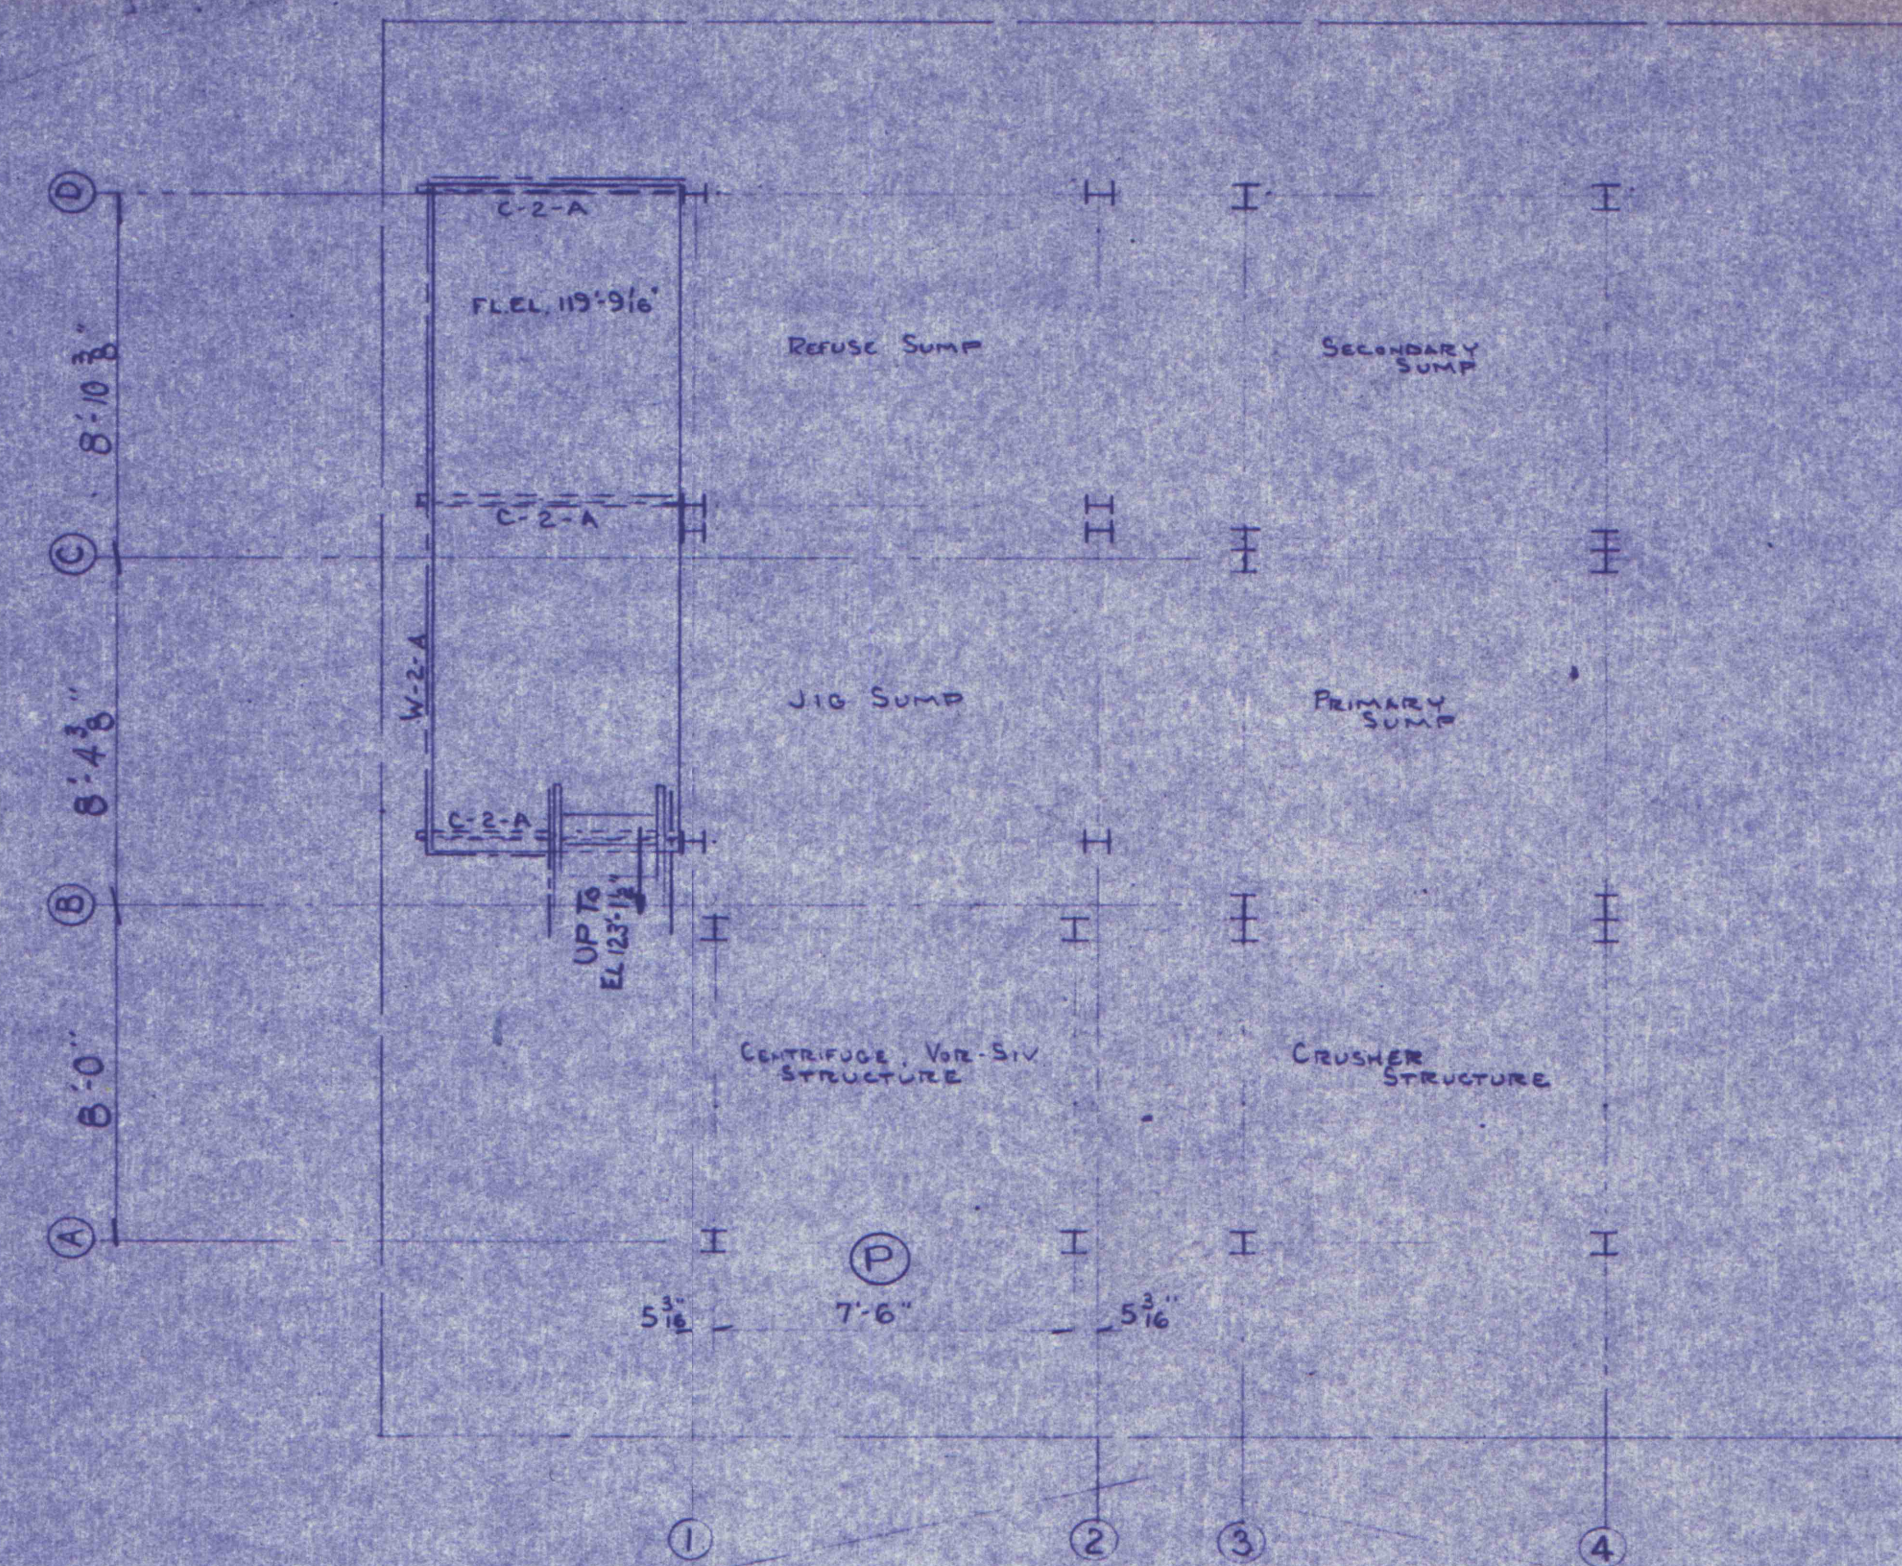

INDIANA STEEL & FABRICATING CO., INC.			
INDIANA		CLEARFIELD	
		BIGLER, PA.	
MODULAR PREP PLANT, GA.			
REP COAL CO.			
MARGARET, PA.			
REVISED	DRAWN BY	DATE	PA.
4	MDM	2-2-78	
3	CHECKED BY	SCALE	4"=1'-0"
2	REP. NO.	DWG. NO.	77075-E2
1			