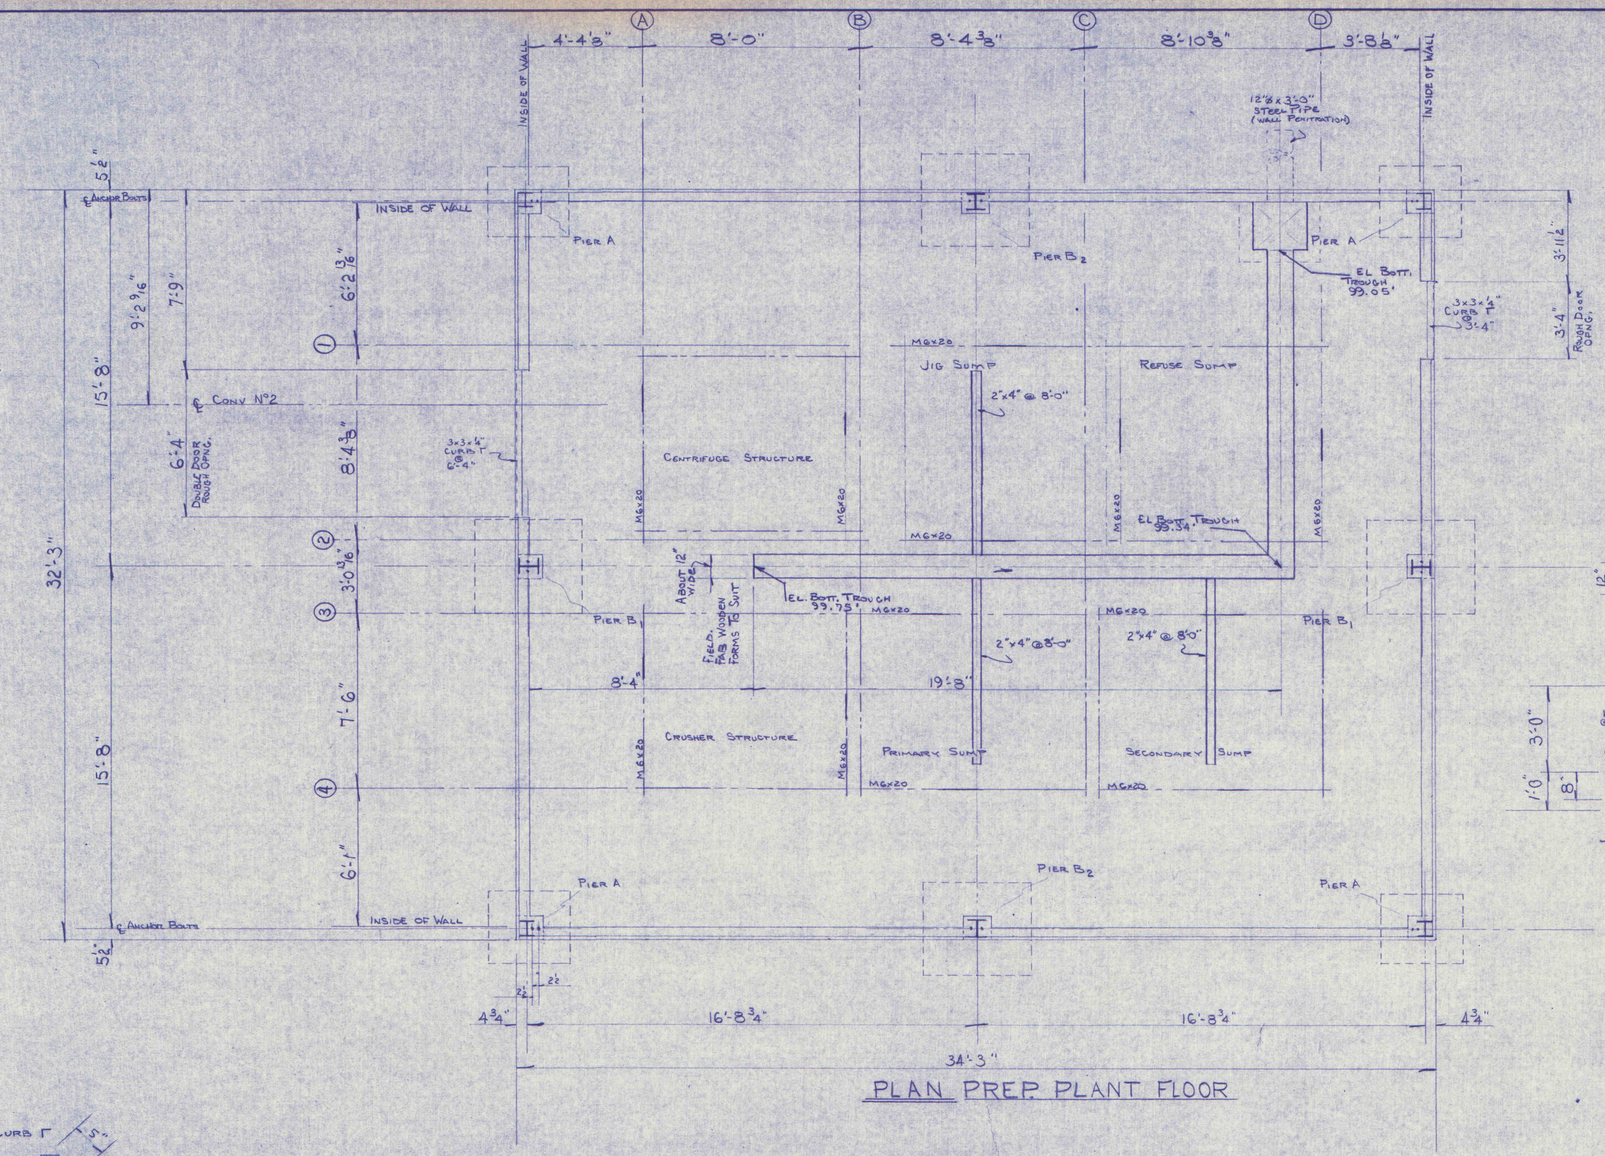

PLAN PREP PLANT FLOOR

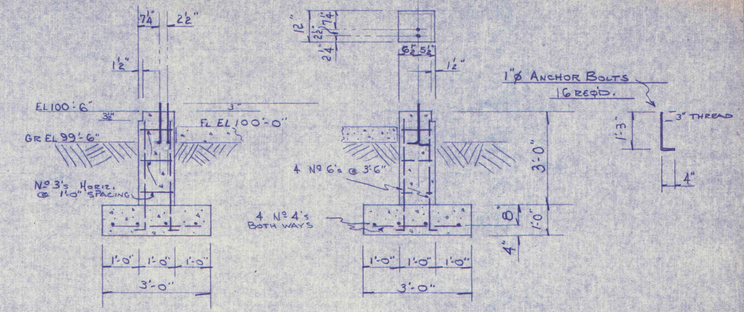

DETAILS PIER A

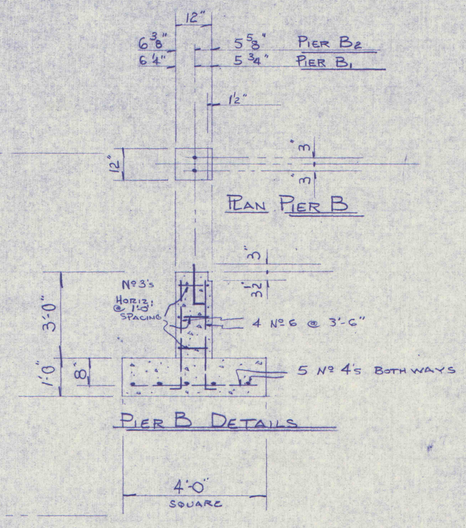

PLAN PIER B

PIER B DETAILS

3x3x1/4" CURB ⊢

Nº 4 REBAR @ 12" SPCG

CURB ANGLE
1 REQ'D @ 6'-4"
1 REQ'D @ 3'-4"

NOTE: FLOOR TO BE FLAT & SMOOTH @ EL 100.0 EXCEPT FOR TROUGH & 2' SQ OUTLET SUMP, SHOWN IN PLAN.

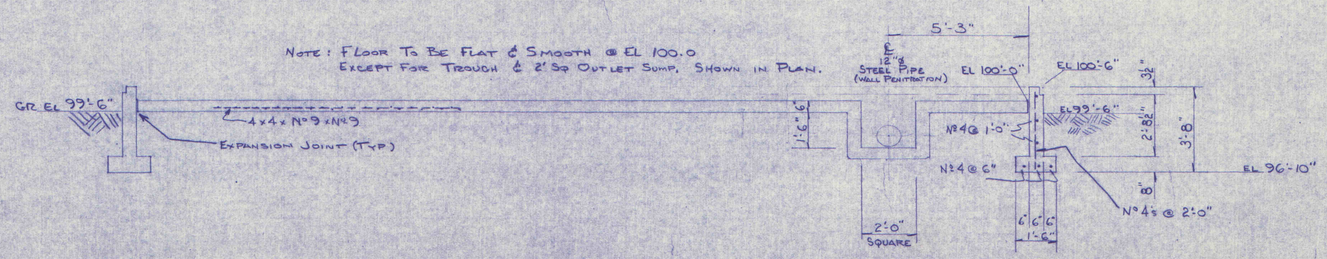

INDIANA STEEL & FABRICATING CO., INC.
INDIANA – CLEARFIELD – BIGLER, PA.

PREP PLANT FLOOR & PIER DETAILS
R & P COAL CO.
MARGARET, PA

REVISED			
4		DRAWN BY MDM	DATE 4-4-78
3		CHECKED BY	SCALE 3/8" & 1/2"=1'-0"
2		REF. No.	DWG. No. 77075-F2
1			

PW 1034-377

10489-98