

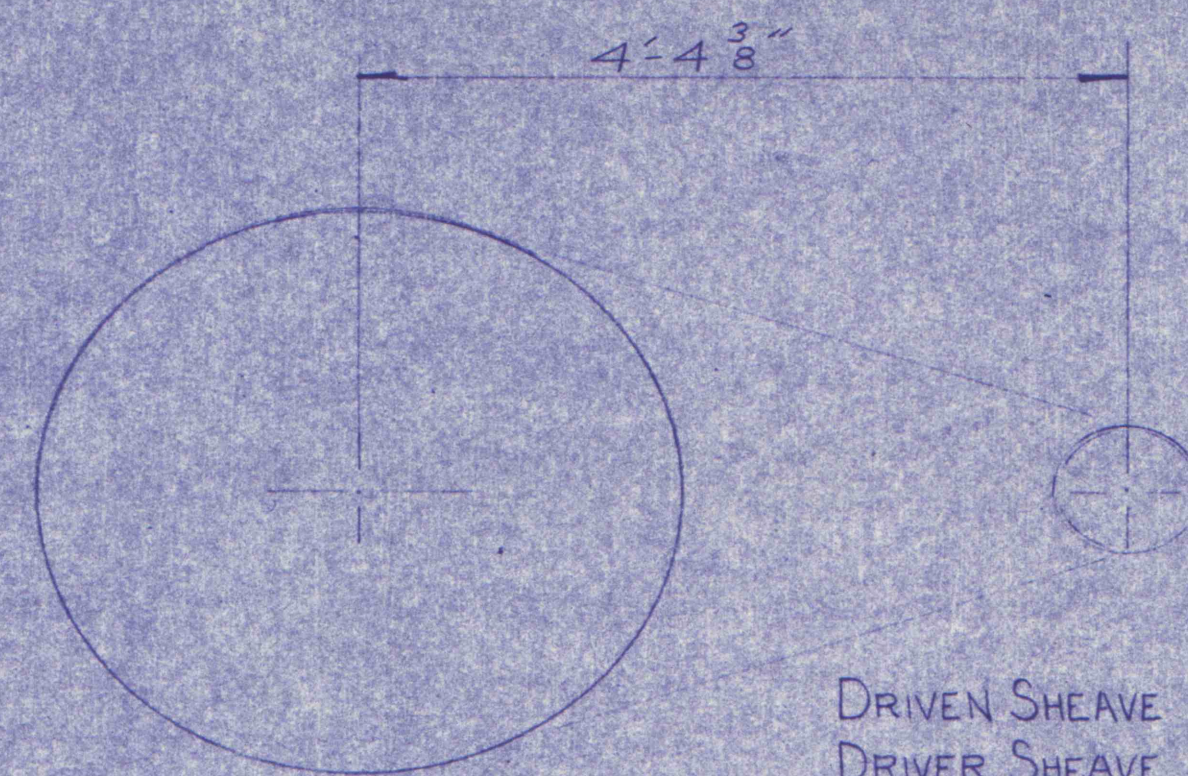


ITEM	REQD	PART NO	DESCRIPTION
1	1	2436-2-BA	BASE ASSEMBLY
2	2	2436-2-SA	SIDE R. ASSEMBLY
3	1	2436-2-RS	ROLL SHROUD
4	1	2436-2-CP	CRUSHING RATE
5	1	2436-2-S	CRUSHING RATE SHAFT
6	1	2436-2-SG	SPRING GUIDE
7	1	2436-2-Y	ADJUSTMENT YOKE
8	2	2436-2-CS	COMPRESSION SPRING
9	1	2436-3-CR	CRUSHING ROLL
10	1	2436-3-RS	ROLL SHAFT
11	2	2436-3-PB	ROLLER BRG. PILLOW BLOCK
12	2	2436-3-BW	BULL WHEEL

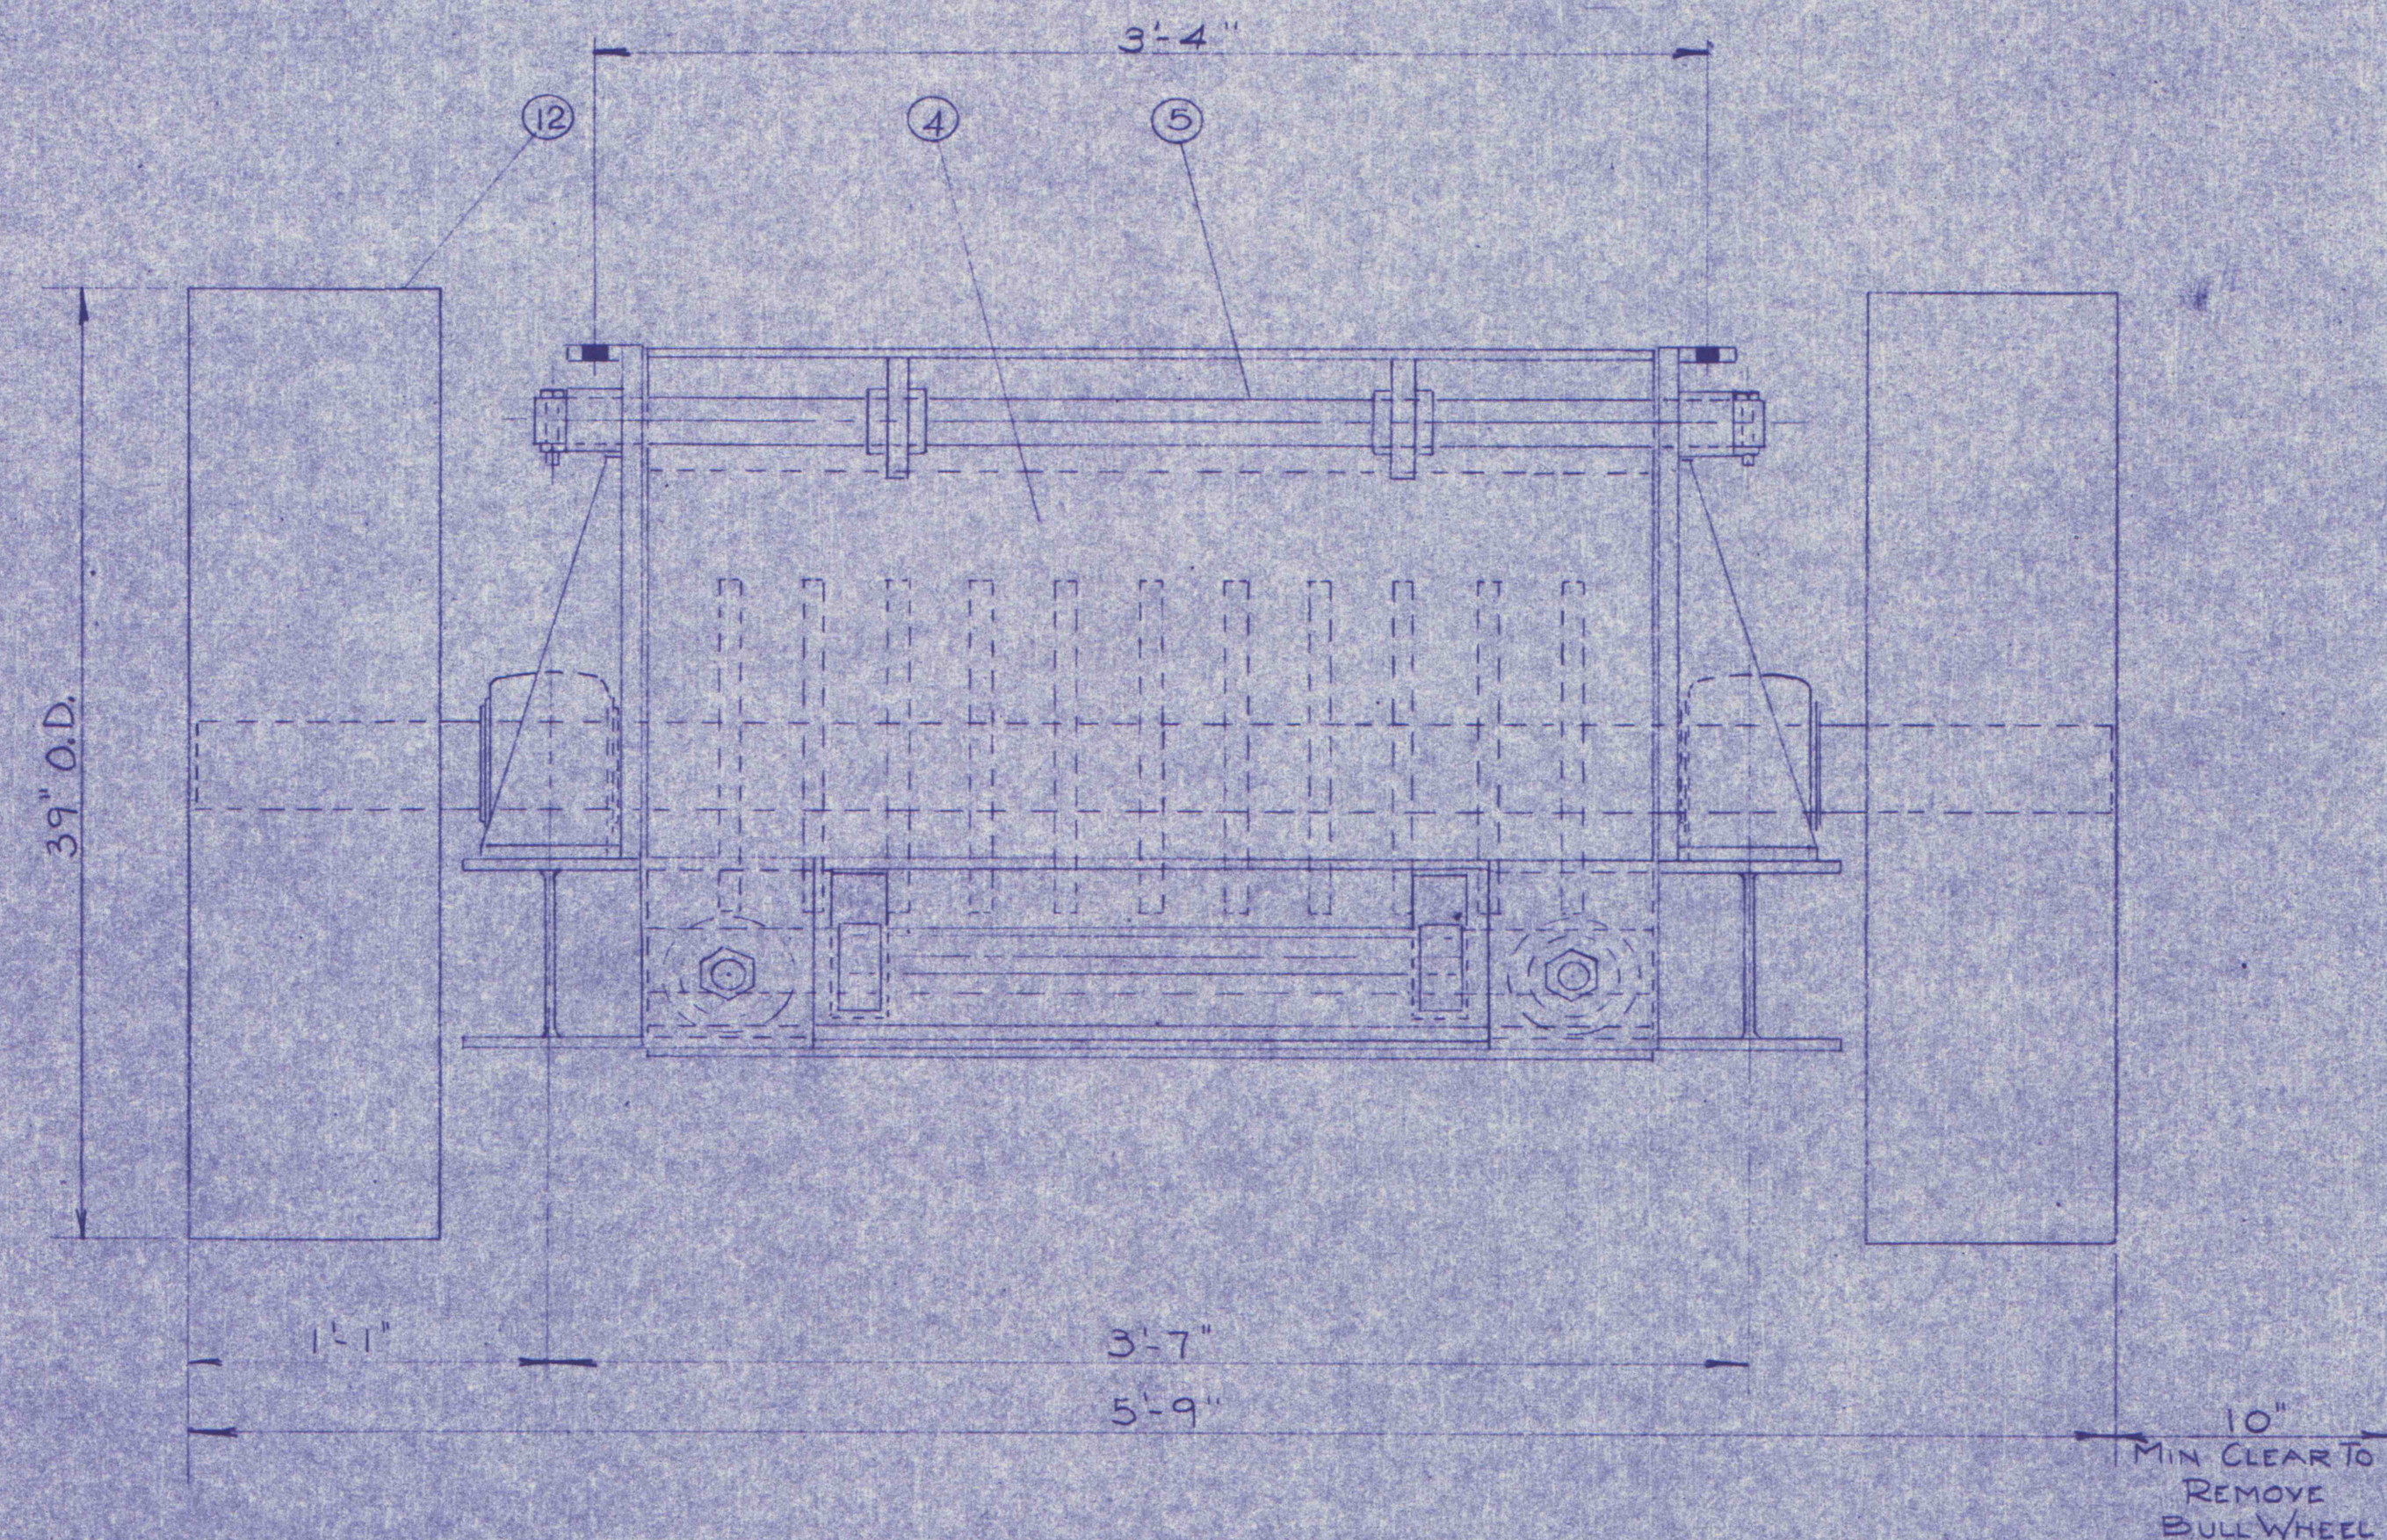

DRIVEN SHEAVE 39"
 DRIVER SHEAVE 7"
 V-BELTS (5) C 180 V-BELTS
 H.P. 20 H.P. 1170 R.P.M.

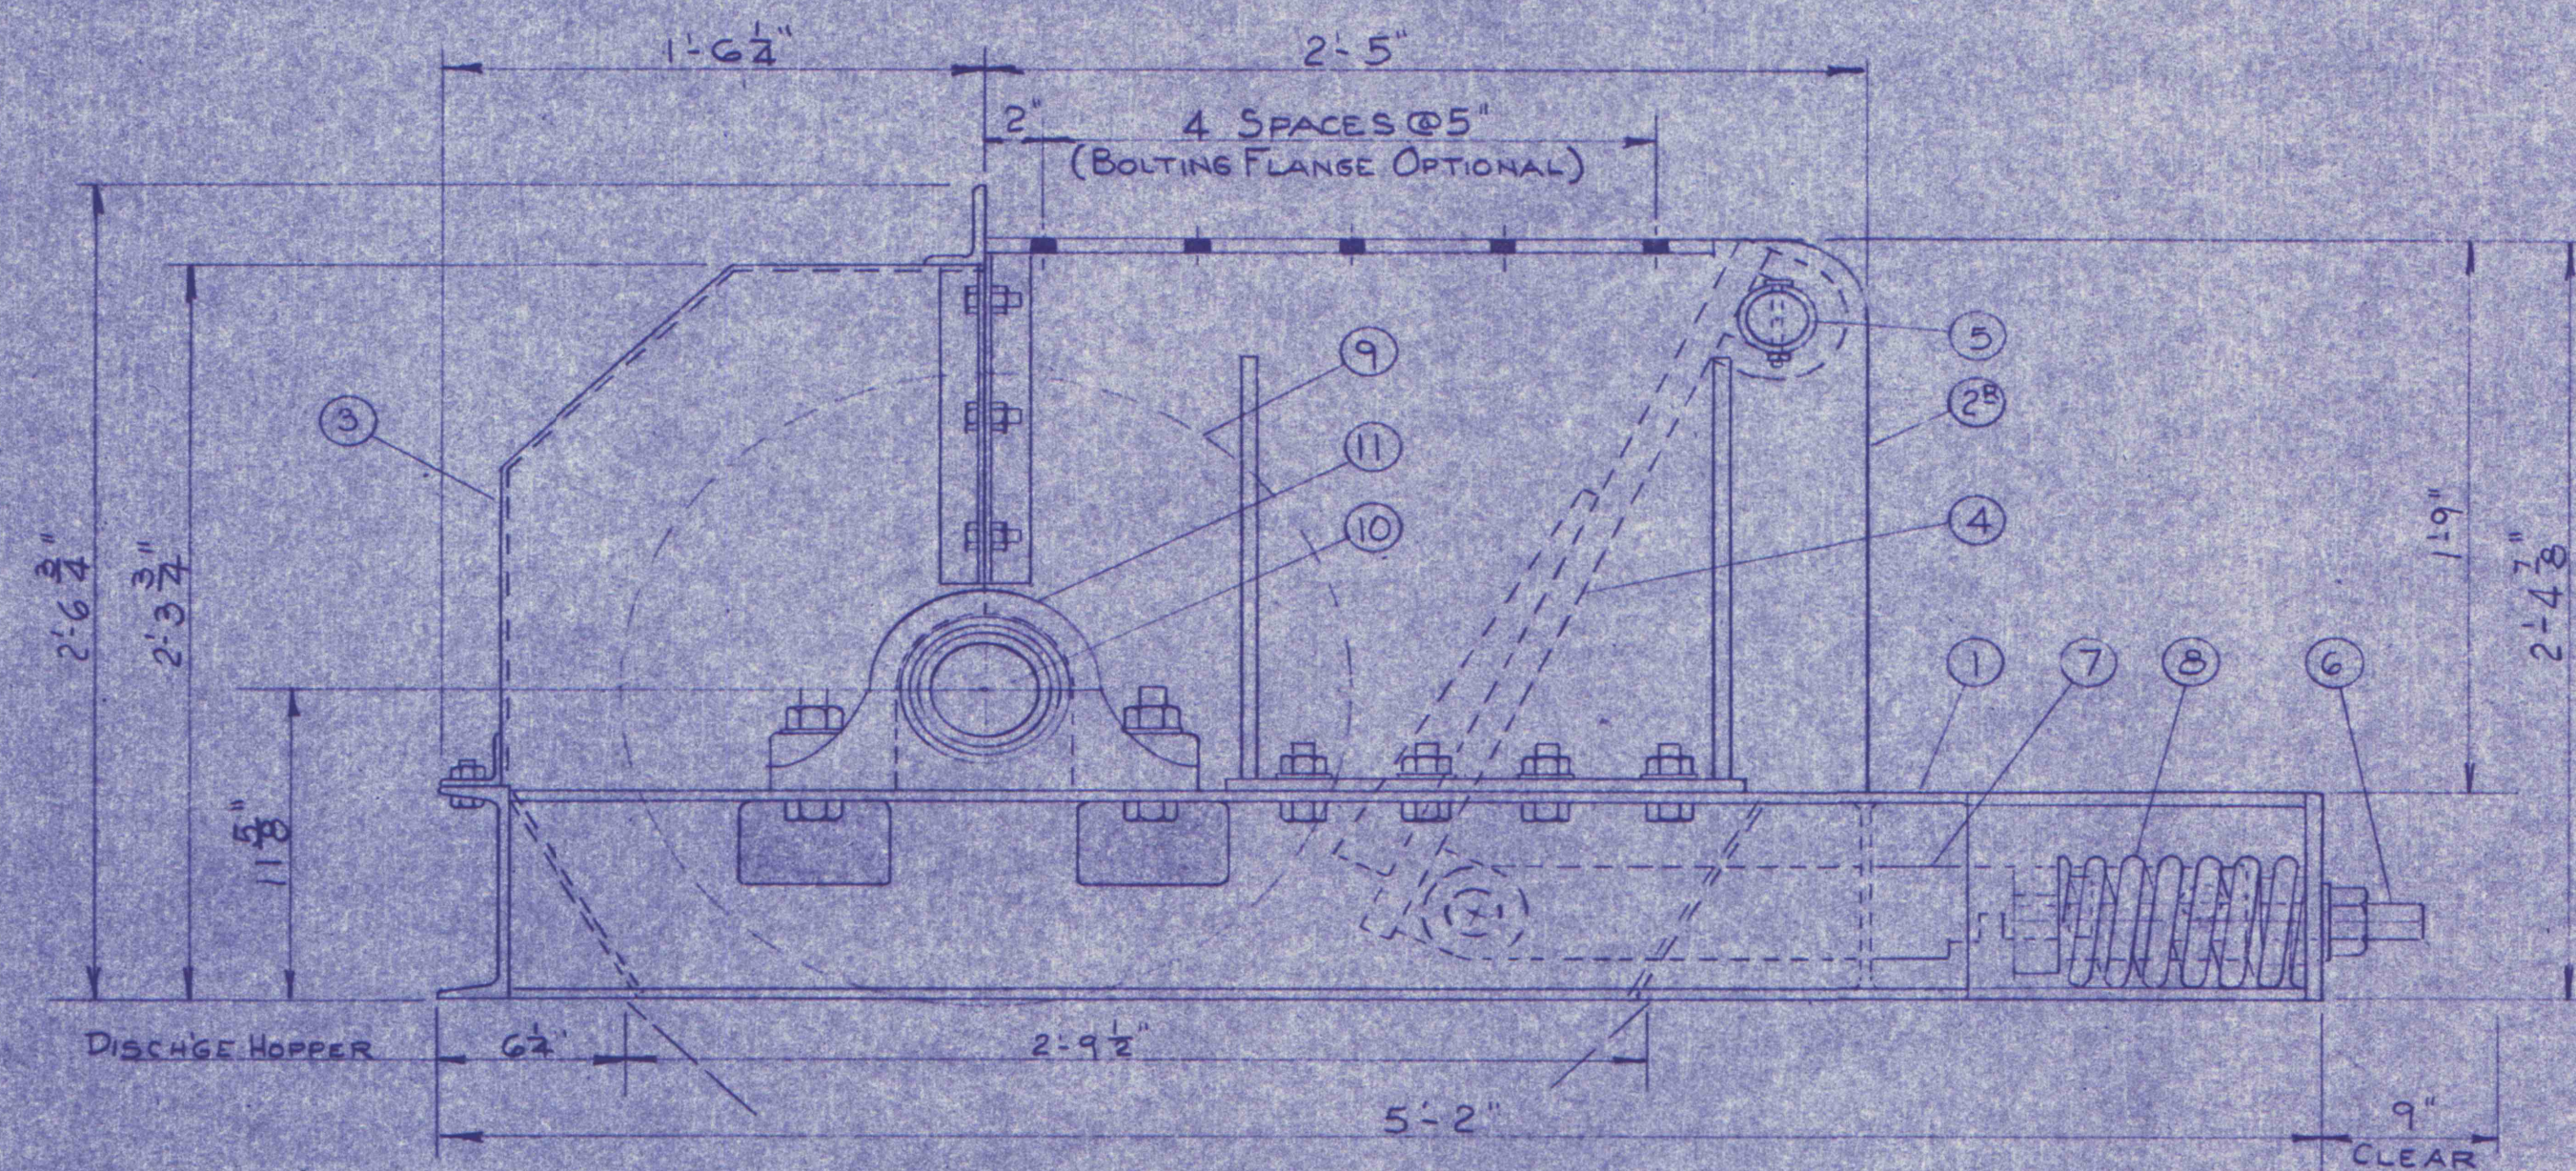

FINISHED WT. APPROX. 4300#

20-C-24X36

INDIANA STEEL & FABRICATING CO., INC.			
INDIANA		CLEARFIELD	BIGLER, PA.
MODEL 2436 CRUSHER			
ASSEMBLY & PARTS LIST			
REVISED	R.P. COAL CO.	DRAWN BY	DATE
4		G	3-21-73
1		CHECKED BY	SCALE
			NONE
		REF. NO.	DWG. NO.
		T2436-1	77075-M1
			10489