

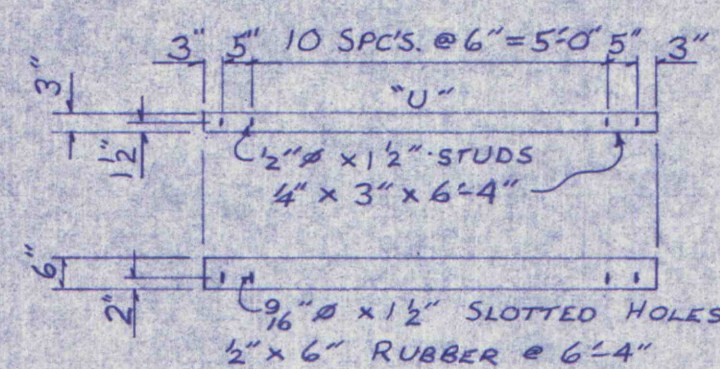


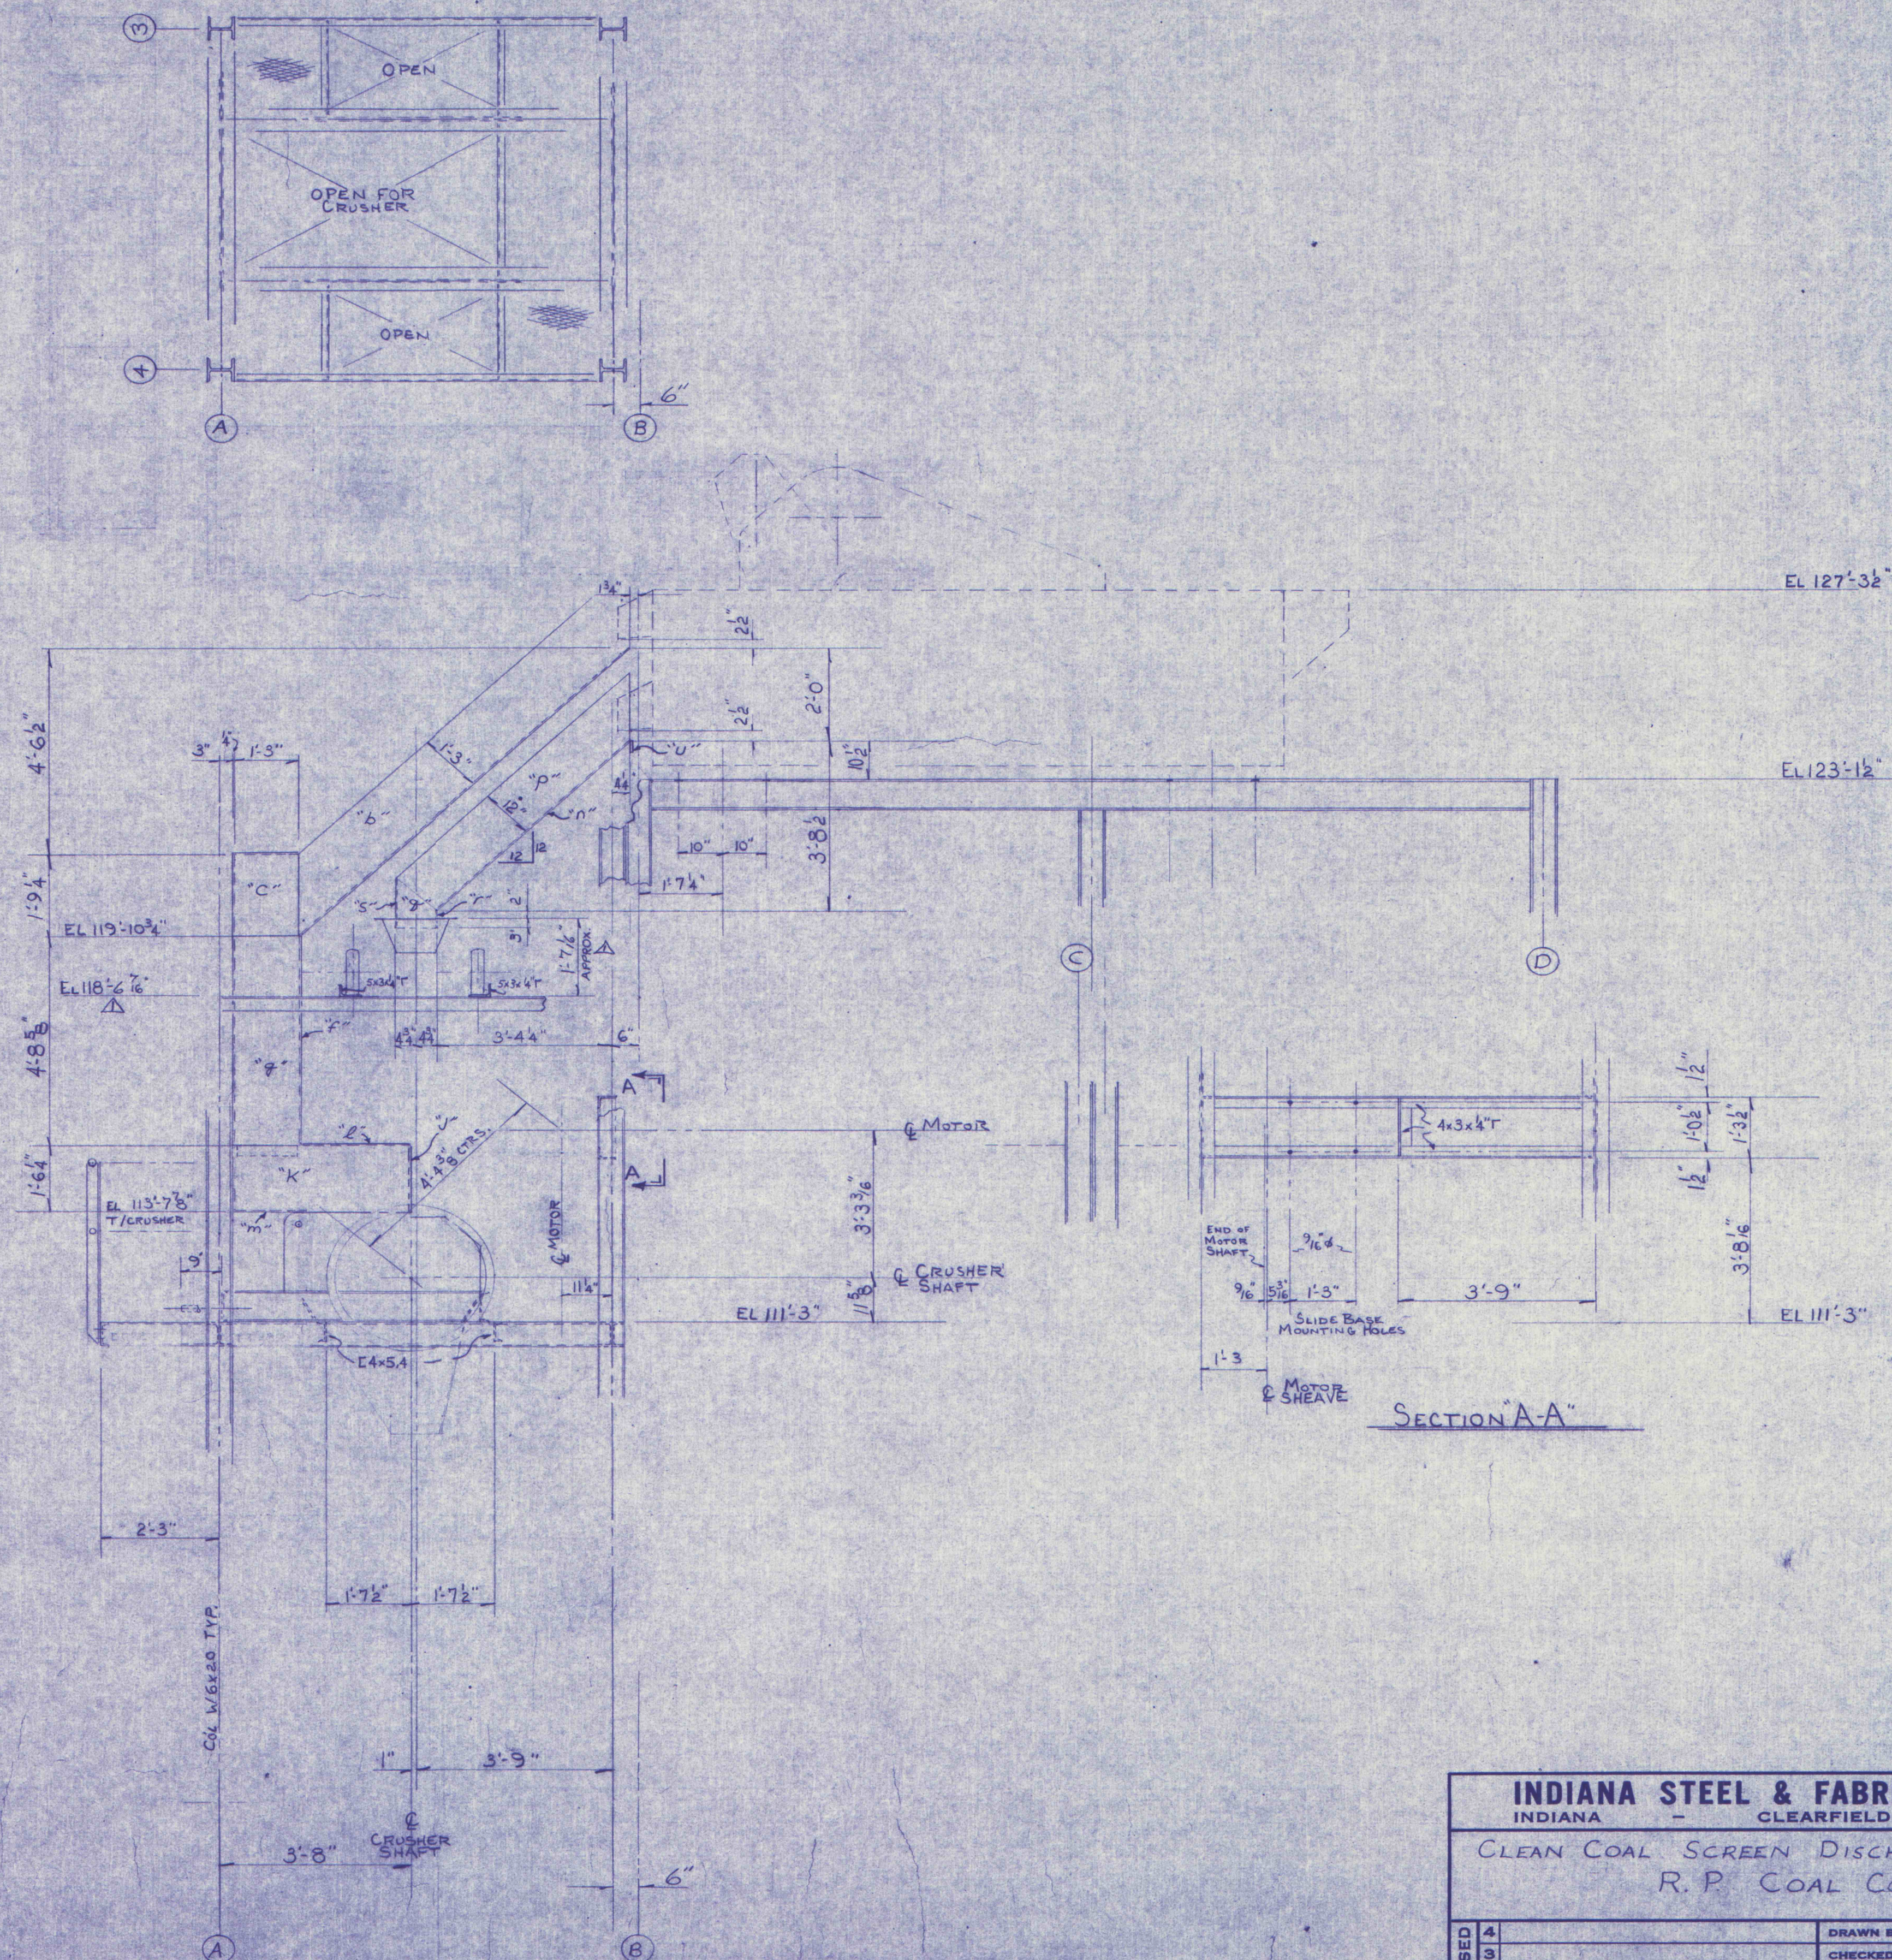

LIST OF PLAIN MATERIAL

- | | |
|----------|-------------------------------|
| 2 - 4" 庀 | 1'-3" x 1'-9 1/4" - 庀 "c" |
| 1 - 4" 庀 | 1'-9 1/4" x 2'-11" - 庀 "d" |
| 1 - 4" 庀 | 1'-3" x 2'-11" - 庀 "e" |
| 2 - 4" 庀 | 2'-11" x 4'-11 5/8" - 庀 "f" |
| 1 - 4" 庀 | 1'-6" x 3'-0" - 庀 "h" |
| 1 - 4" 庀 | 1'-6 1/4" x 3'-0" - 庀 "j" |
| 2 - 4" 庀 | 1'-6 1/4" x 3'-4 3/4" - 庀 "k" |
| 1 - 4" 庀 | 3'-0" x 2'-1 1/4" - 庀 "l" |
| 1 - 4" 庀 | 3'-0" x 1'-5" - 庀 "m" |
| 1 - 4" 庀 | 0'-5" x 2'-11" - 庀 "r" |
| 1 - 4" 庀 | 1'-0 1/2" x 2'-11" - 庀 "s" |

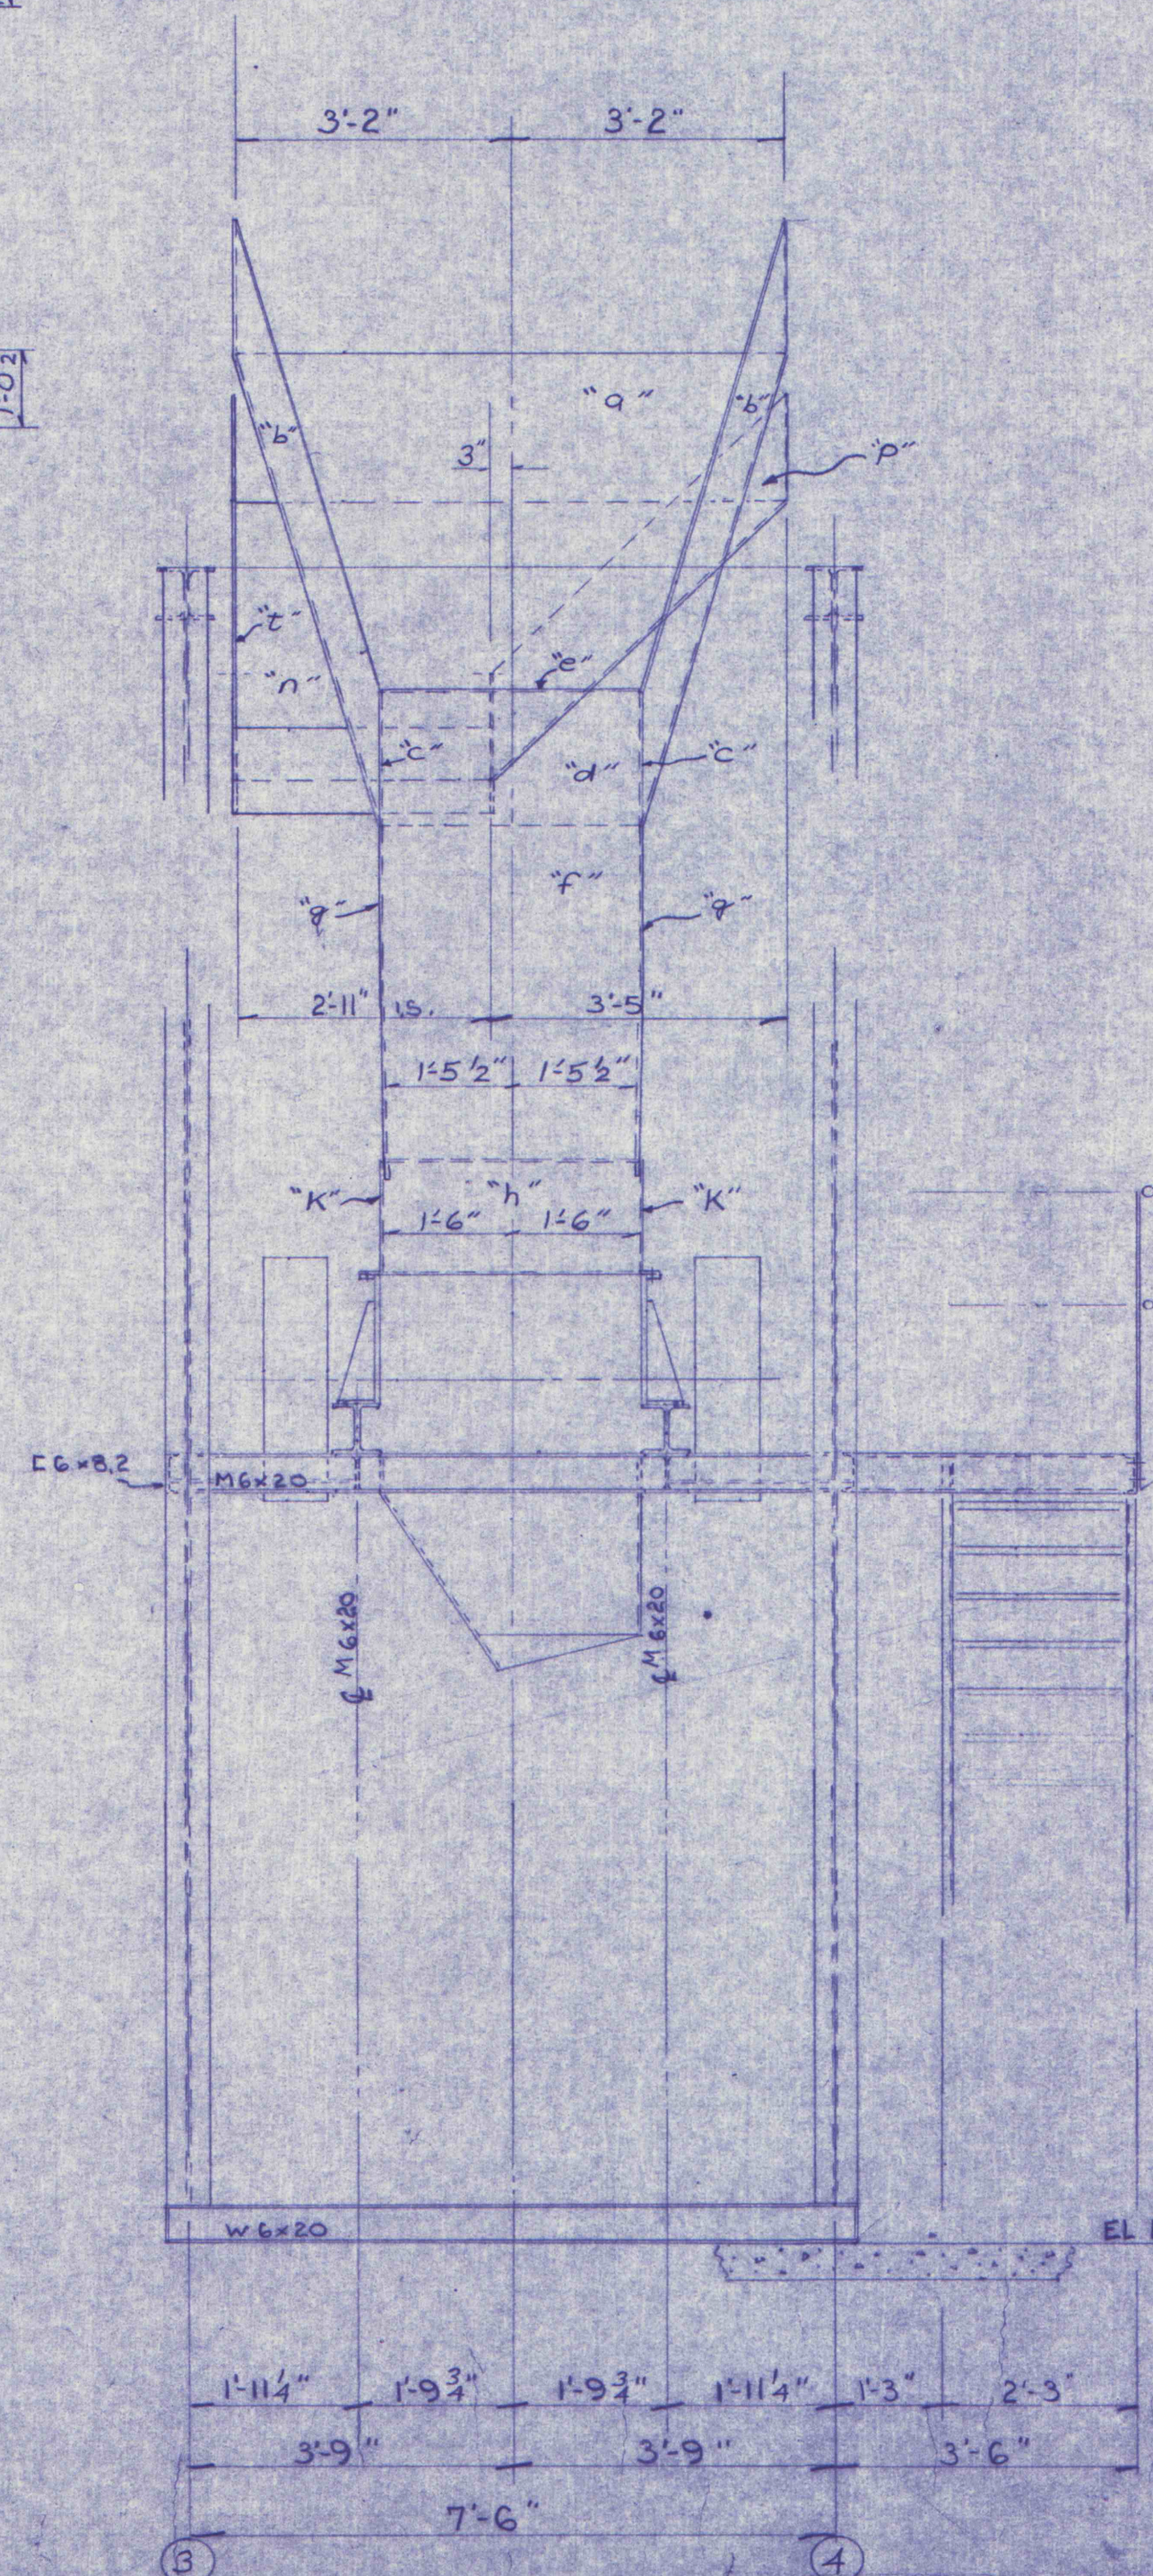

INDIANA STEEL & FABRICATING CO., INC.			
INDIANA		CLEARFIELD	BIGLER, PA.
CLEAN COAL SCREEN DISCHARGE CHUTES			
R.P. COAL CO			
REVISED	4	DRAWN BY J.C.G.	DATE 1-3-78
	3	CHECKED BY	SCALE 1/2" = 1'-0"
	2	REF. No.	DWG. No.
	1	E.L. OF FEEDER CONV. SUPPORTS 3'-11 1/2" C.	
77075-P2			