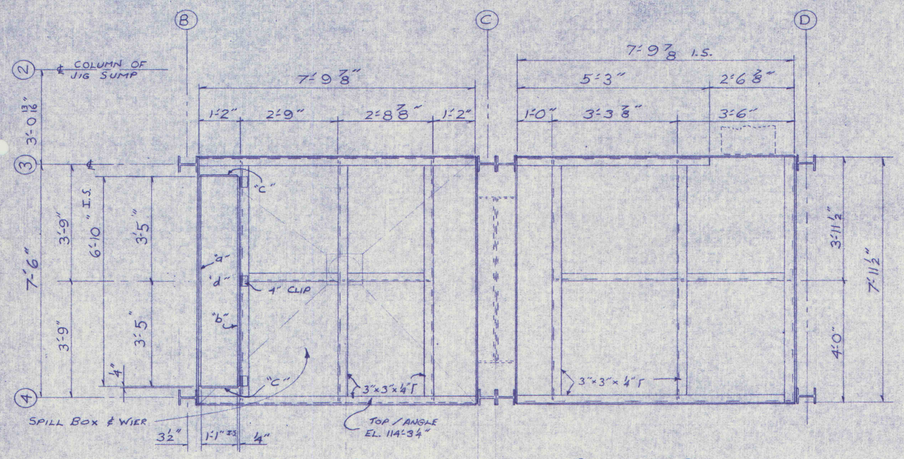

PRIMARY SUMP
PERF. PL. STL. SUPPORTS
EL. 114'-3 1/4"

SECONDARY SUMP
PERF. PL. STL. SUPPORTS
EL. 114'-3 1/4"

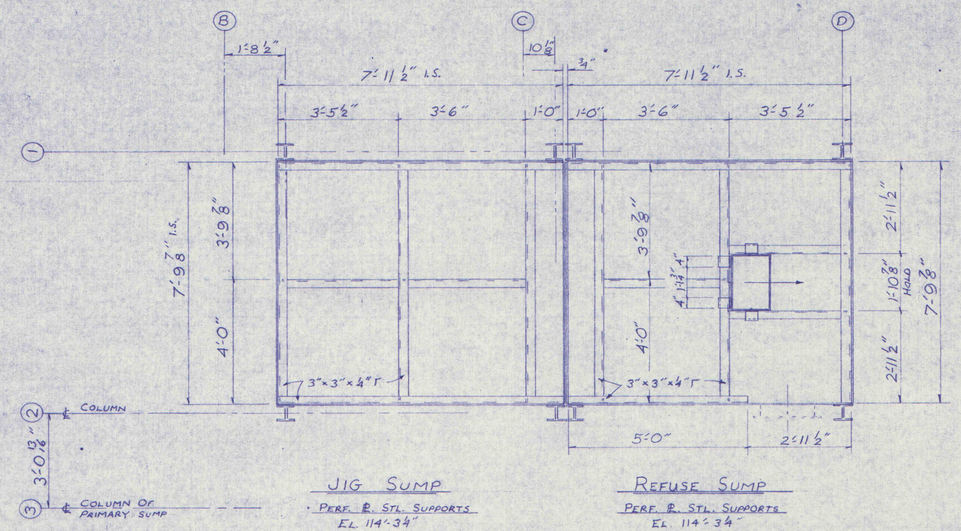

JIG SUMP
PERF. PL. STL. SUPPORTS
EL. 114'-3 1/4"

REFUSE SUMP
PERF. PL. STL. SUPPORTS
EL. 114'-3 1/4"

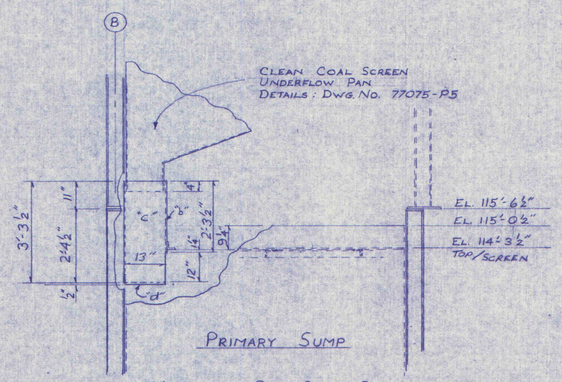

PRIMARY SUMP

UNDERFLOW PAN CHUTE DETAILS

PLAIN MATERIALS

1 - 4" PL 3'-3 1/2" x 6'-10" - PL "a"
1 - 4" PL 2'-3 1/2" x 6'-10" - PL "b"
2 - 4" PL 3'-3 1/2" x 1'-1" - PL "c"
1 - 1/4" PL 1'-1" x 6'-10" - PL "d"

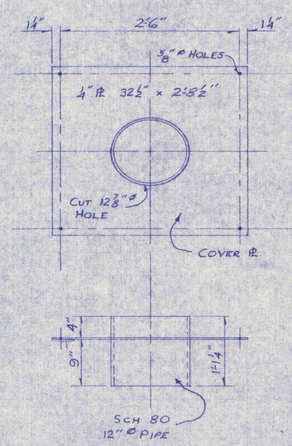

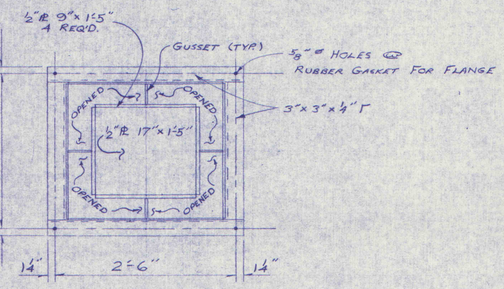

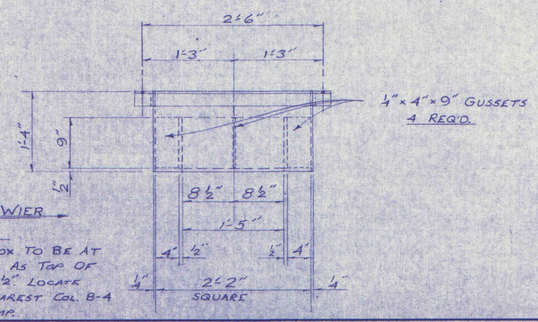

SPILL BOX & WIER

FIELD NOTE

TOP OF SPILL BOX TO BE AT SAME ELEVATION AS TOP OF SUMP. EL. 115'-0 1/2". LOCATE IN QUADRANT NEAREST COL. B-4 OF PRIMARY SUMP.

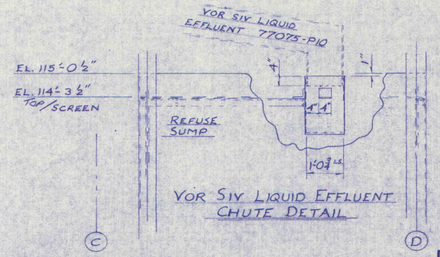

VOR SIV LIQUID EFFLUENT CHUTE DETAIL

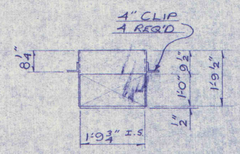

INDIANA STEEL & FABRICATING CO., INC.
INDIANA – CLEARFIELD – BIGLER, PA.

SUMPS SCREEN STEEL SUPPORTS
R. & P. COAL CO.

MARGARET PA

REVISED			
4		DRAWN BY J.C.G.	DATE 1-11-78
3		CHECKED BY	SCALE 1/2" = 1'-0"
2		REF. No.	DWG. No. 77075-P6
1			

PW 1034-377

10489-98