


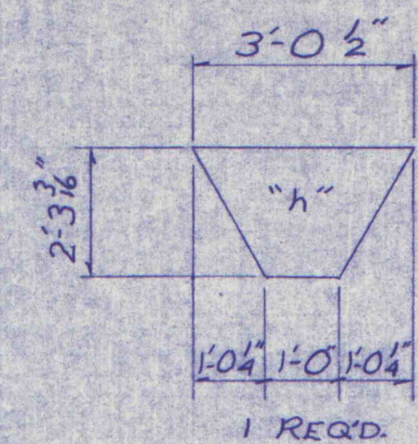
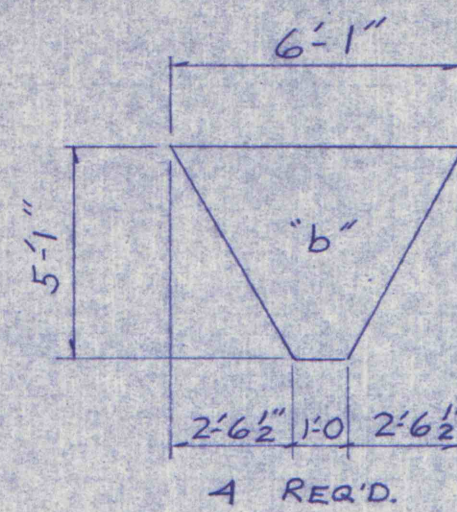
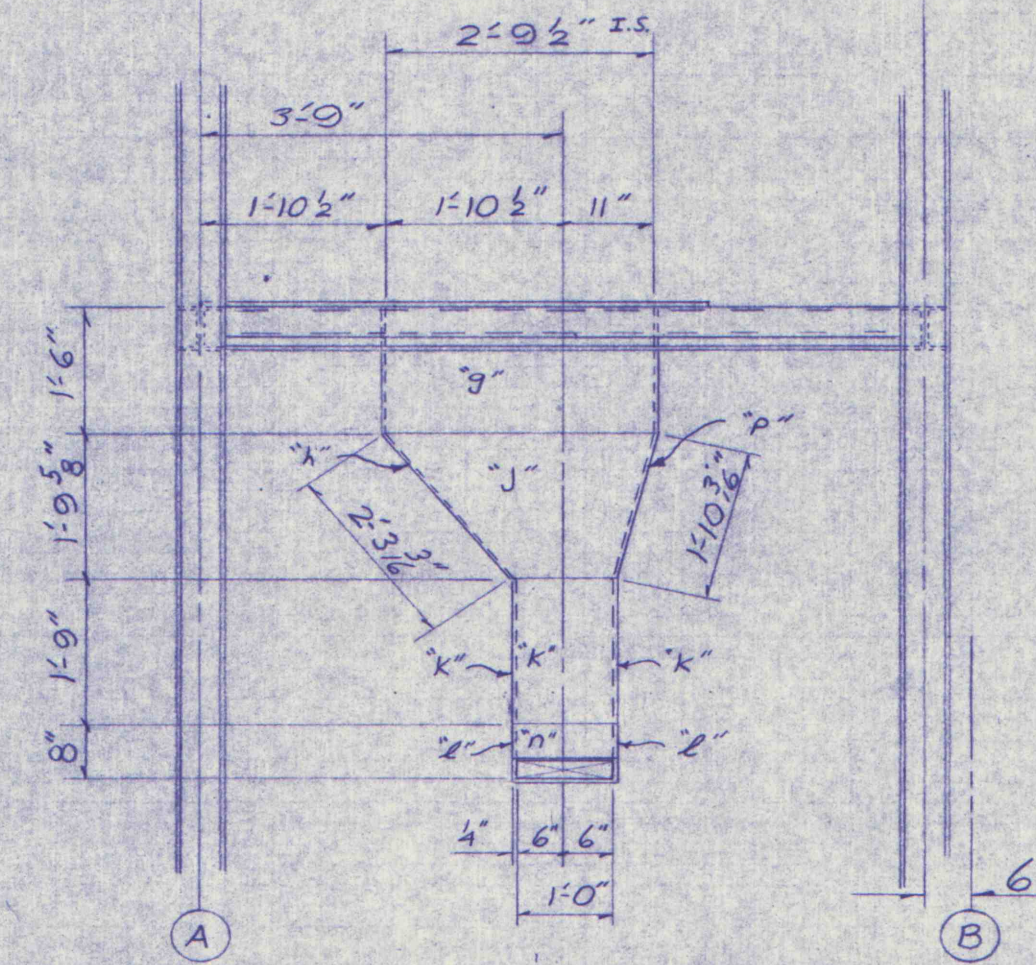
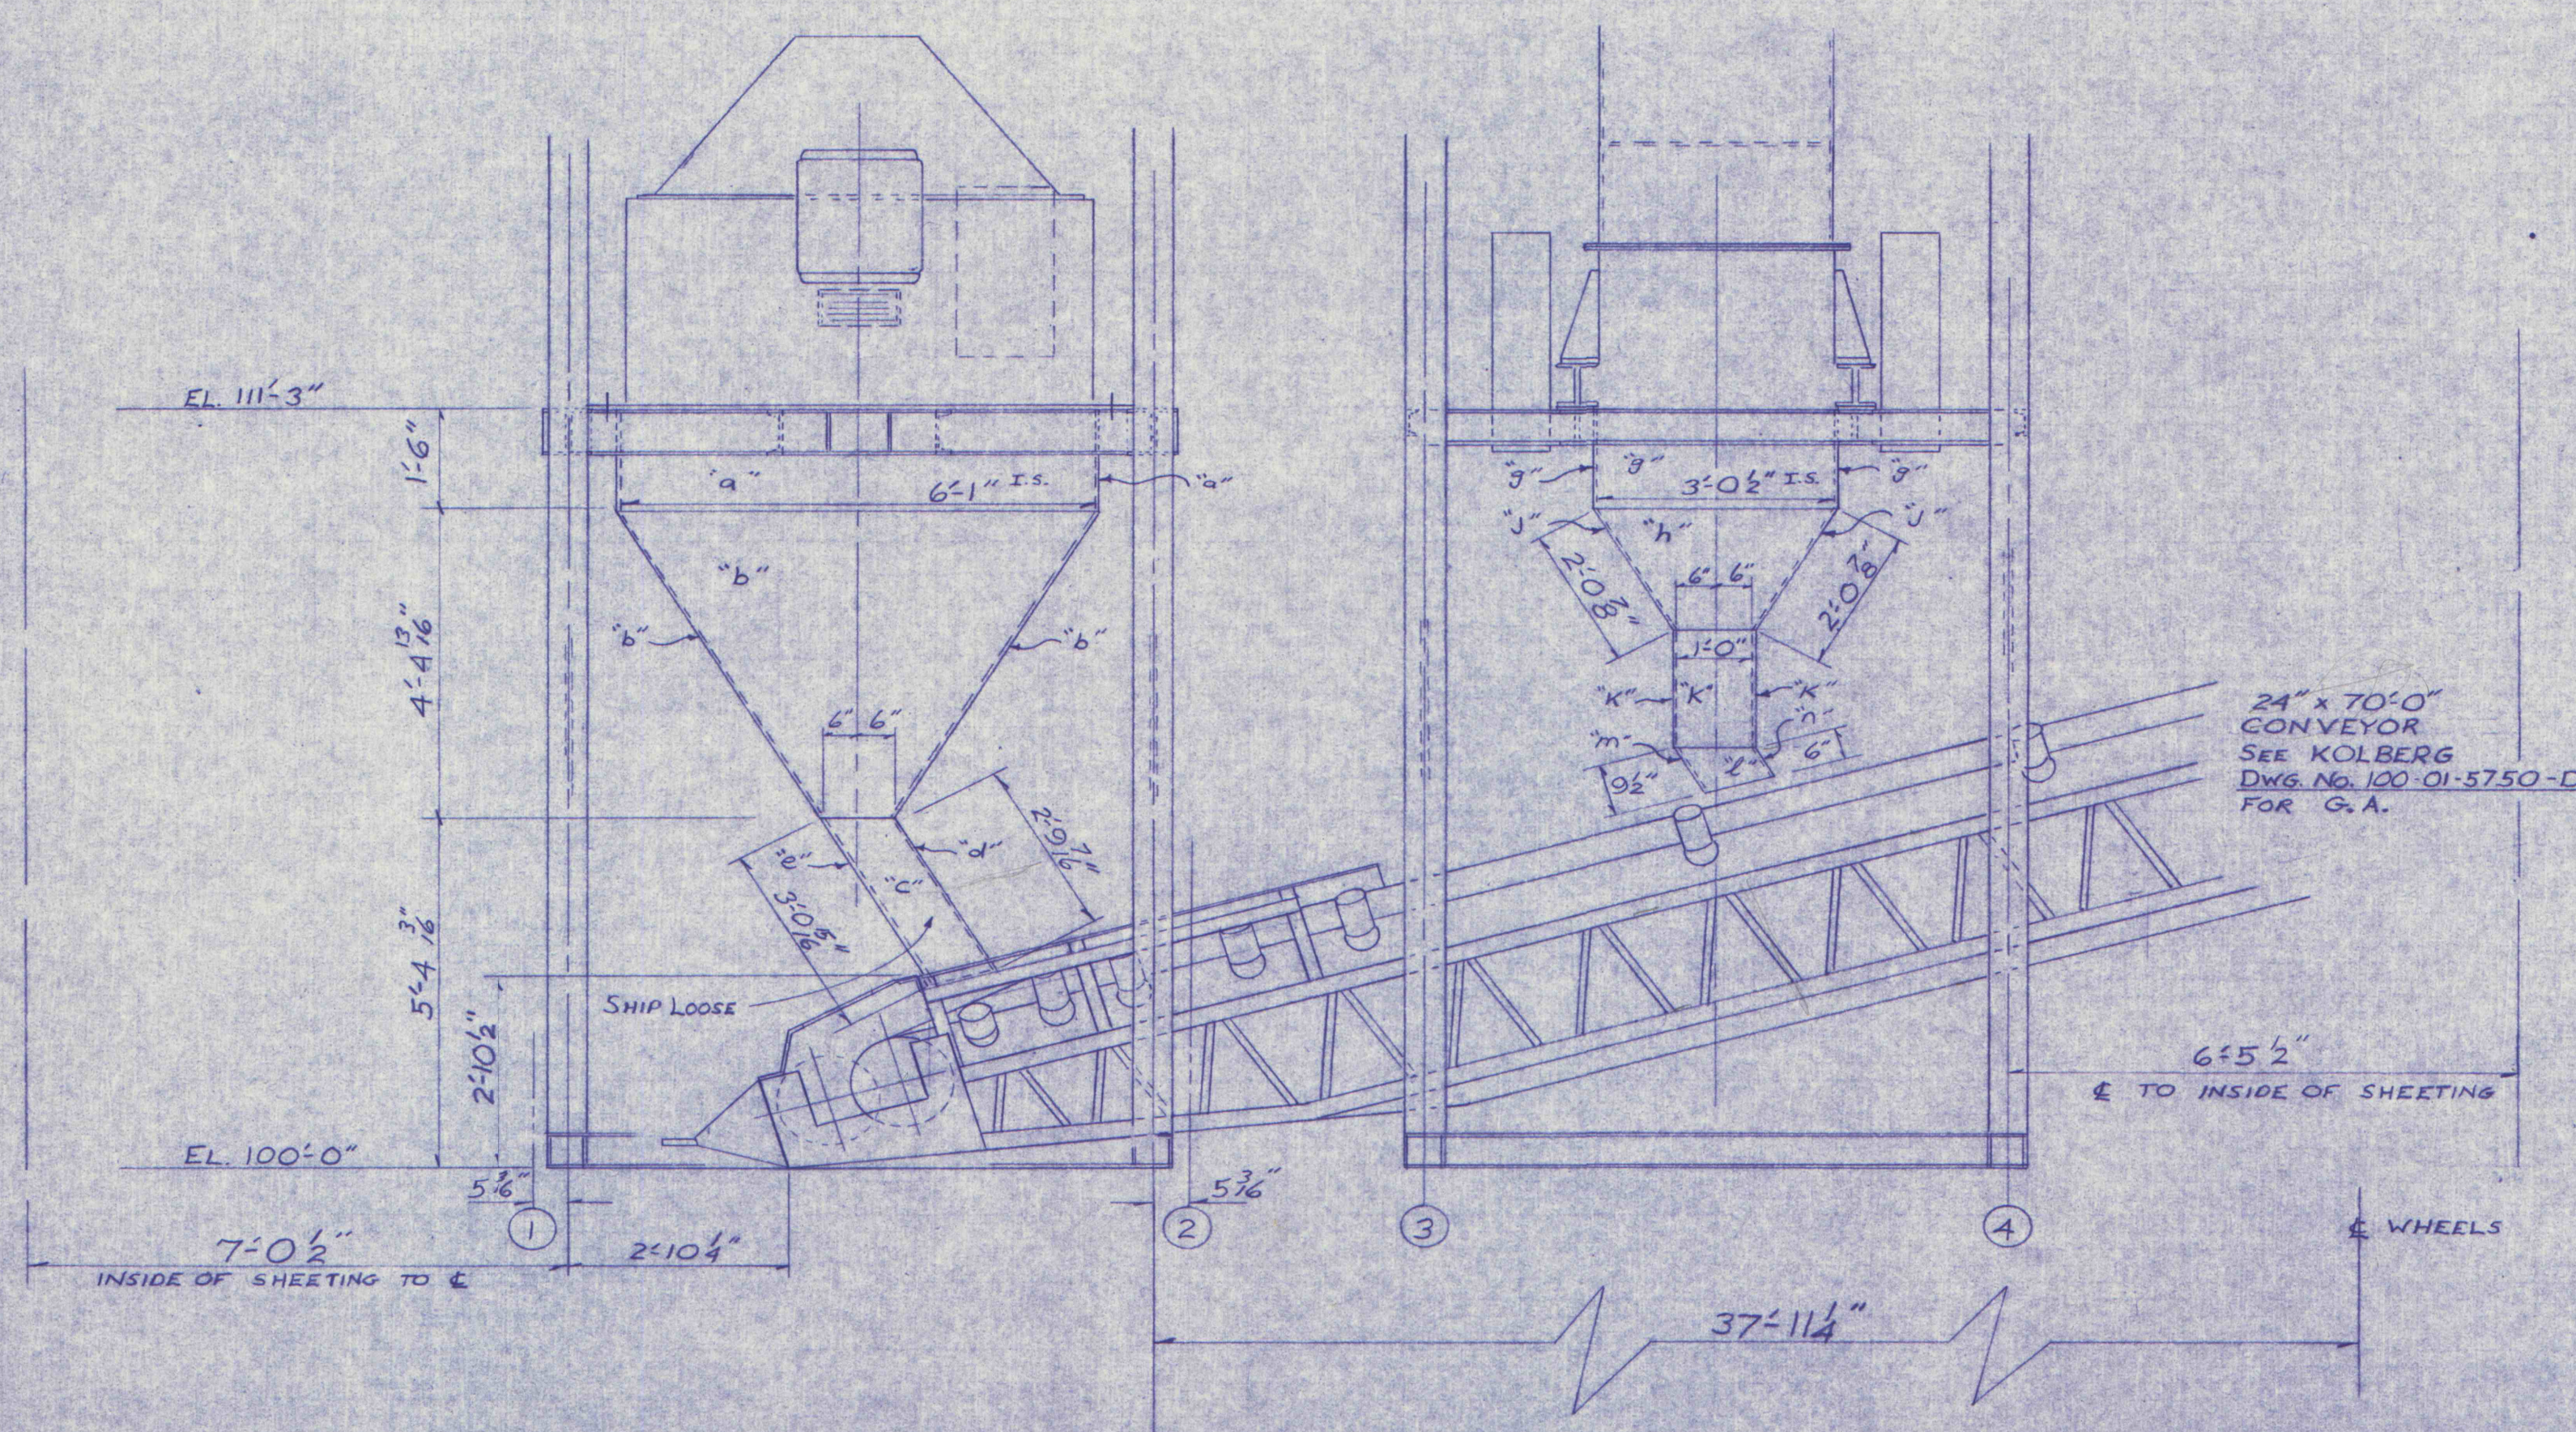
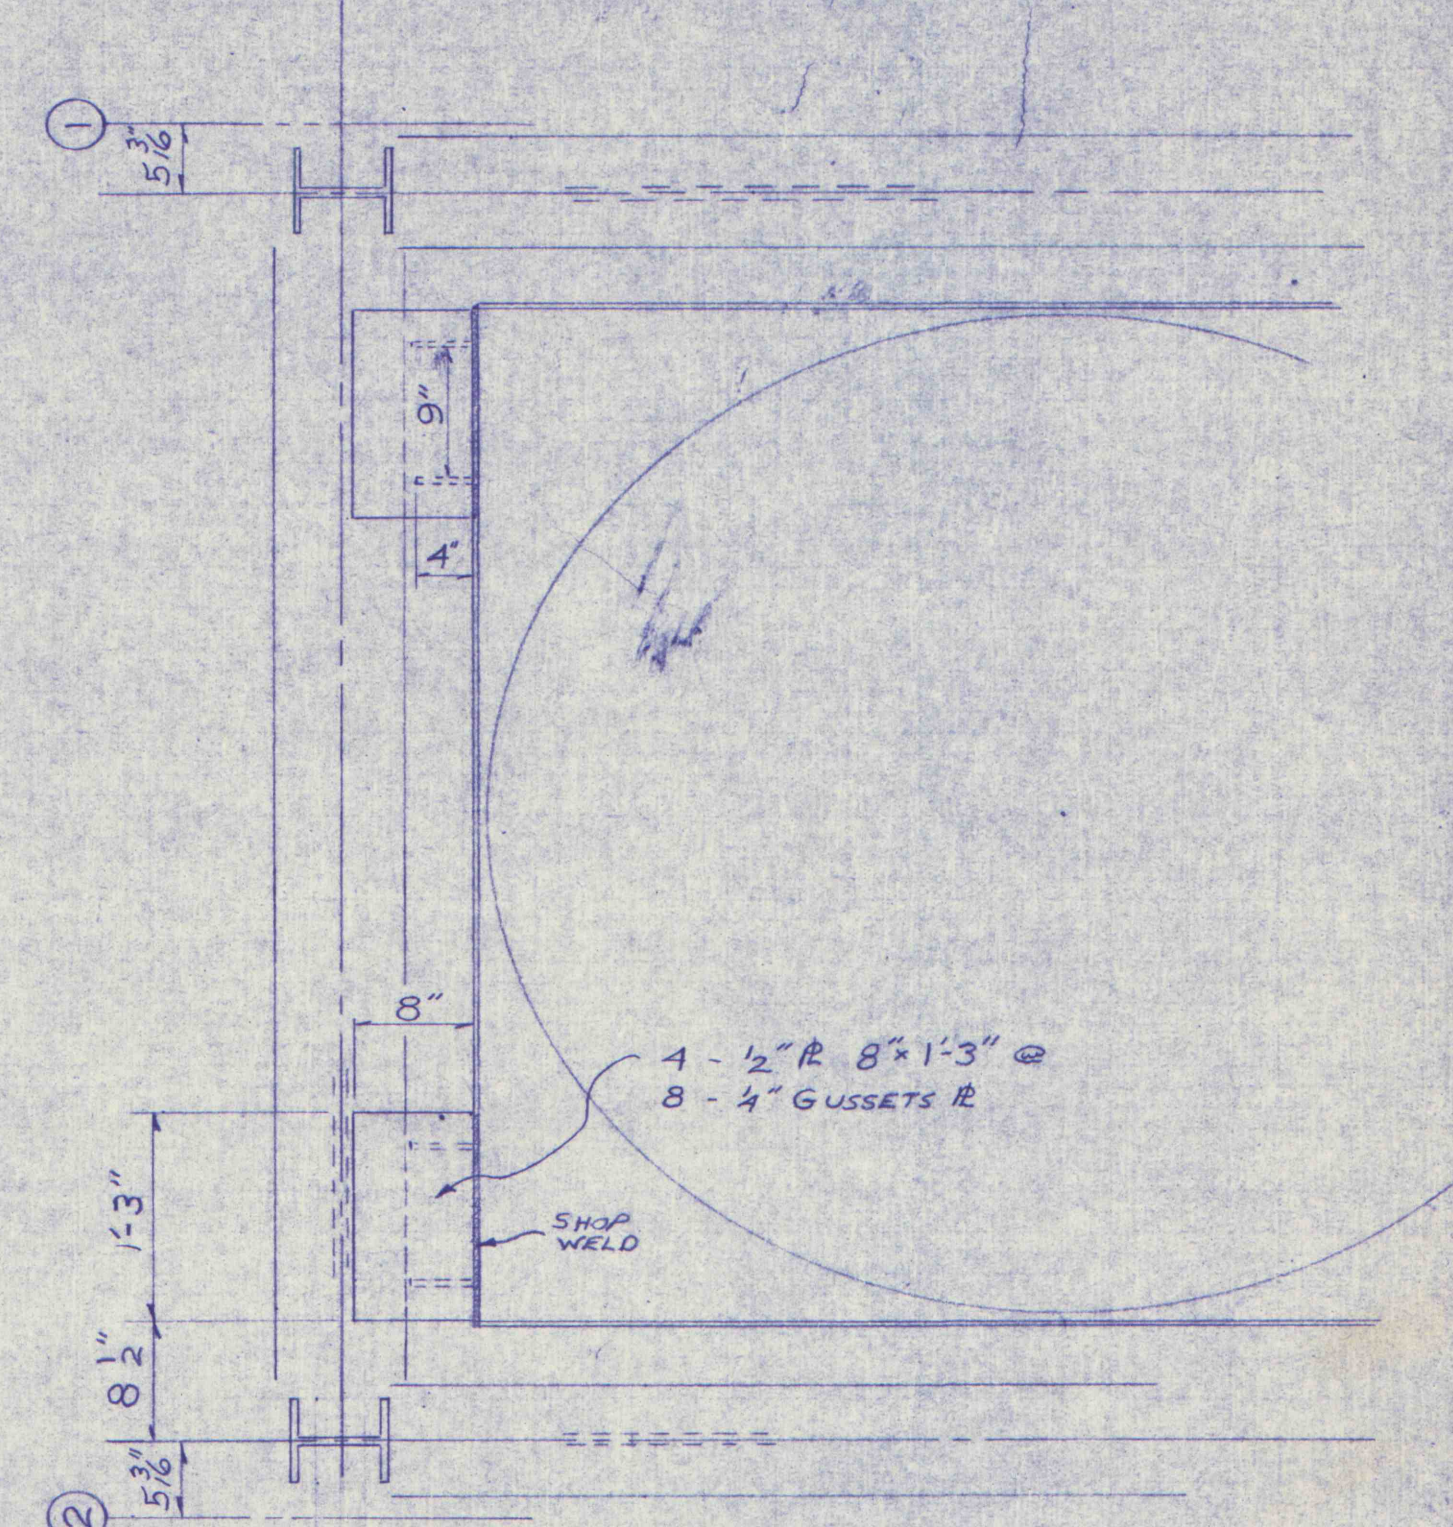
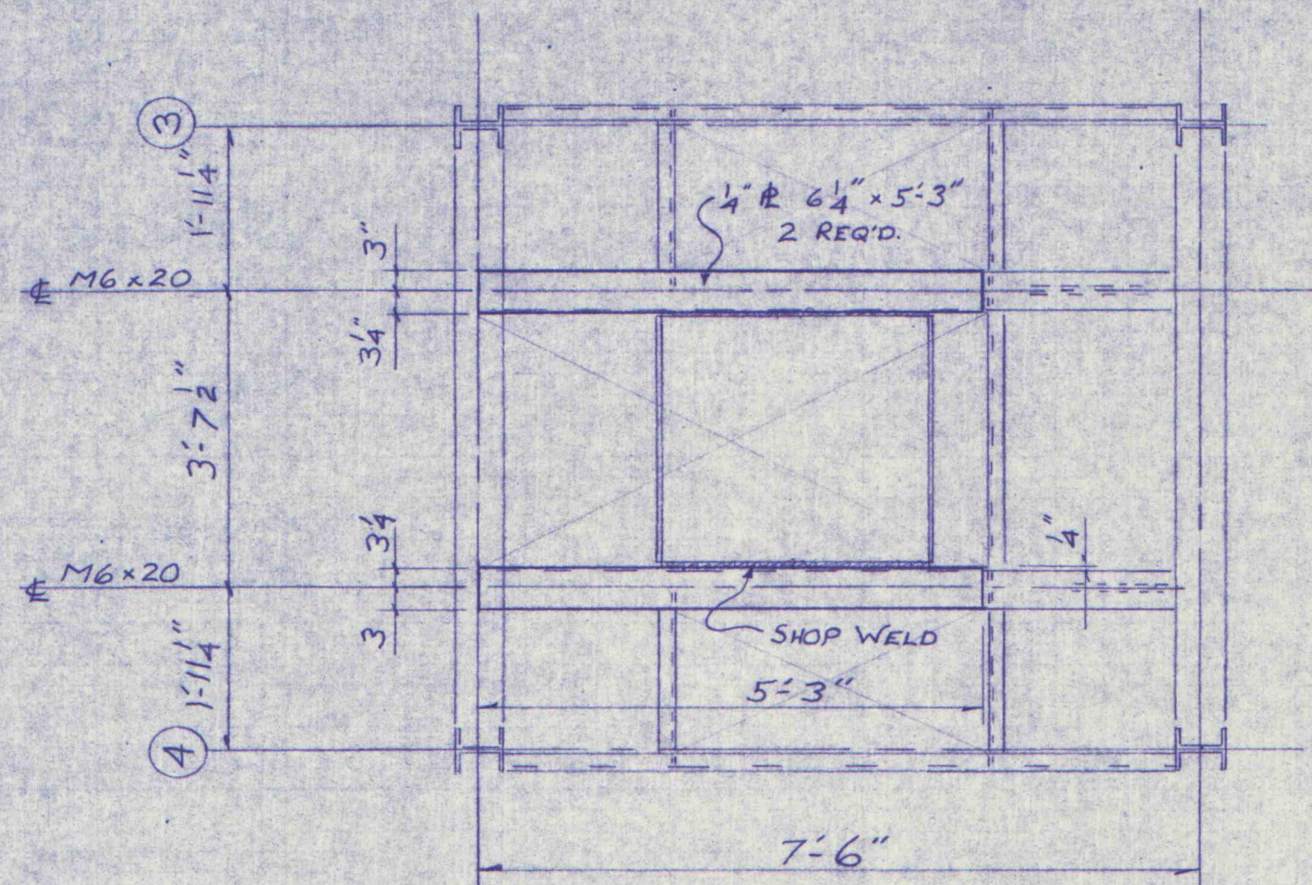
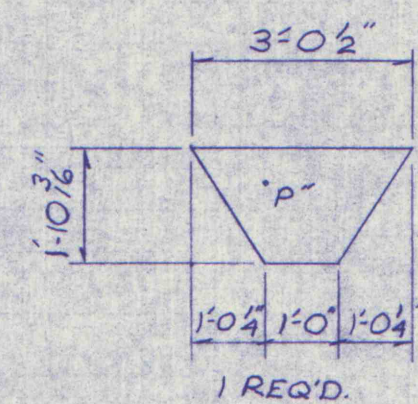
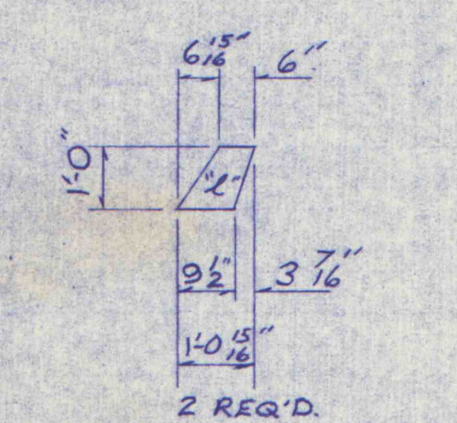


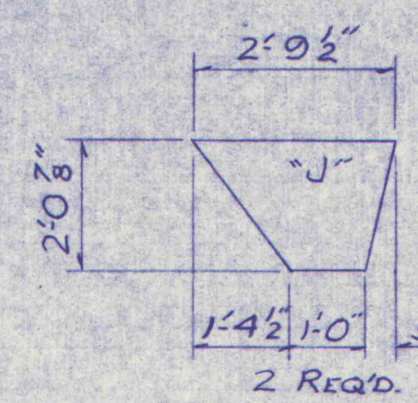

- LIST OF PLAIN MATERIALS
- 4 - 4" PL 1'-6" x 6'-1" - R "a"
 - 1 - 4" PL 1'-0" x 2'-9 3/8" - R "d"
 - 1 - 4" PL 1'-0" x 3'-0 1/8" - R "e"
 - 4 - 4" PL 1'-6" x 3'-0 1/2" - R "g"
 - 4 - 4" PL 1'-0" x 1'-9" - R "k"
 - 1 - 4" PL 9 1/2" x 1'-0" - R "m"
 - 1 - 4" PL 6" x 1'-0" - R "n"

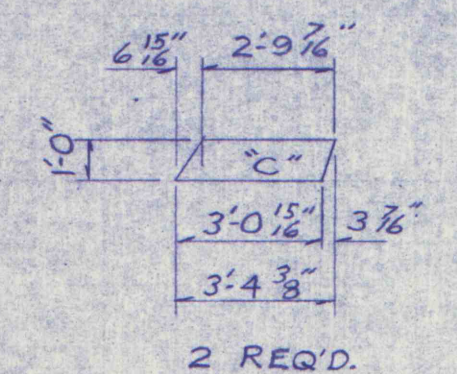

CRUSHER UNDERFLOW CHUTE

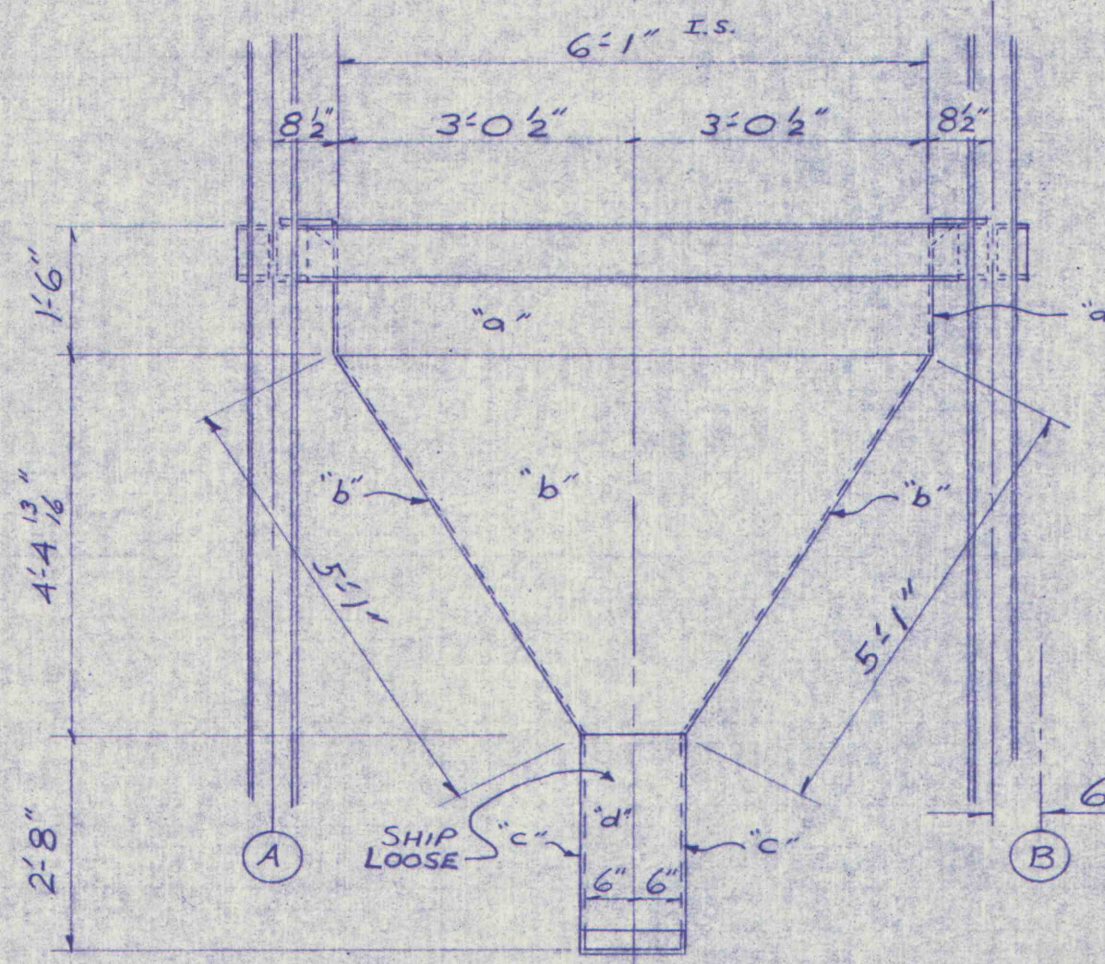

C.M.I. UNDERFLOW CHUTES

INDIANA STEEL & FABRICATING CO., INC.			
INDIANA		CLEARFIELD	
BIGLER, PA.		BIGLER, PA.	
CMI & CRUSHER UNDERFLOW CHUTE DETAILS			
& CONVEYOR LOCATION			
R & P COAL CO			
MARGARET, PA.			
REVISED	DATE	DRAWN BY	DATE
1	2-1-78	JCG	2-1-78
2		CHECKED BY	SCALE
3		REF. NO.	1/2" = 1'-0"
4			
DWG. No.		77075-P7	