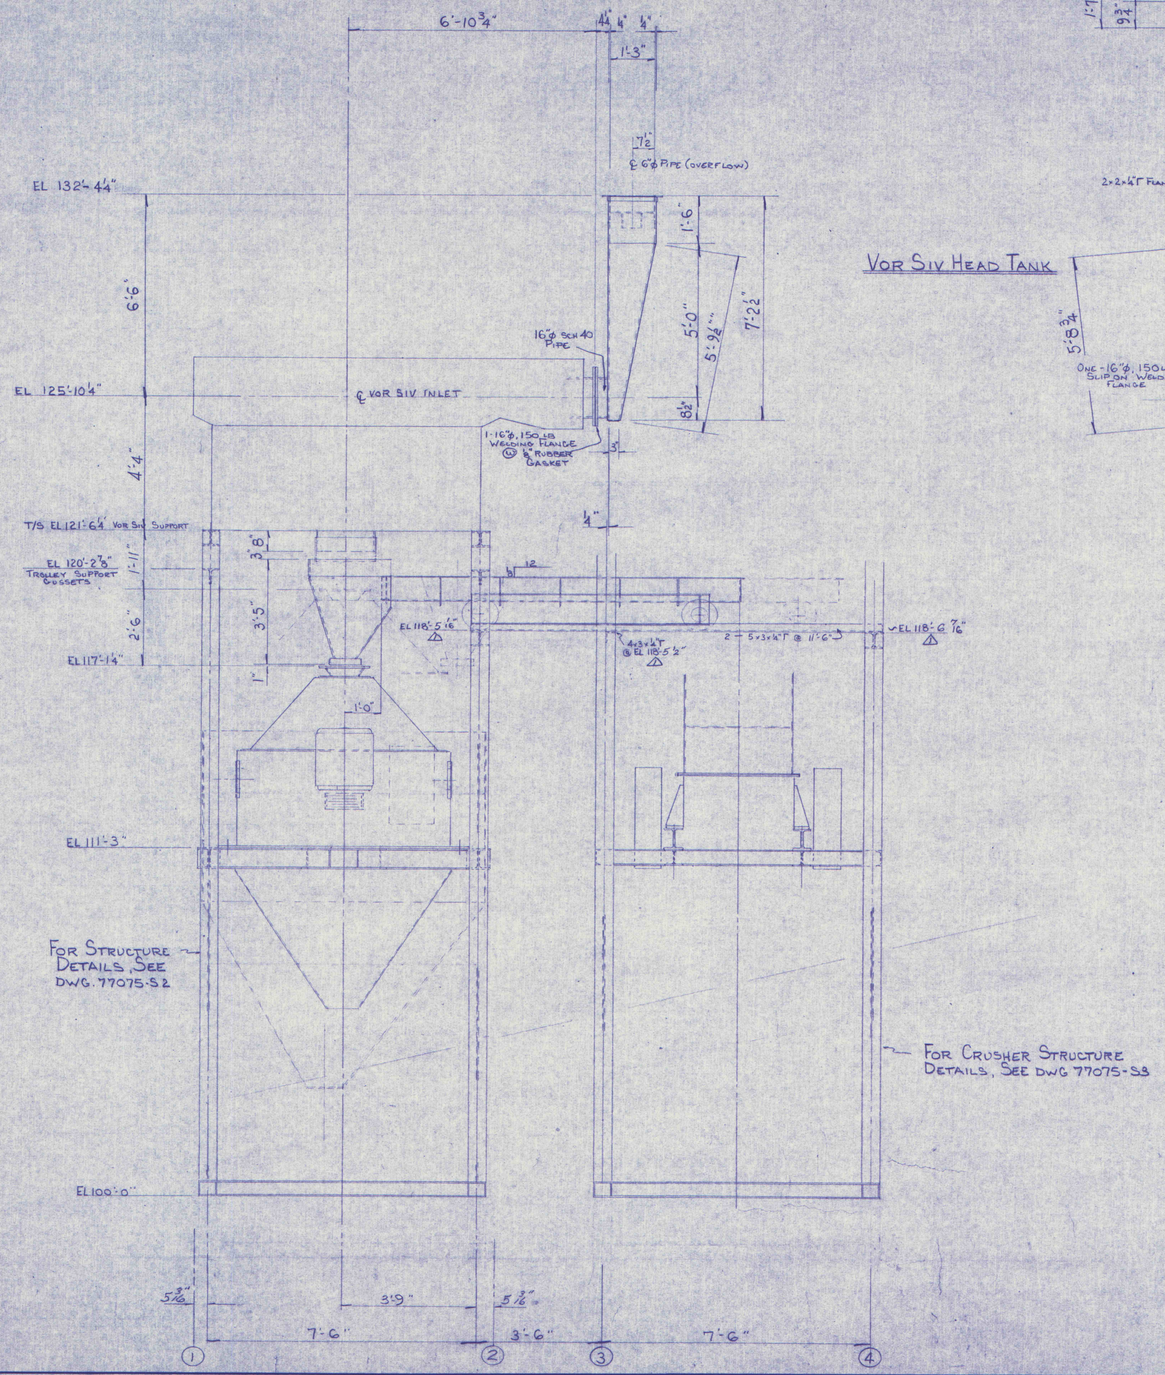

VOR SIV HEAD TANK

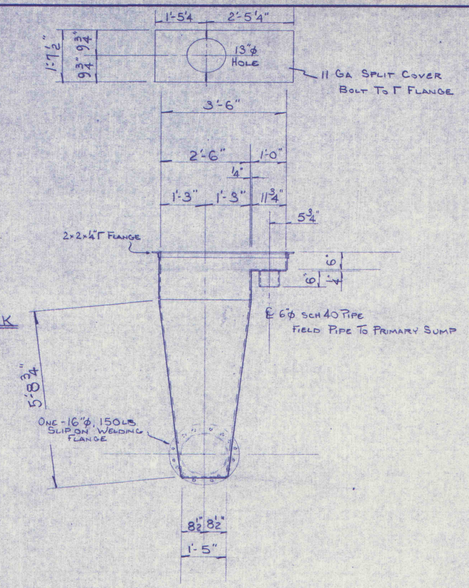

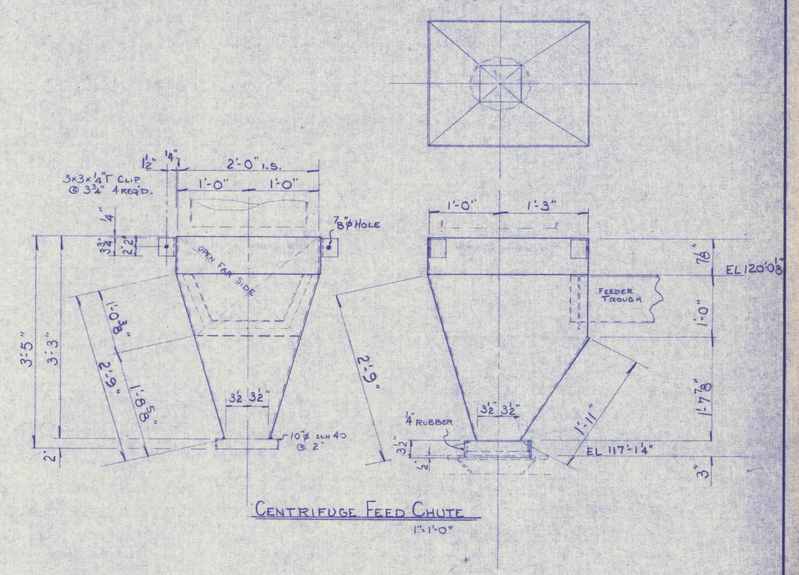

CENTRIFUGE FEED CHUTE

1" = 1'-0"

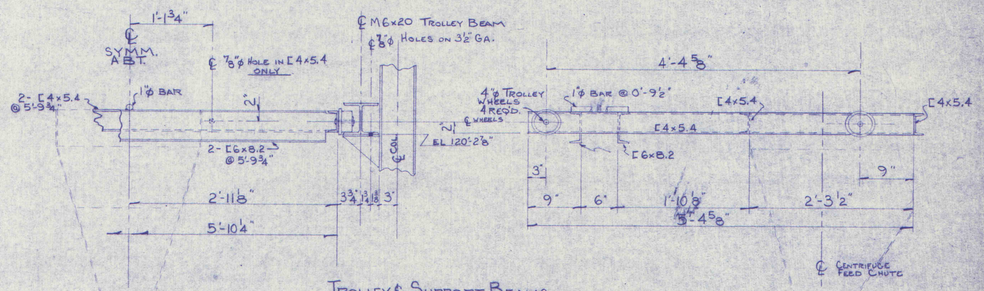

TROLLEY & SUPPORT BEAMS

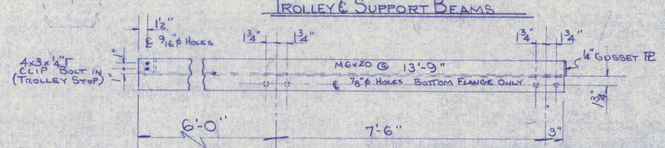

2-SUPPORT BEAMS REQ'D.
ONE AS SHOWN
ONE OPP. HAND

INDIANA STEEL & FABRICATING CO., INC.
INDIANA — CLEARFIELD — BIGLER, PA.

CMI GENERAL ARRANGEMENT & FEED CHUTE DETAILS
R&P COAL CO.
MARGARET, PA.

REVISED			
4		DRAWN BY MDM	DATE 1-9-78
3		CHECKED BY	SCALE ½" = 1'-0"
2		REF. NO.	DWG. NO. 77075-S1
1	EL. OF FEEDER CONV. SUPPORTS 2-28-78		

PW 1034-377

10489