
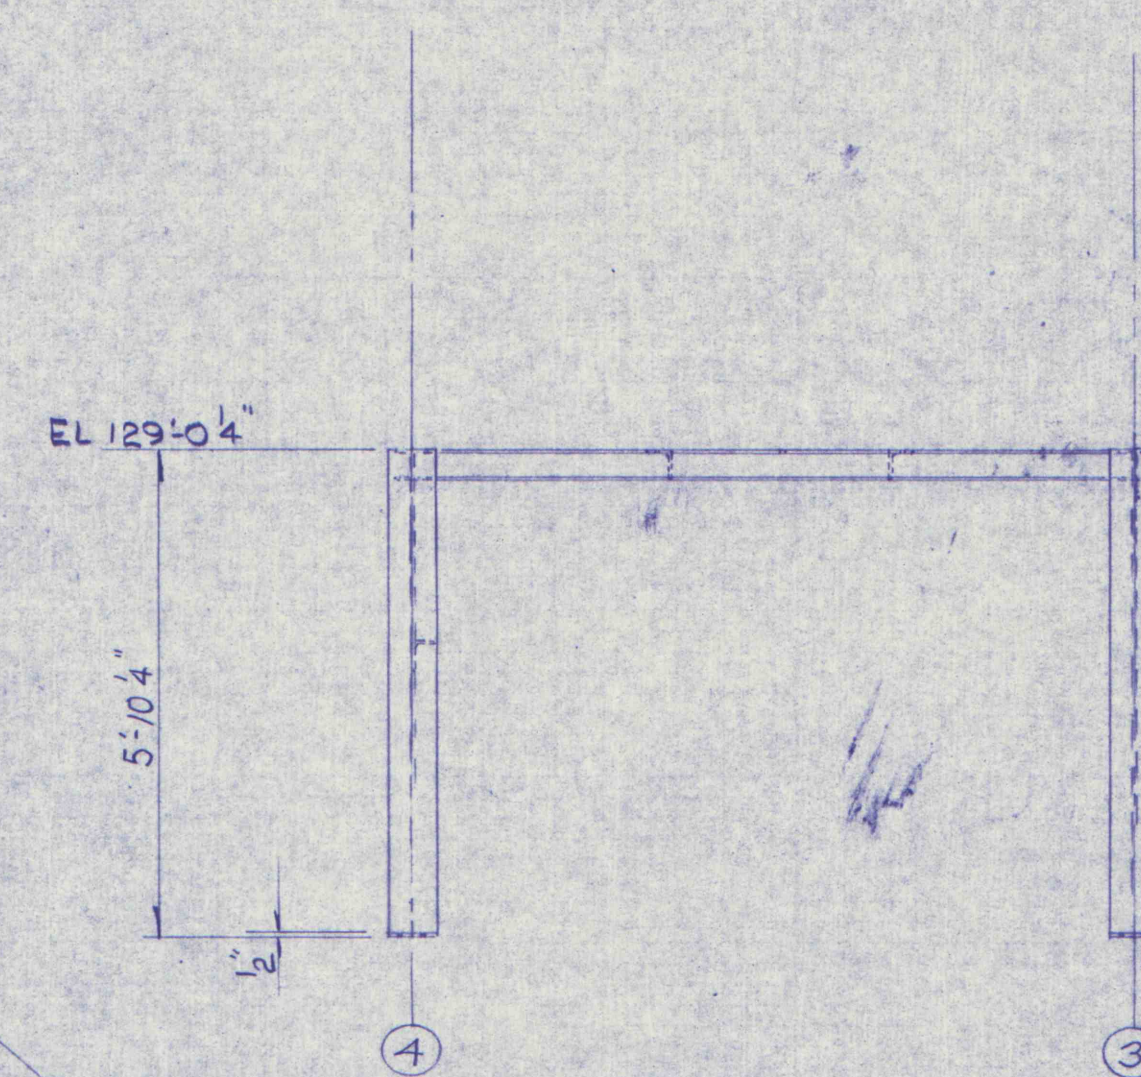
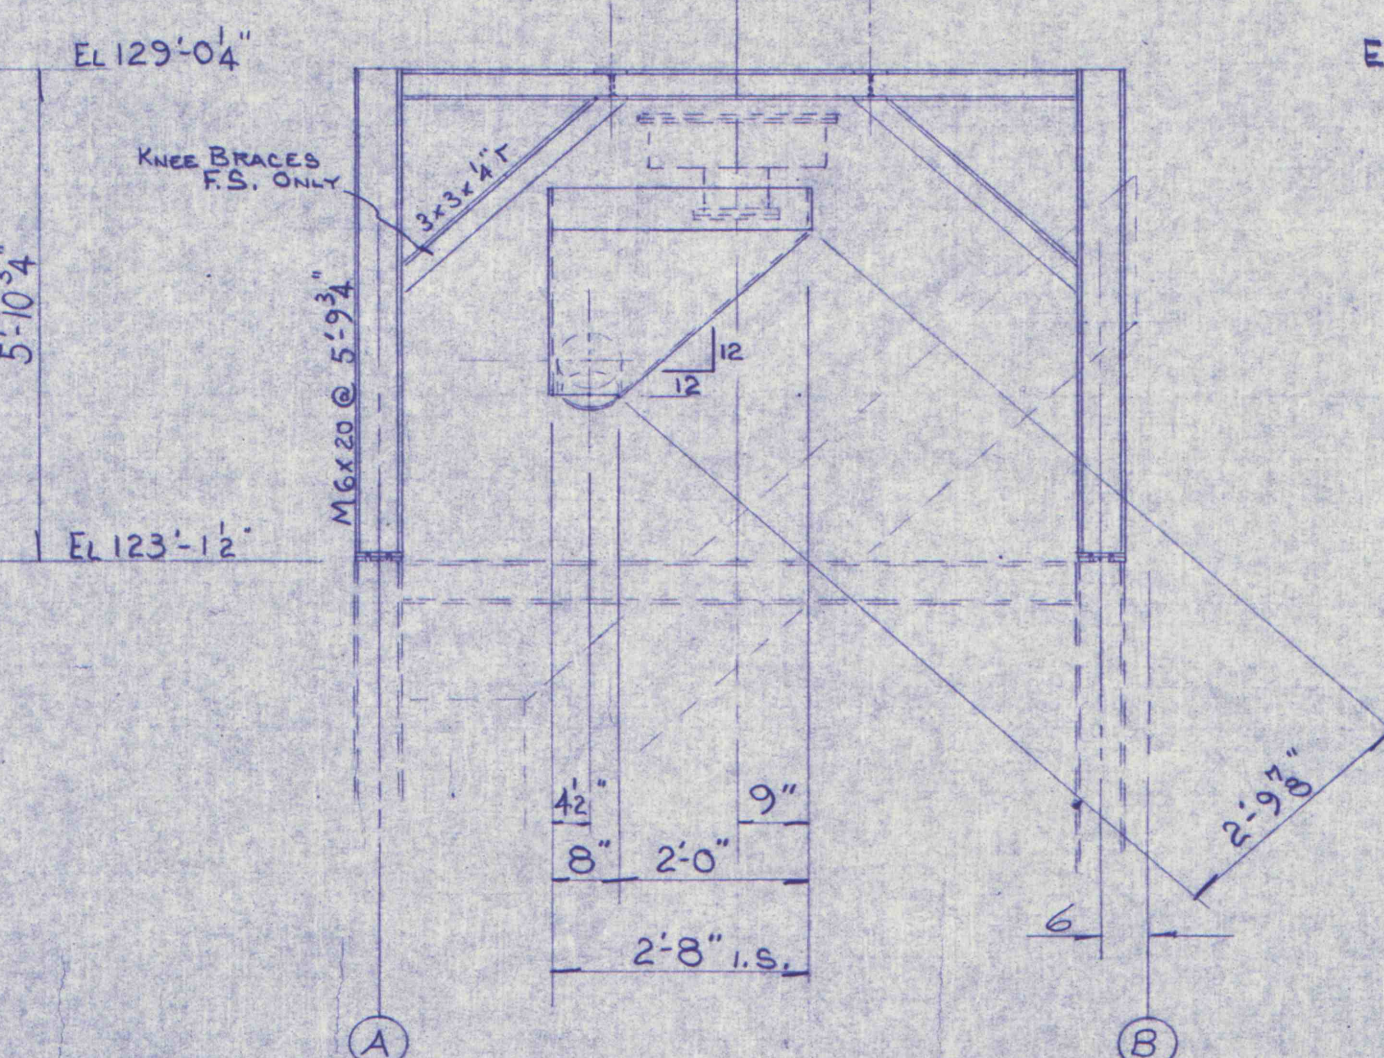
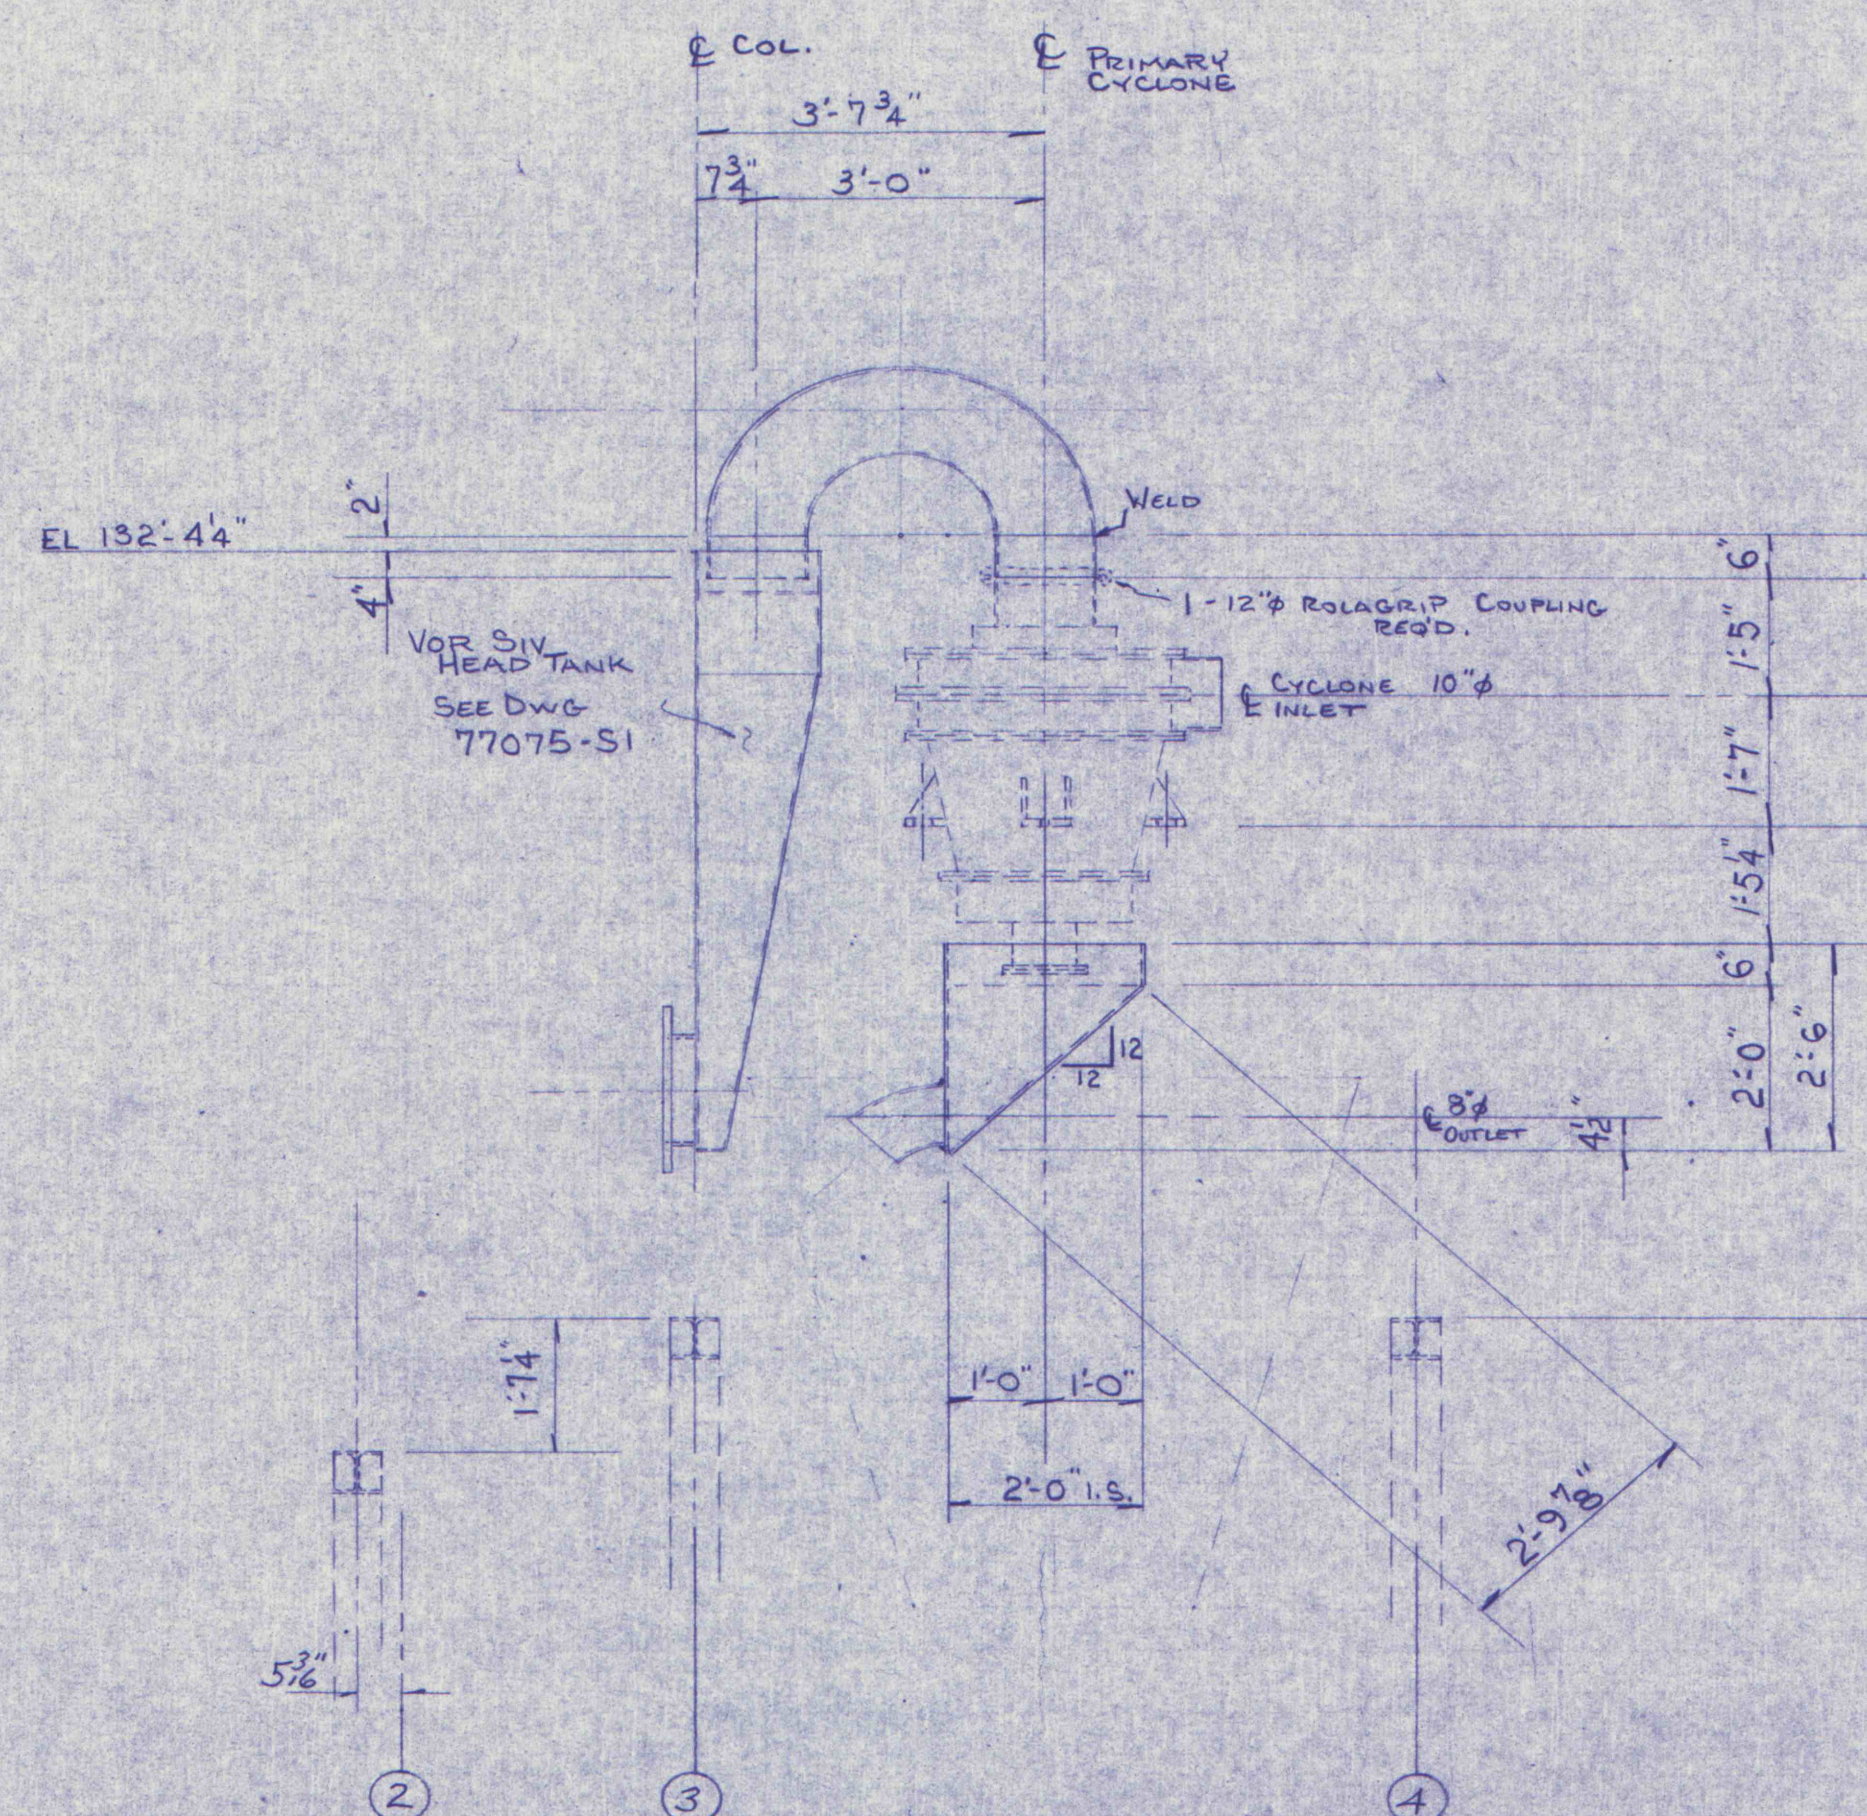
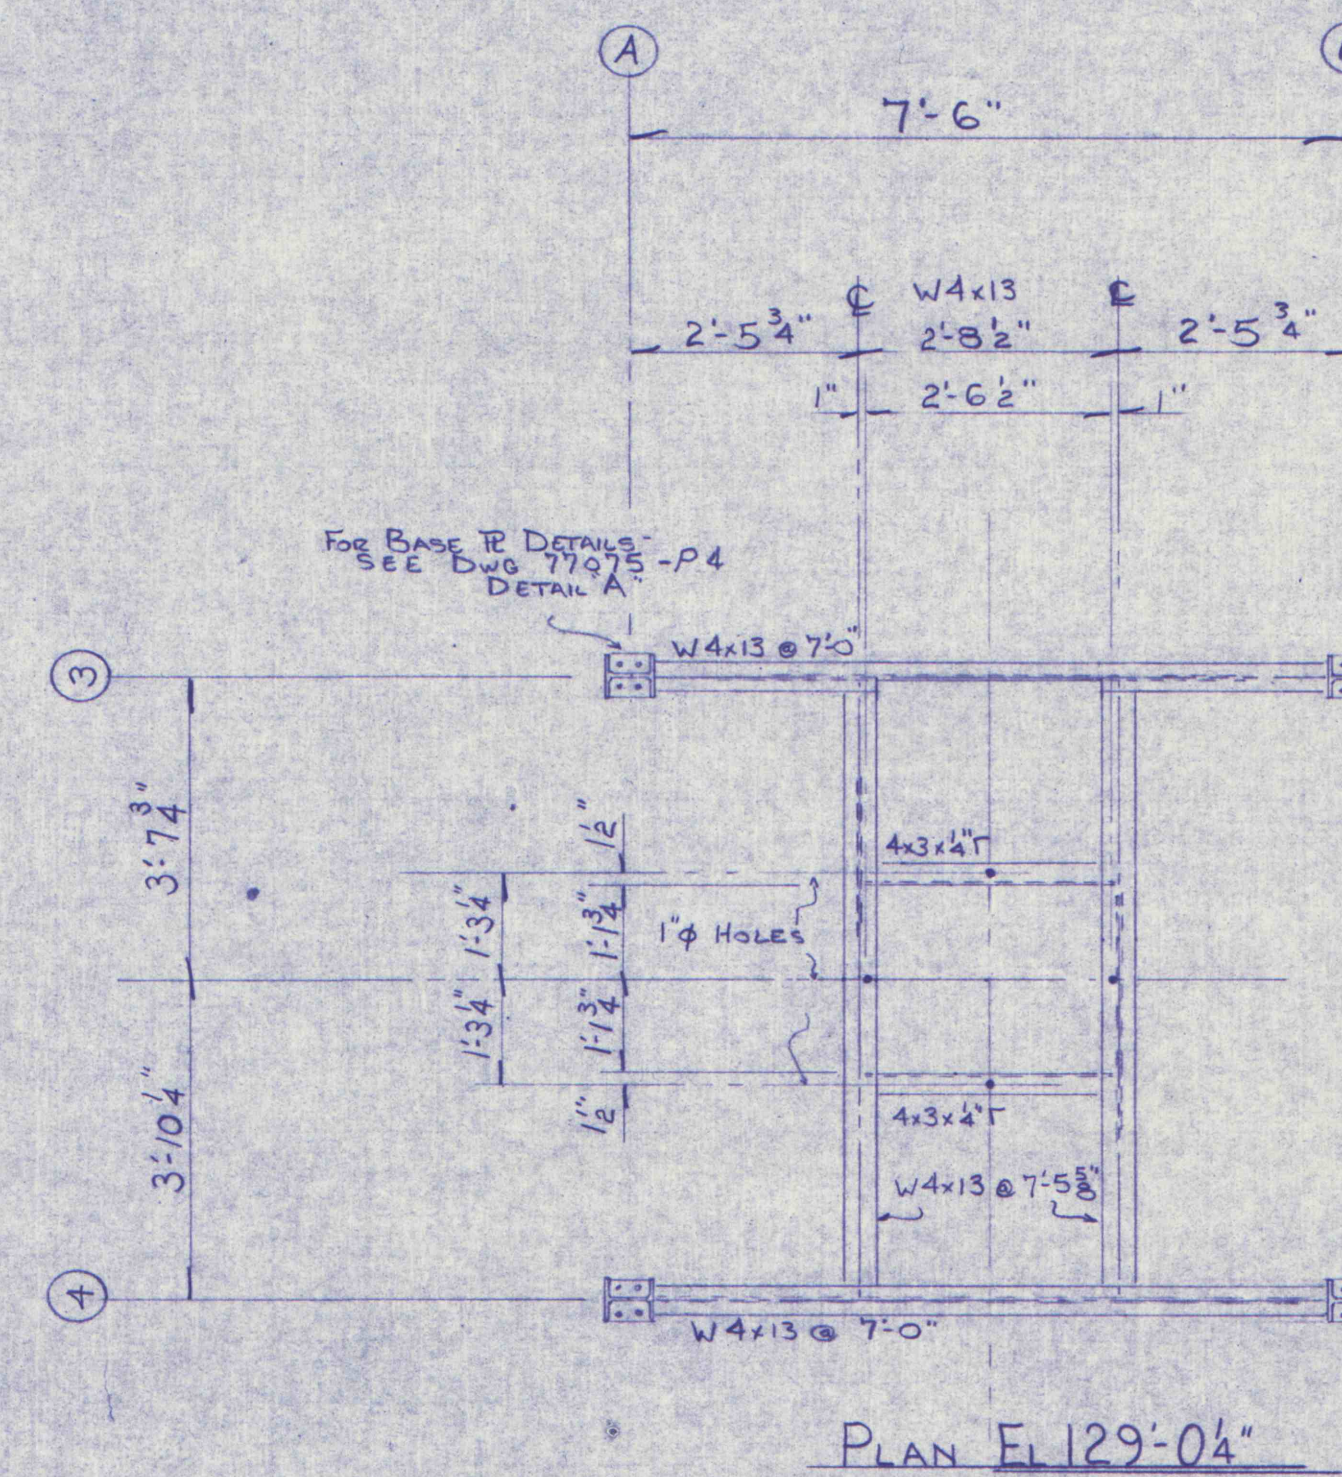


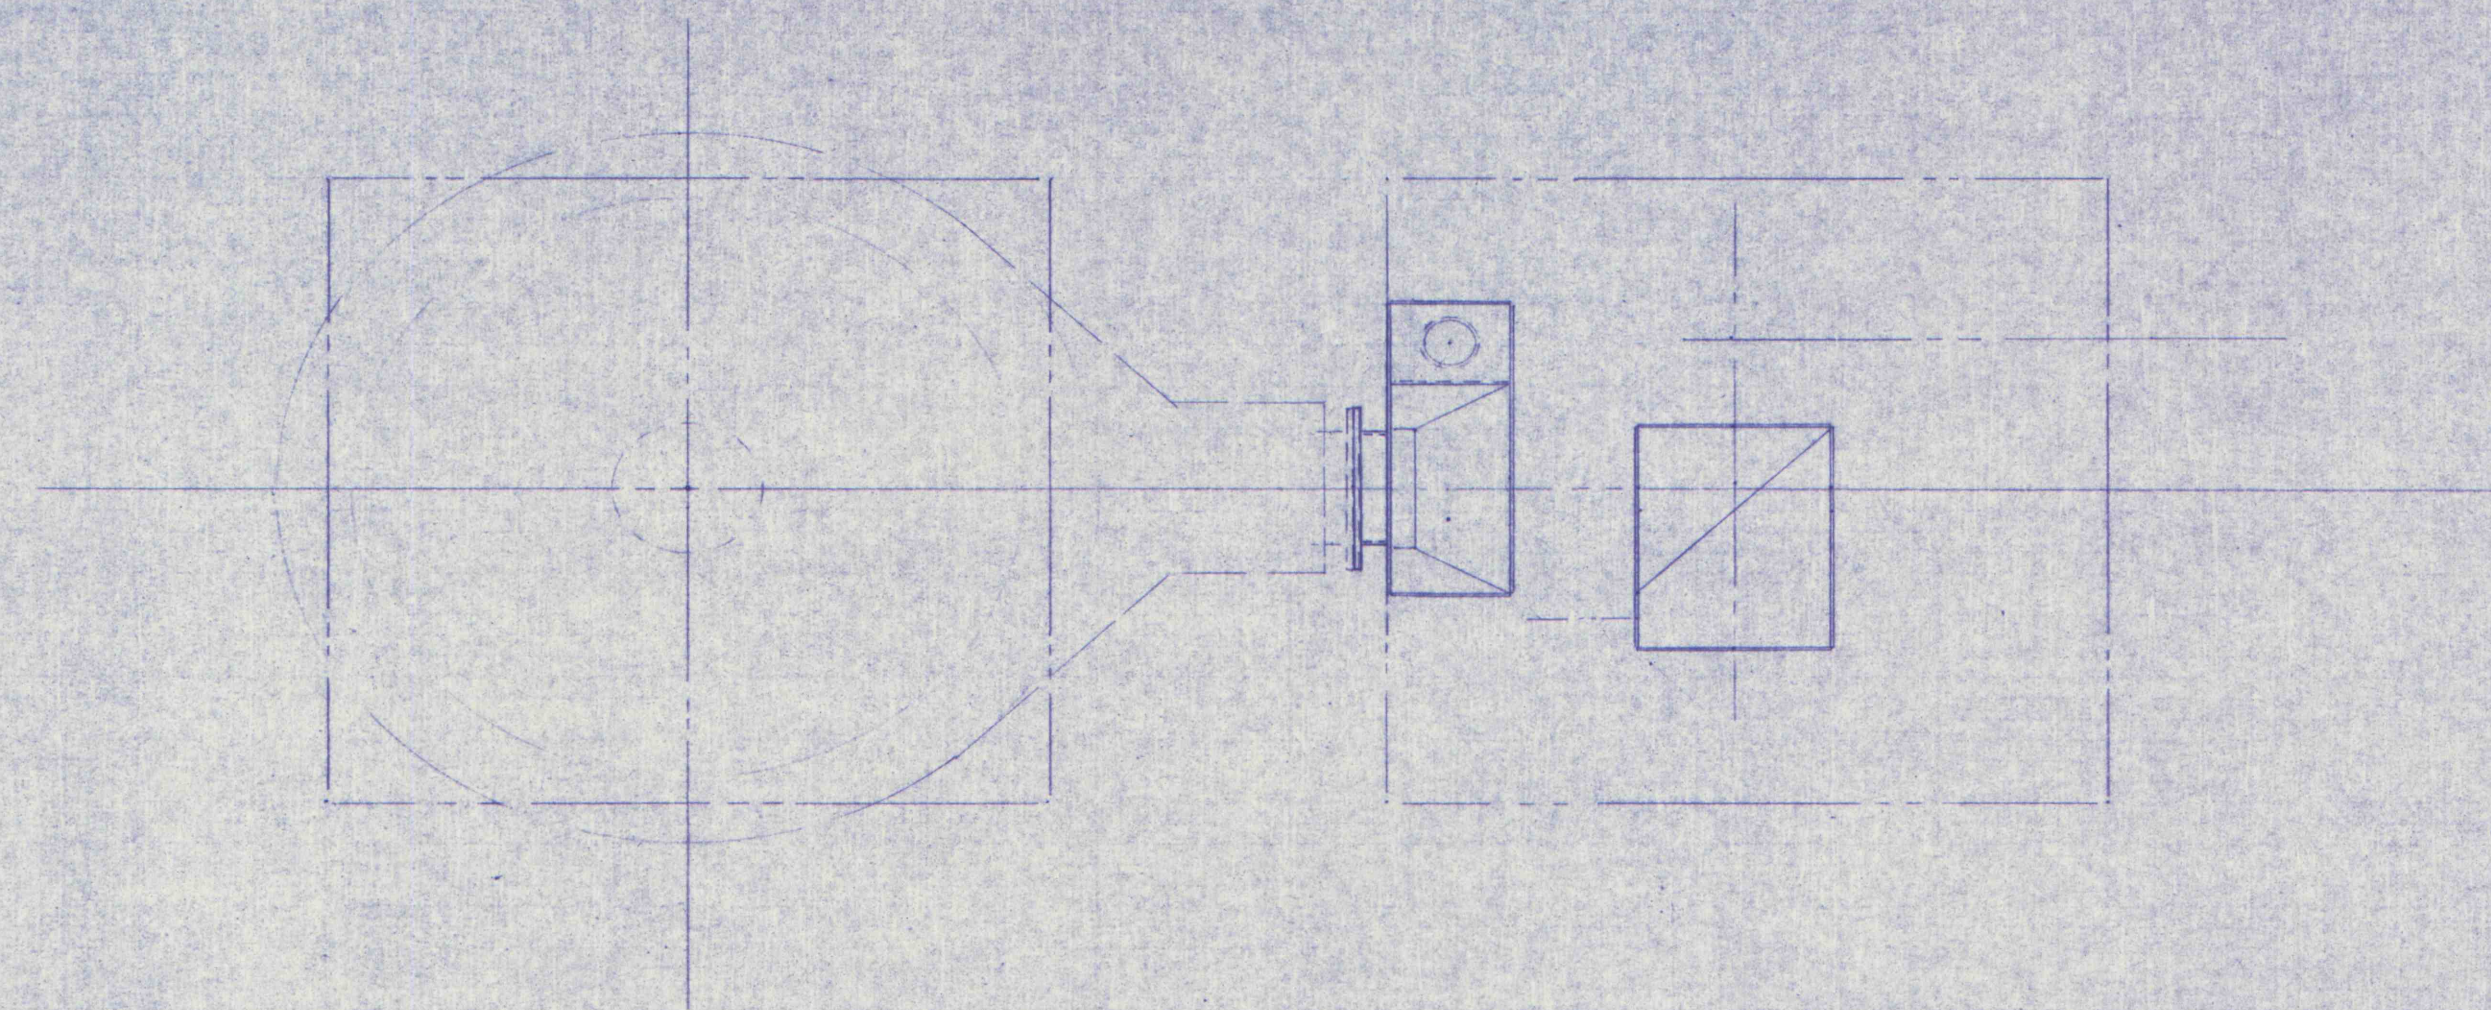

INDIANA STEEL & FABRICATING CO., INC.			
INDIANA		CLEARFIELD	BIGLER, PA.
PRIMARY CYCLONE SUPPORT STAND & UNDERFLOW SUMP			
MARGARET,		R&P COAL CO. PA.	
REVISED	4	DRAWN BY	MDM
3		CHECKED BY	
2		REF. No.	
1		DATE	1-13-78
		SCALE	1/2" = 1'-0"
		DWG. No.	77075-S4