


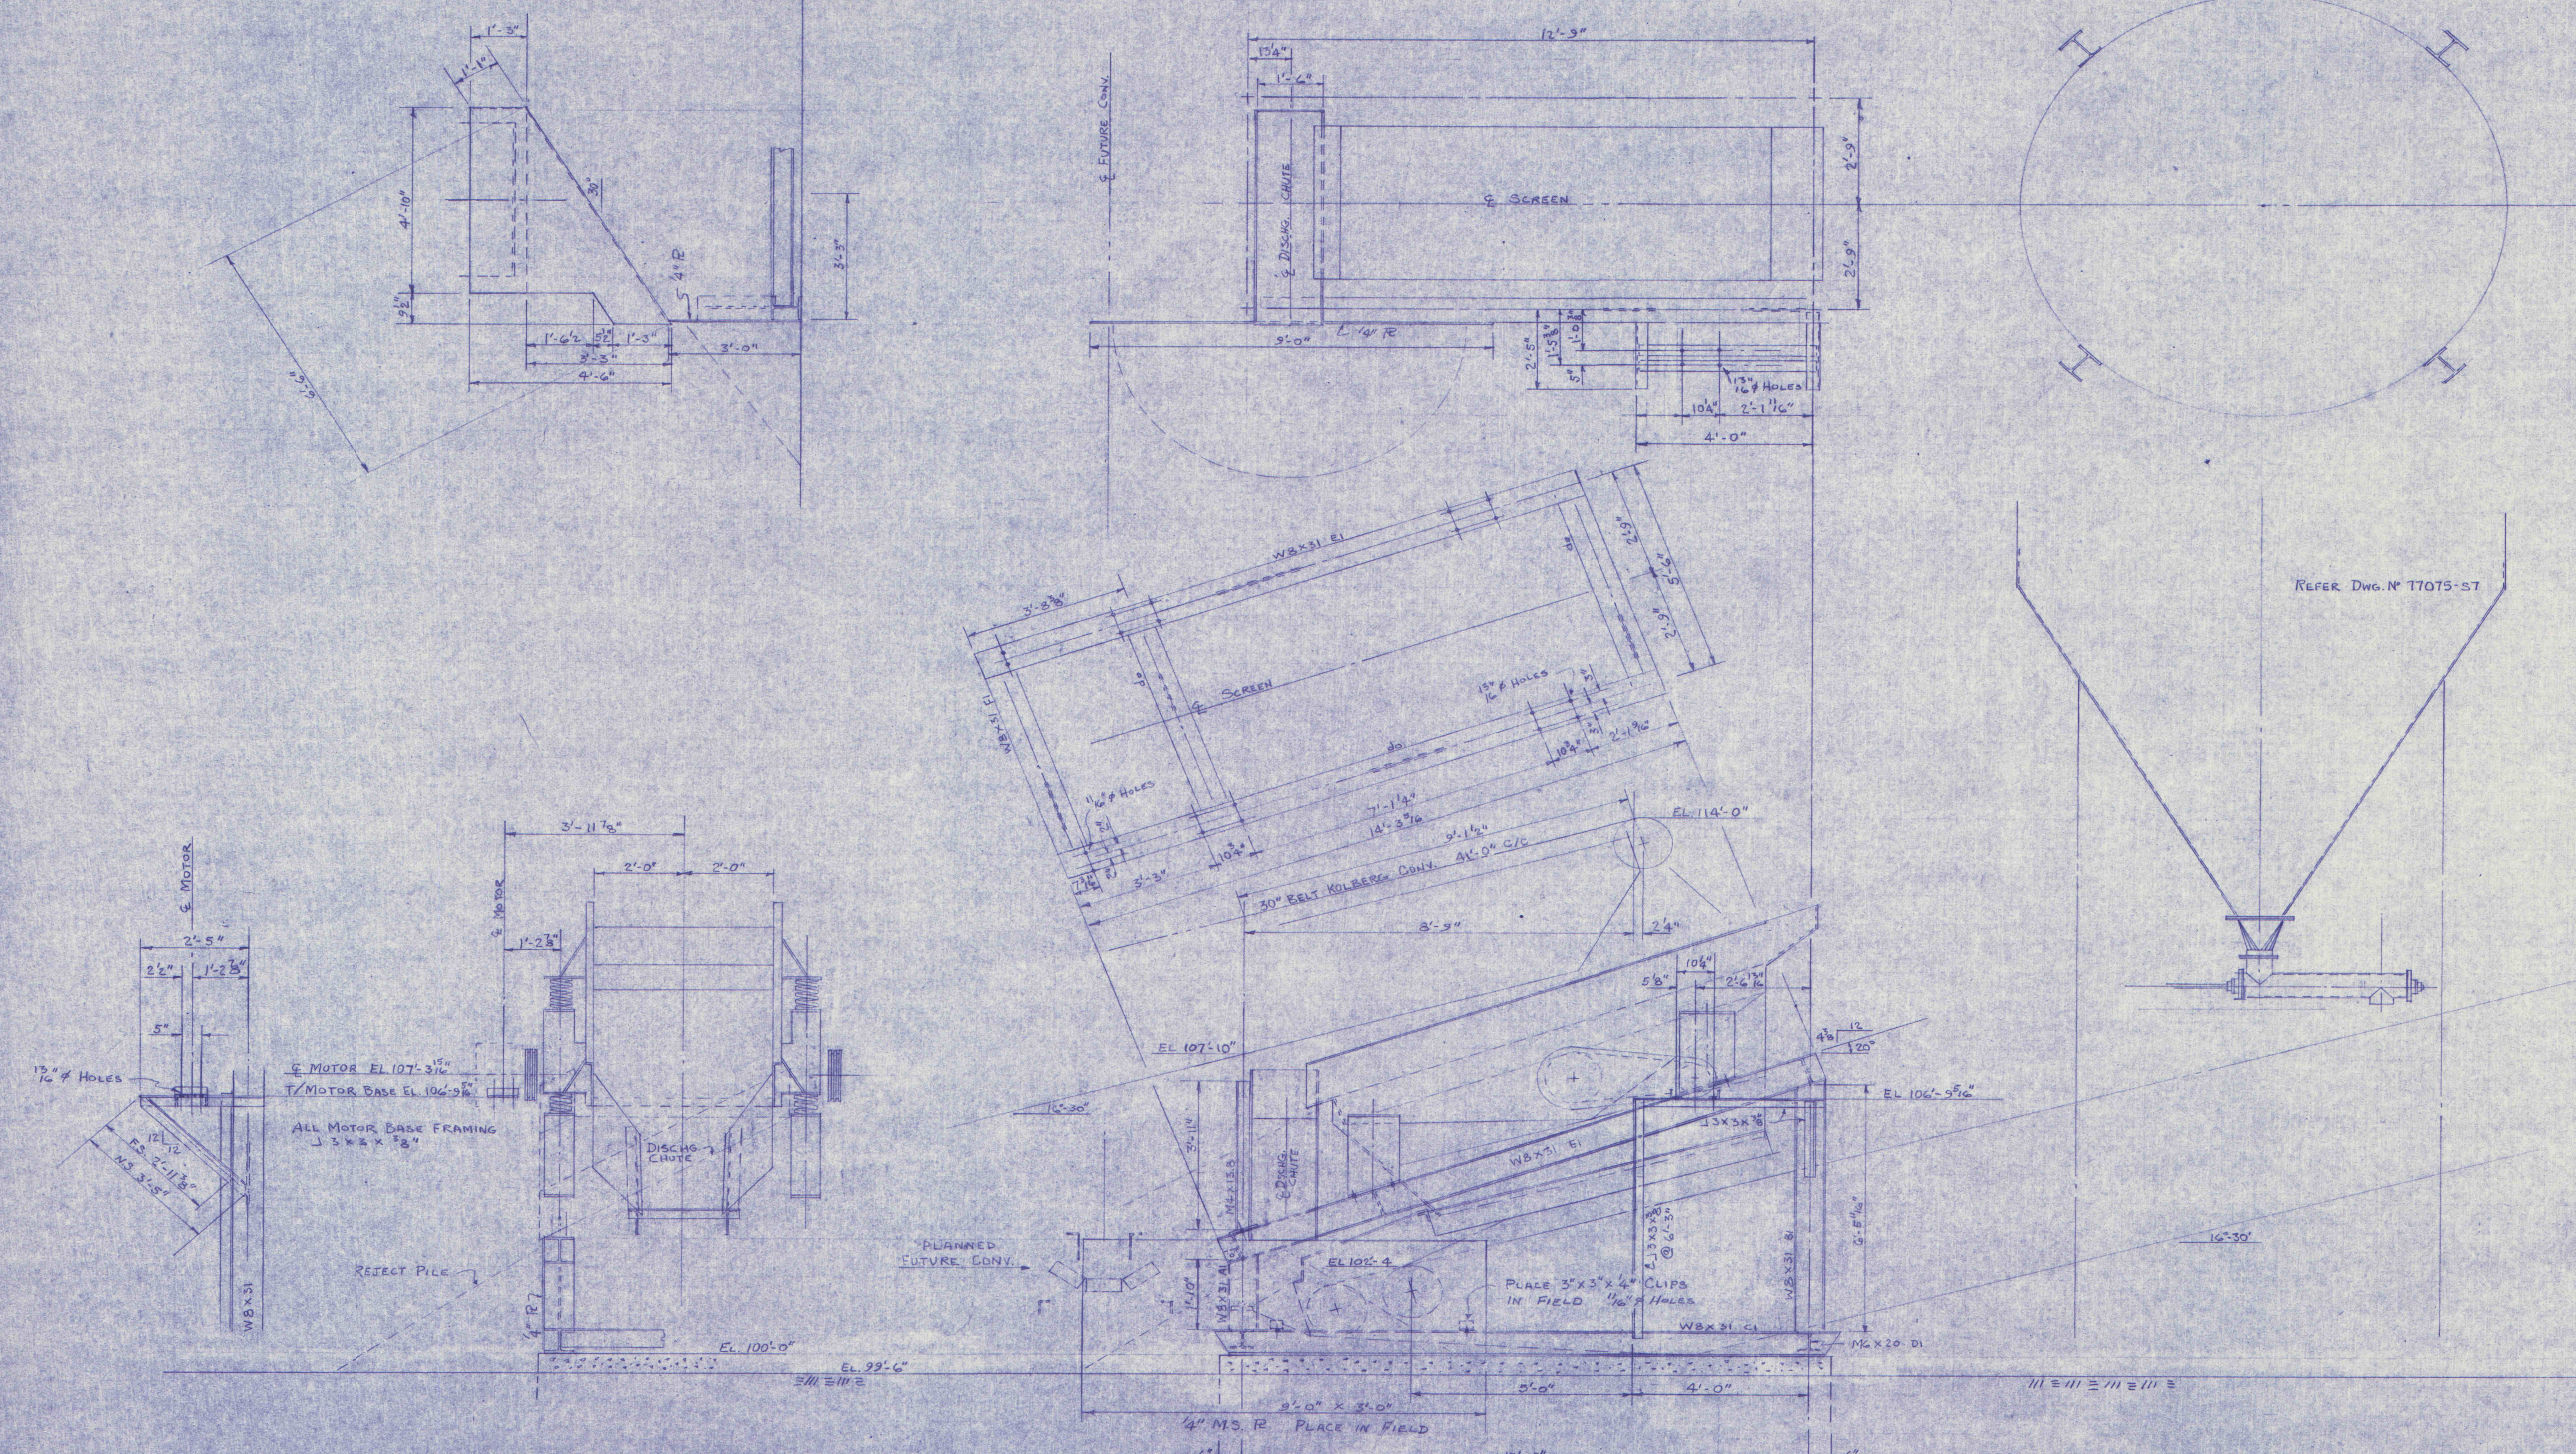

INDIANA STEEL & FABRICATING CO., INC. INDIANA - CLEARFIELD - BIGLER, PA.			
CB-1410 VIBRATING SCREEN / FEED HOPPER R & P COAL CO.			
MARGARET PA.			
REVISED 4 11/13 1	DRAWN BY WTF CHECKED BY REF. NO.	DATE 2-14-76 SCALE 1/4" = 1'-0" DWS. NO. 17075-S6 10489-98	10489-98