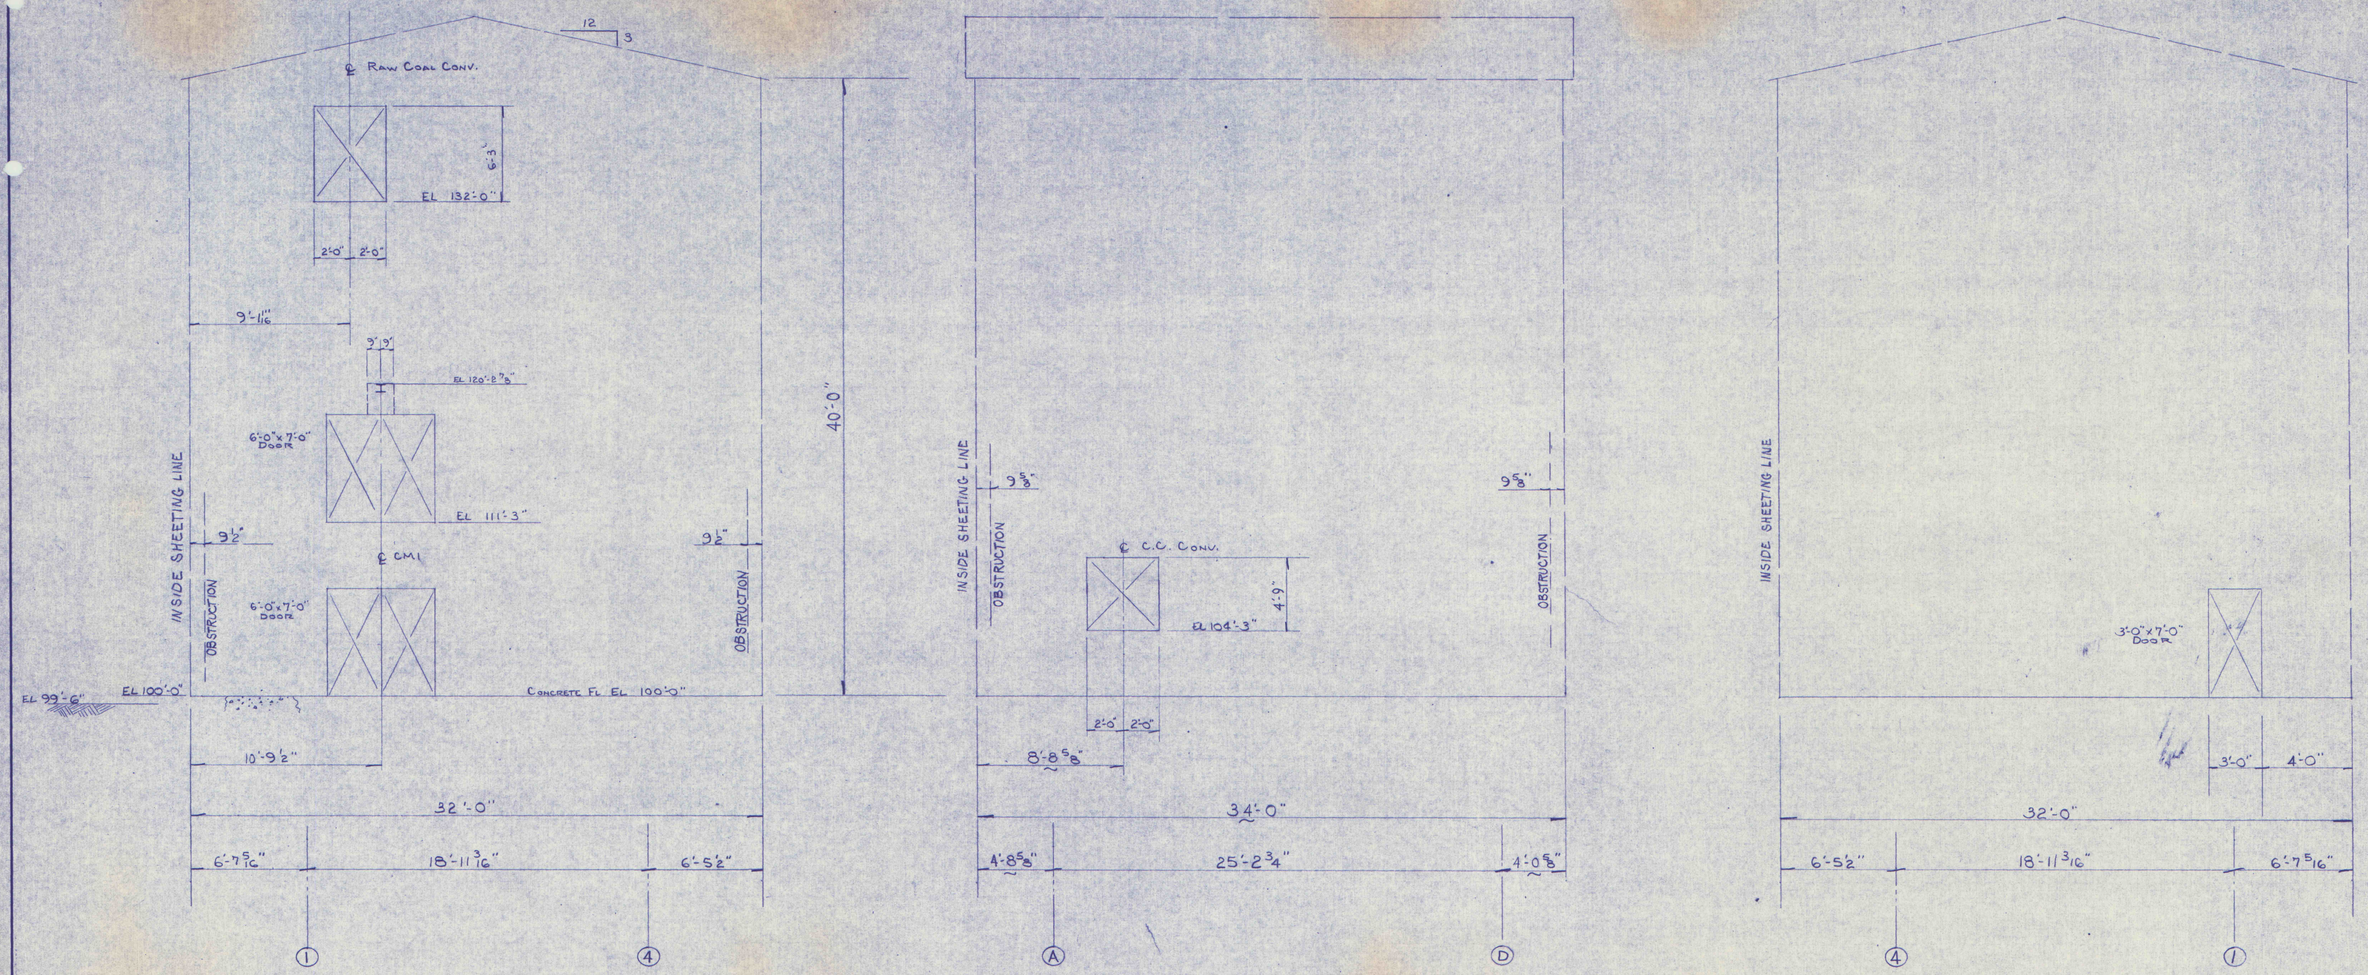

INDIANA STEEL & FABRICATING CO., INC.
INDIANA — CLEARFIELD — BIGLER, PA.

Sheeting Outline & Opening Location
Modular Prep Plant
R&P COAL CO.
Margaret Pa.

REVISED 4		DRAWN BY MDM	DATE 2-28-78
3		CHECKED BY	SCALE 4" = 1'-0"
2		REF. No.	DWG. No. 77075-S8
1			

10489-98