




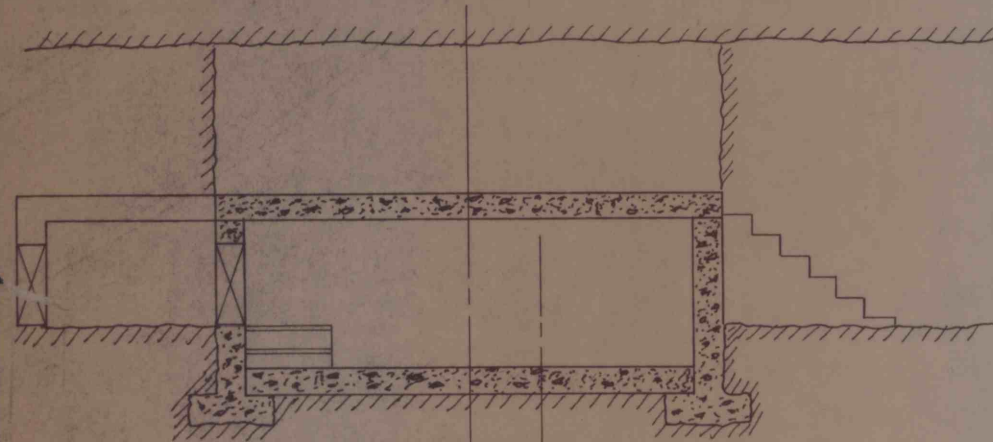


B-B

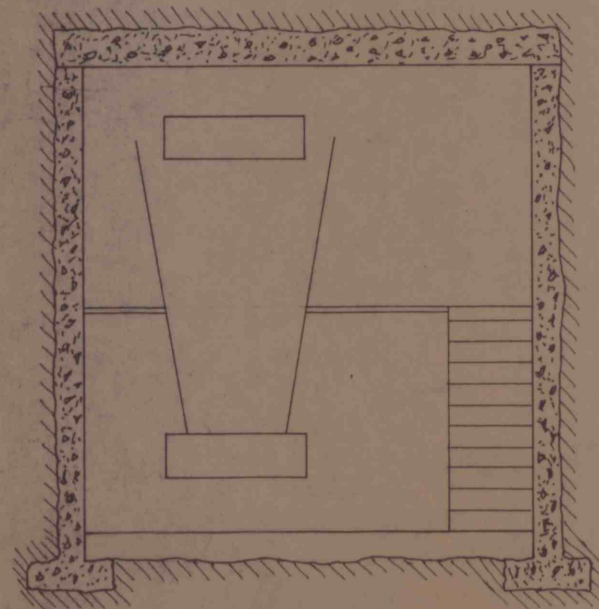

A-A

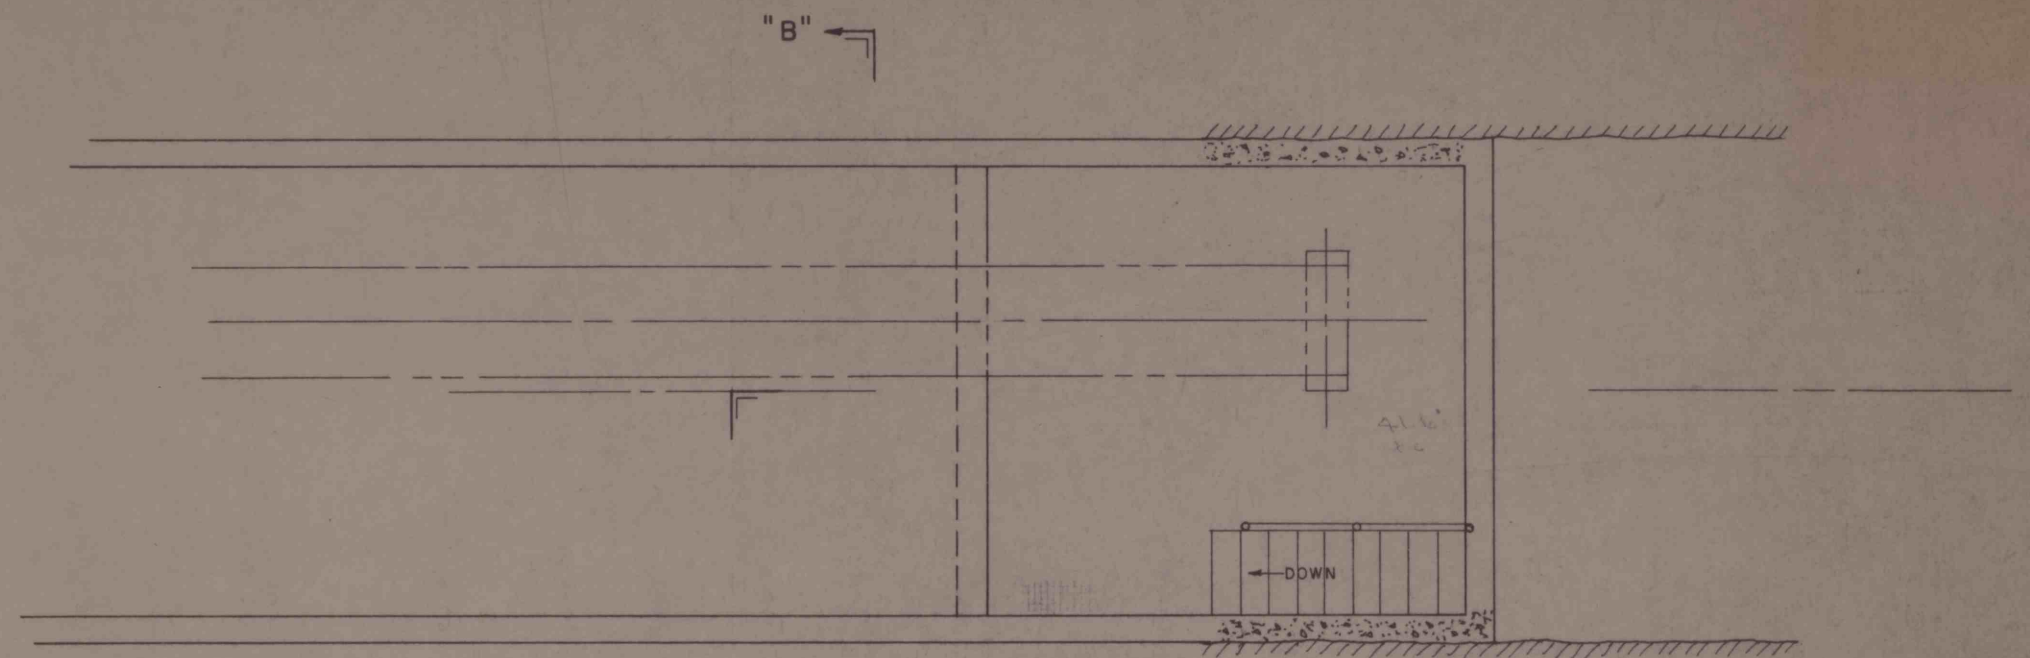

"B"

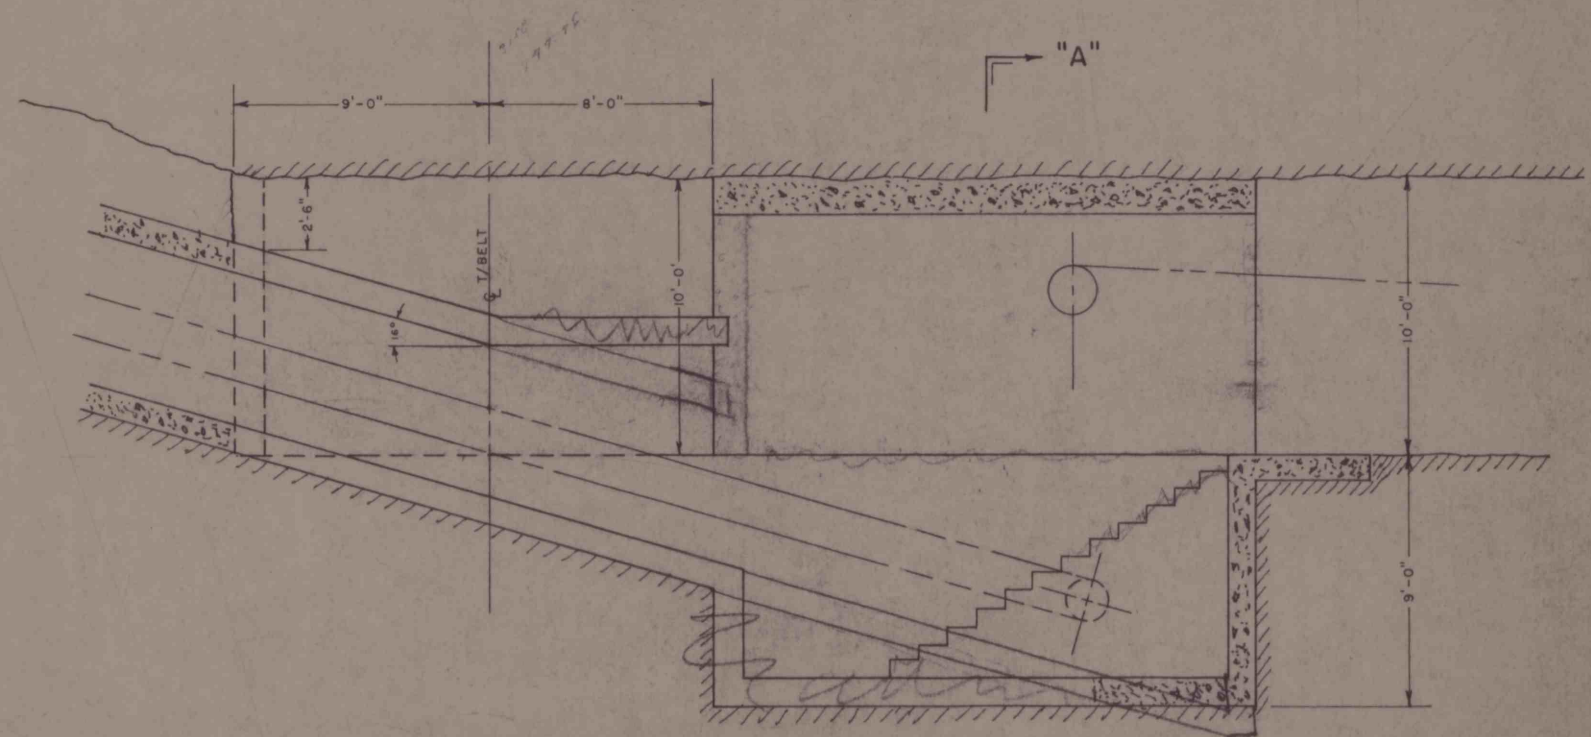

"A"

GREENWICH COLLIERIES CO.

SCALE: 1" = 4'	APPROVED BY:	DRAWN BY:
DATE:	REVISOR:	REVISION:
DRAWING NUMBER:		

12669-10/1/10 D-5