


三

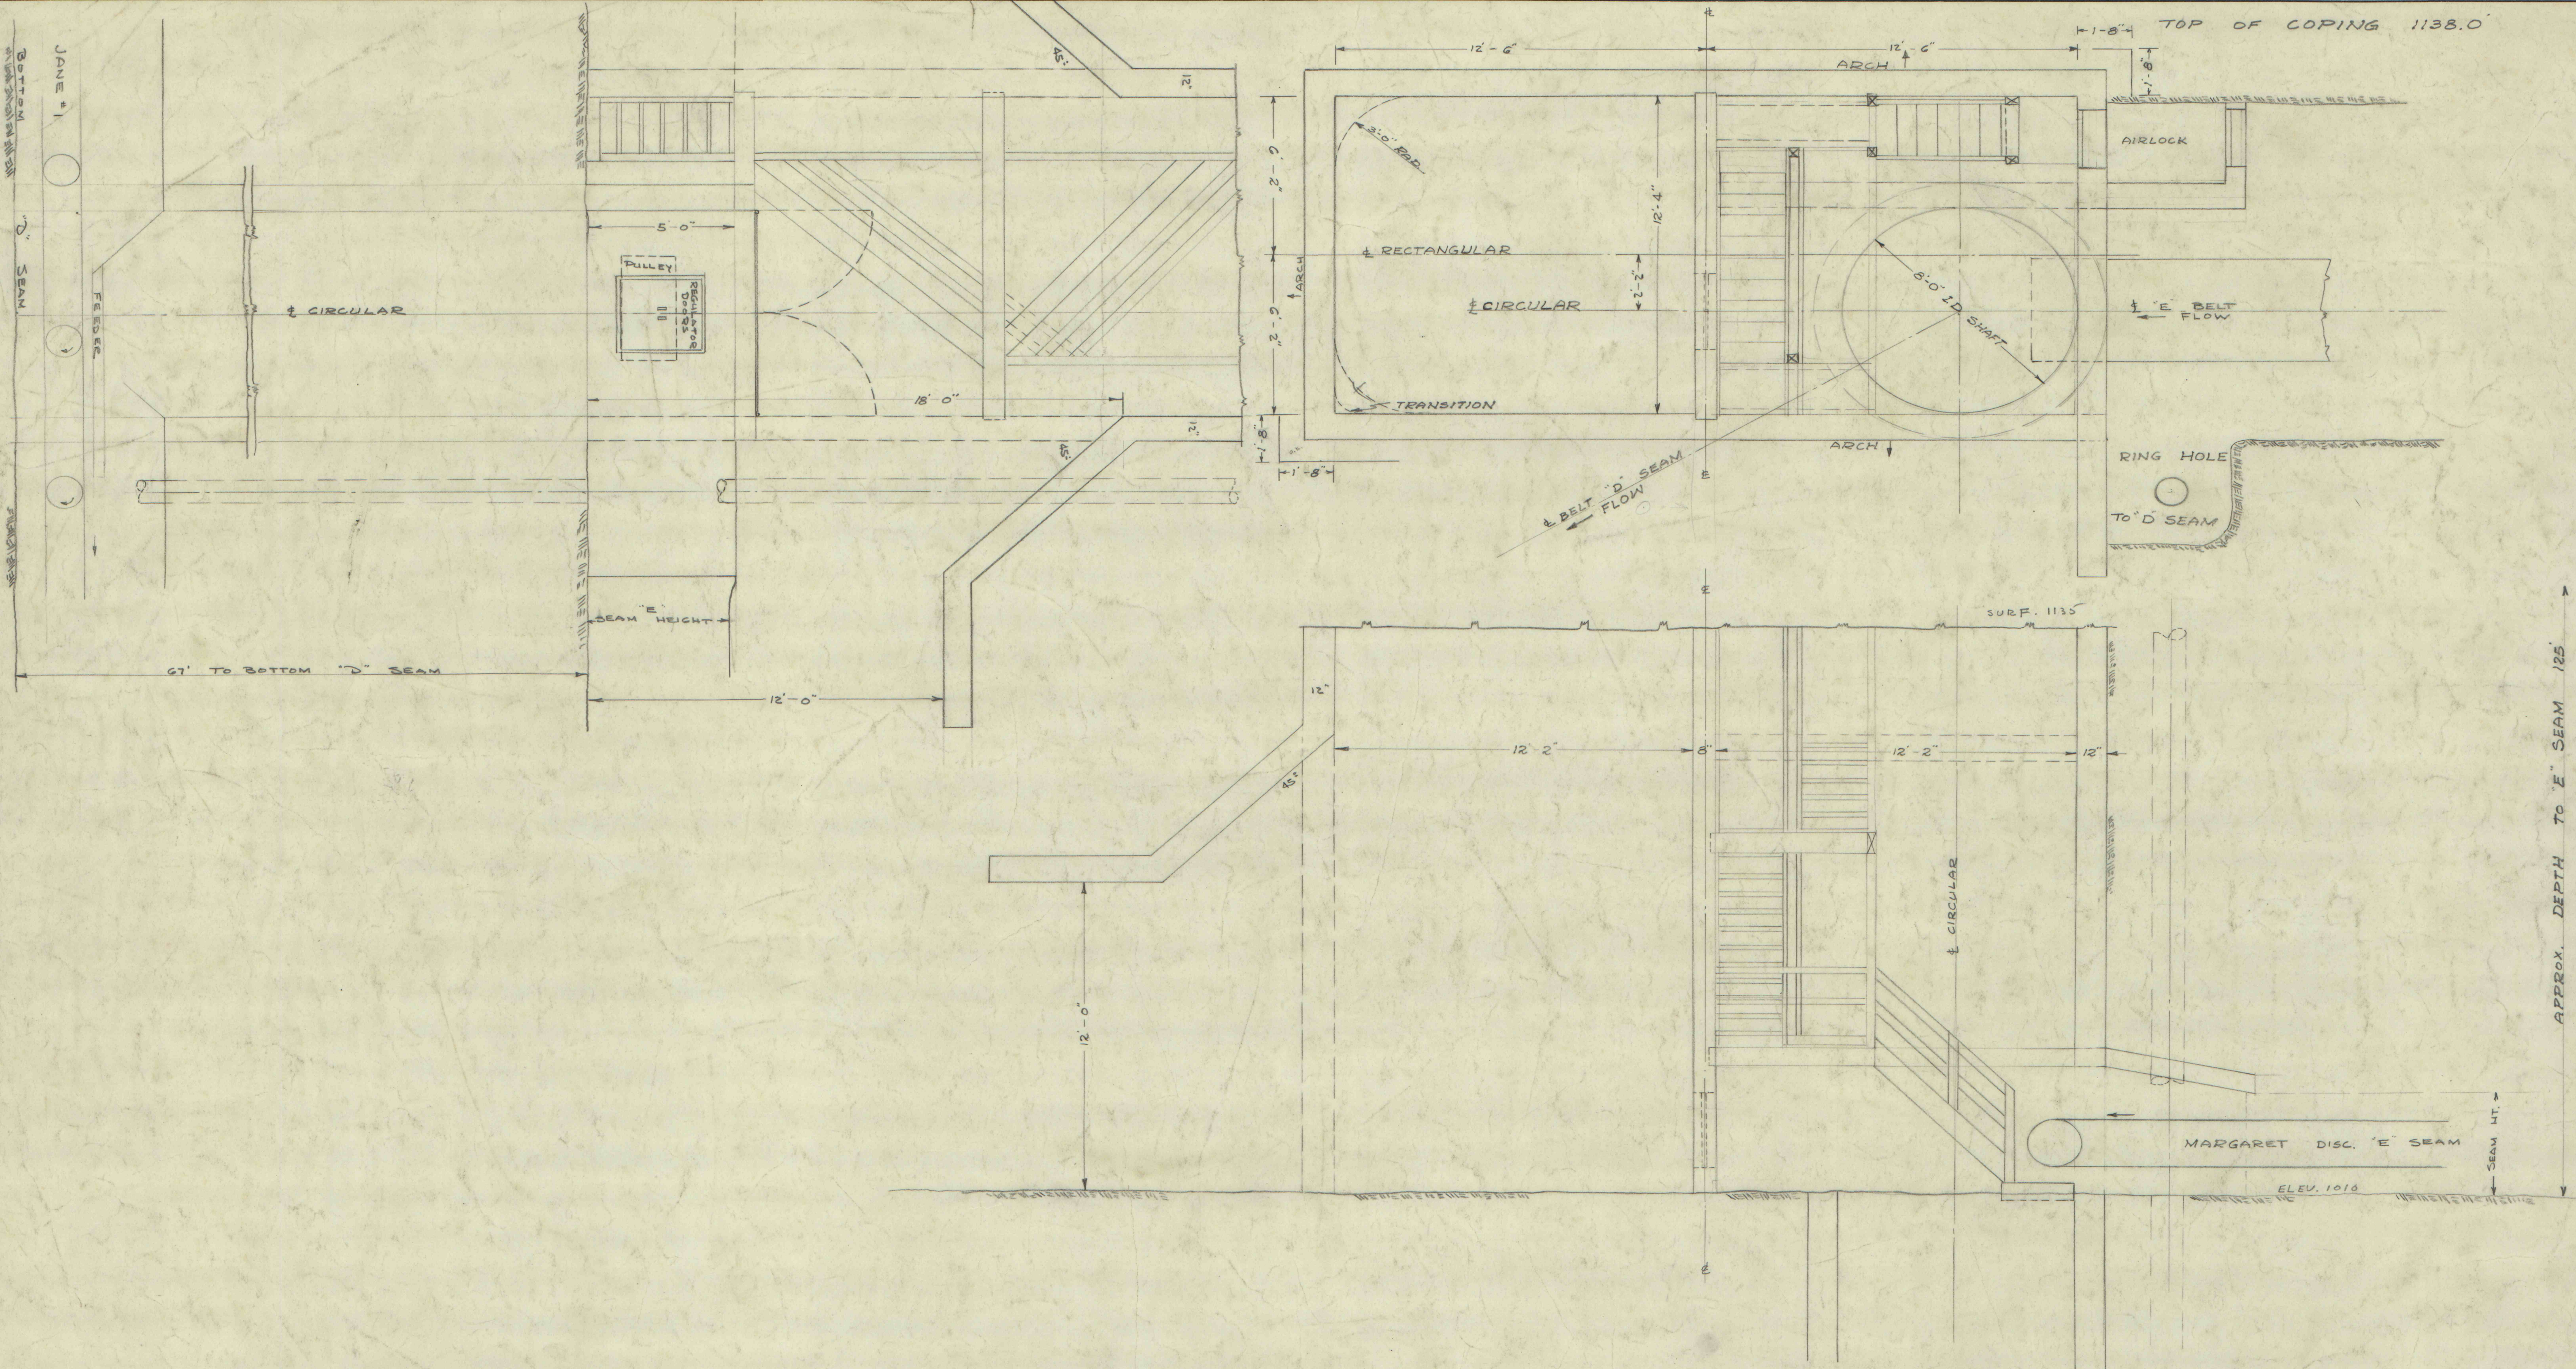

APPROX. DEPTH TO "E" SEAM 125'

ELEV. D - 942.0

REVISED - 6-14-67

IMAP # 29164

9685-96

ROCHESTER & PITTSBURGH COAL CO. ENGINEERING DEPT., INDIANA, PA.	
PROPOSED MARGARET #1 AND JANE #1 AIR AND COAL HANDLING SHAFT	
MADE BY	SCALE $\frac{3}{8}'' = 1'-0''$
TRACED BY	DATE 2-17-67
CHECKED BY	NO.