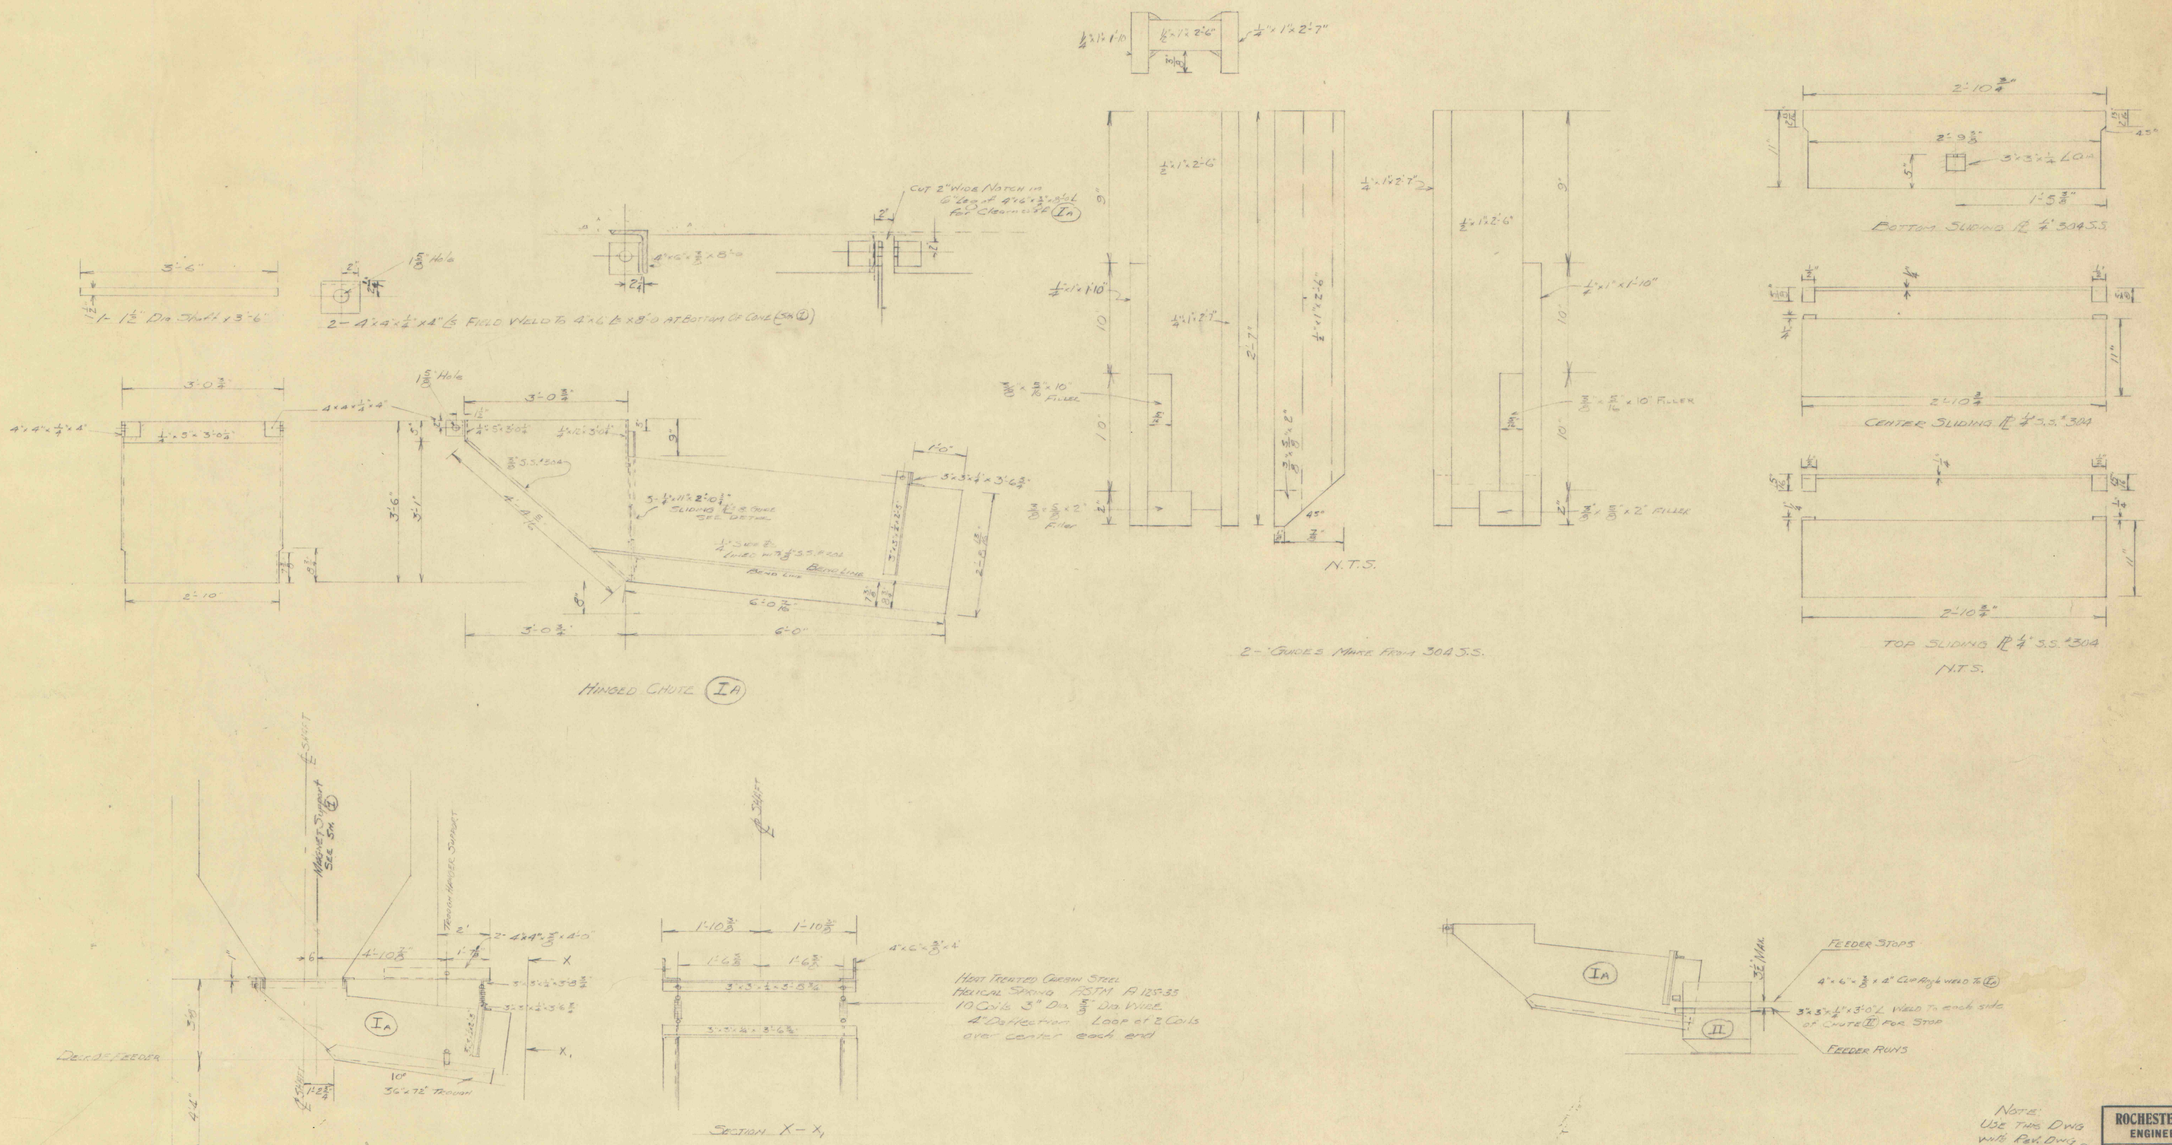

ROCHESTER & PITTSBURGH COAL CO.
ENGINEERING DEPT., INDIANA, PA.

Chute Details & Storage Bin
March Set 7 to June 1

MADE BY	SCALE
TRACED BY	DATE 10-13-61
CHECKED BY	NO. M-458-MM(2)

IMAPS #09166

9685-96

G. S. ELLIOTT CO., PGH., PA. REORDER A-23871