


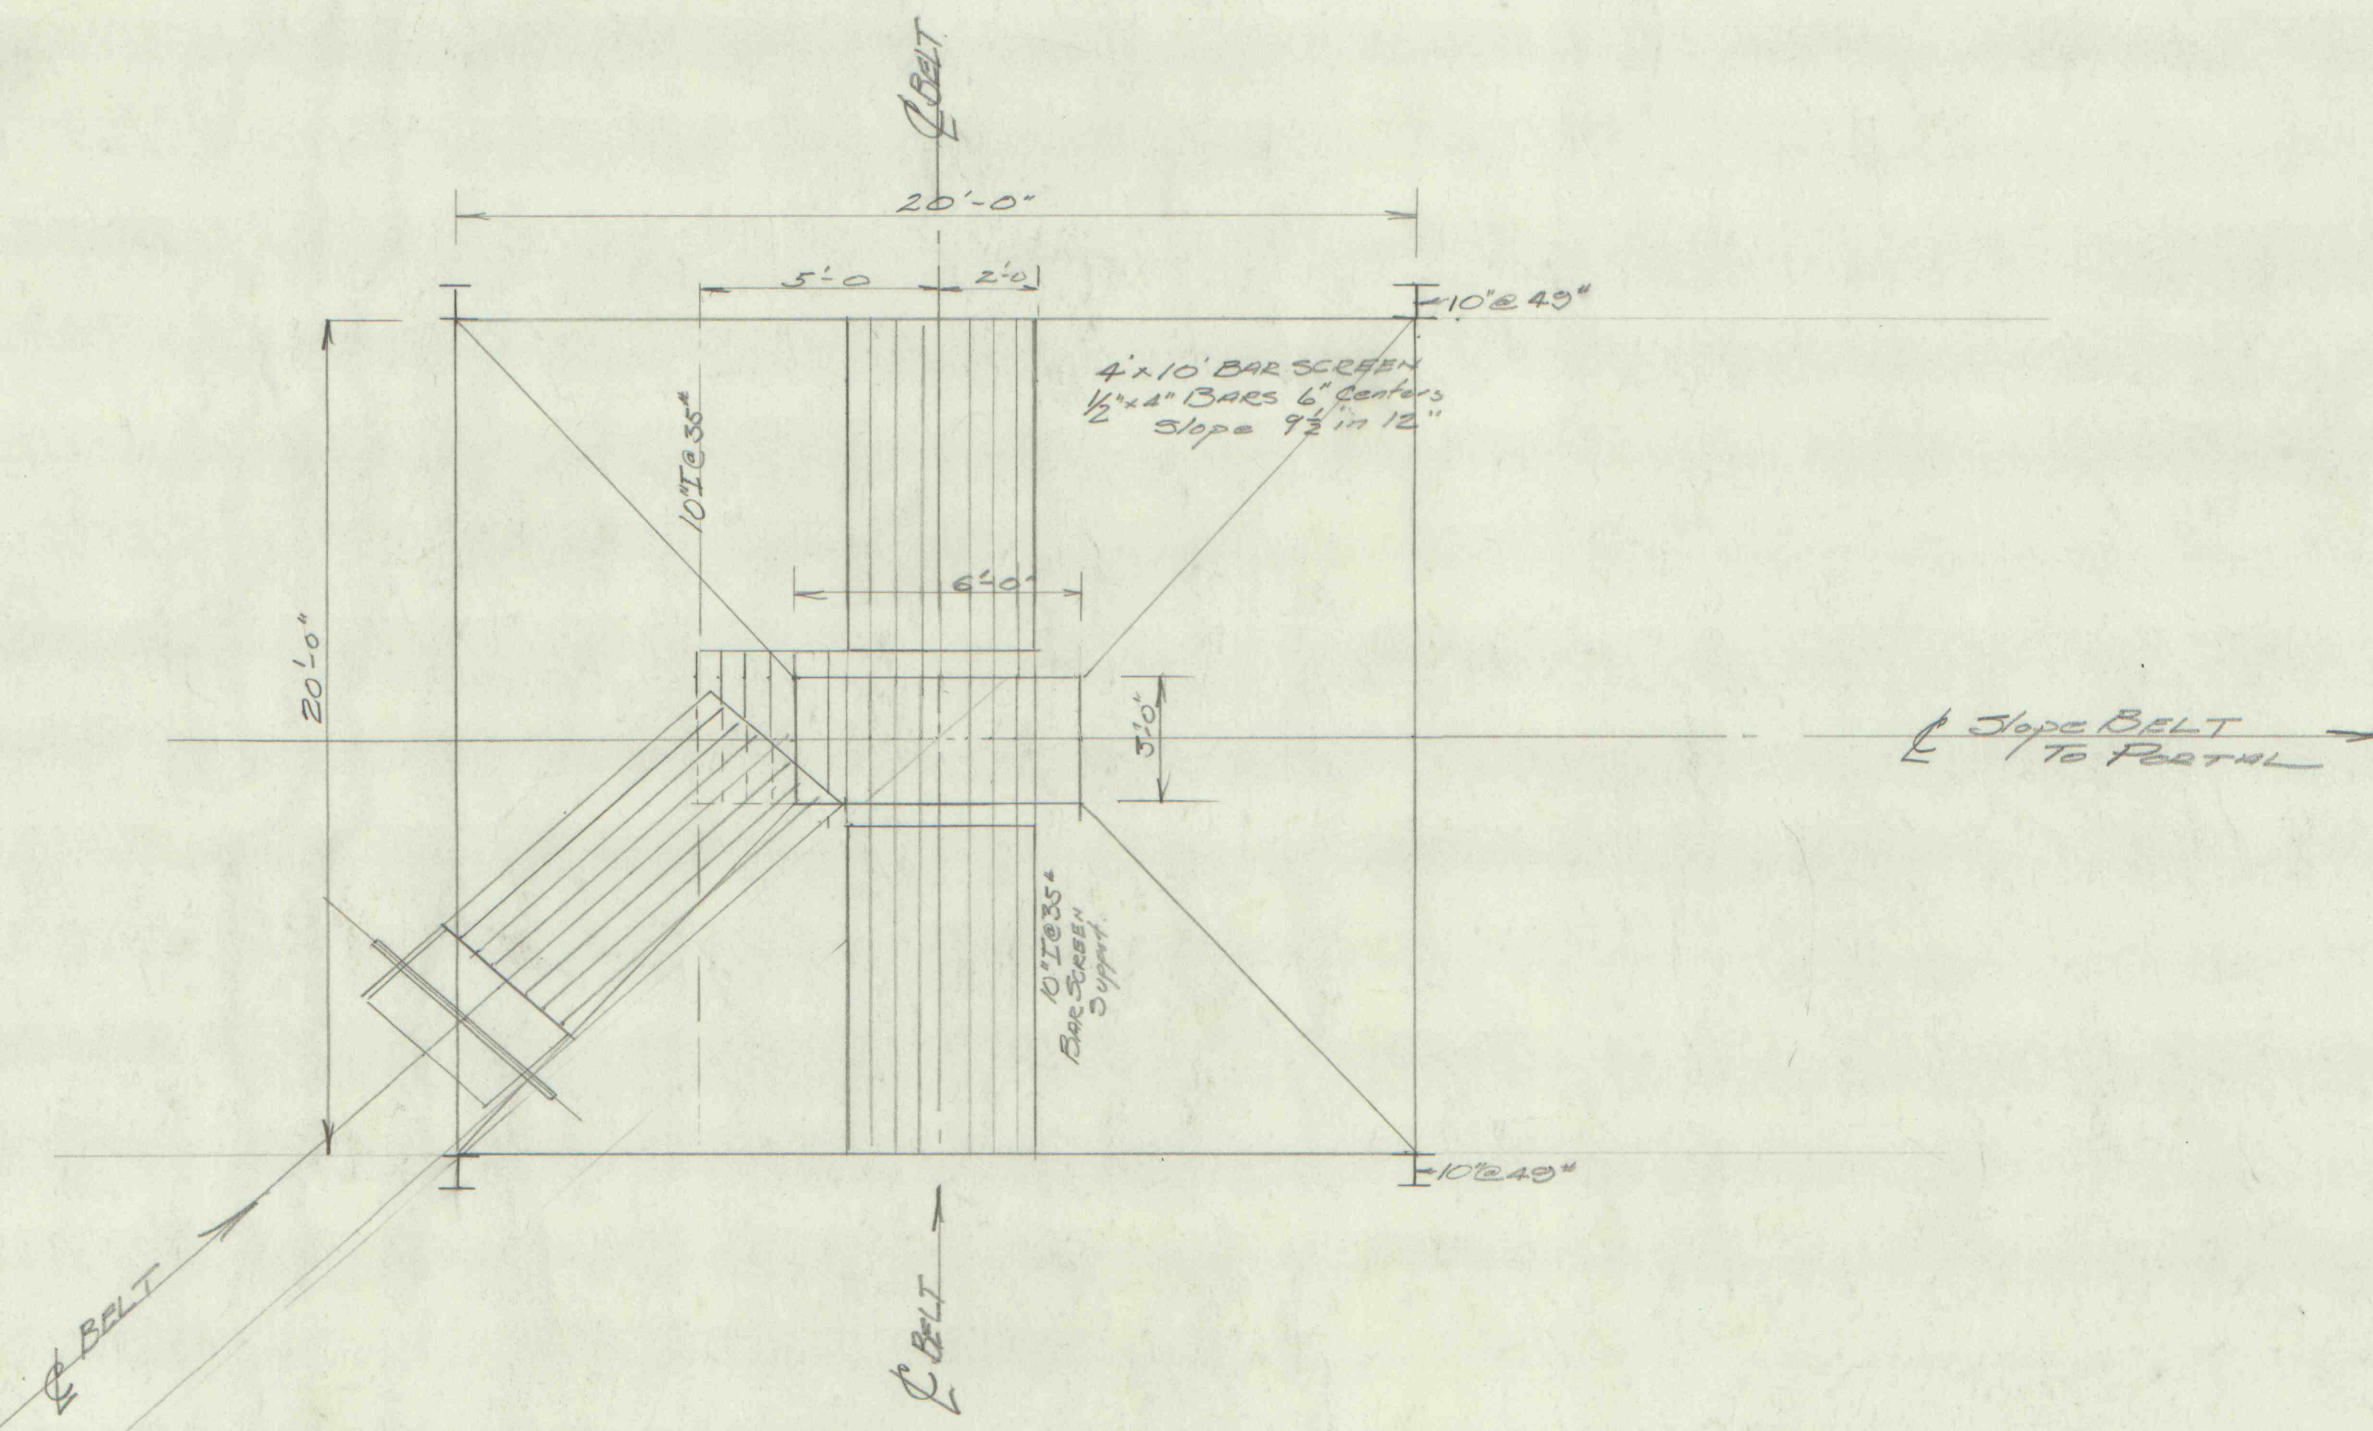

ROCHESTER & PITTSBURGH COAL CO. ENGINEERING DEPT., INDIANA, PA.	
FORMED BY DISC BOTTOM OF SHAPE HONER CITY MINES LUC #6	
MADE BY <i>SM</i>	SCALE <i>1/4" = 1'</i>
TRACED BY	DATE <i>8/25/66</i>
CHECKED BY	NO.