


10853-96

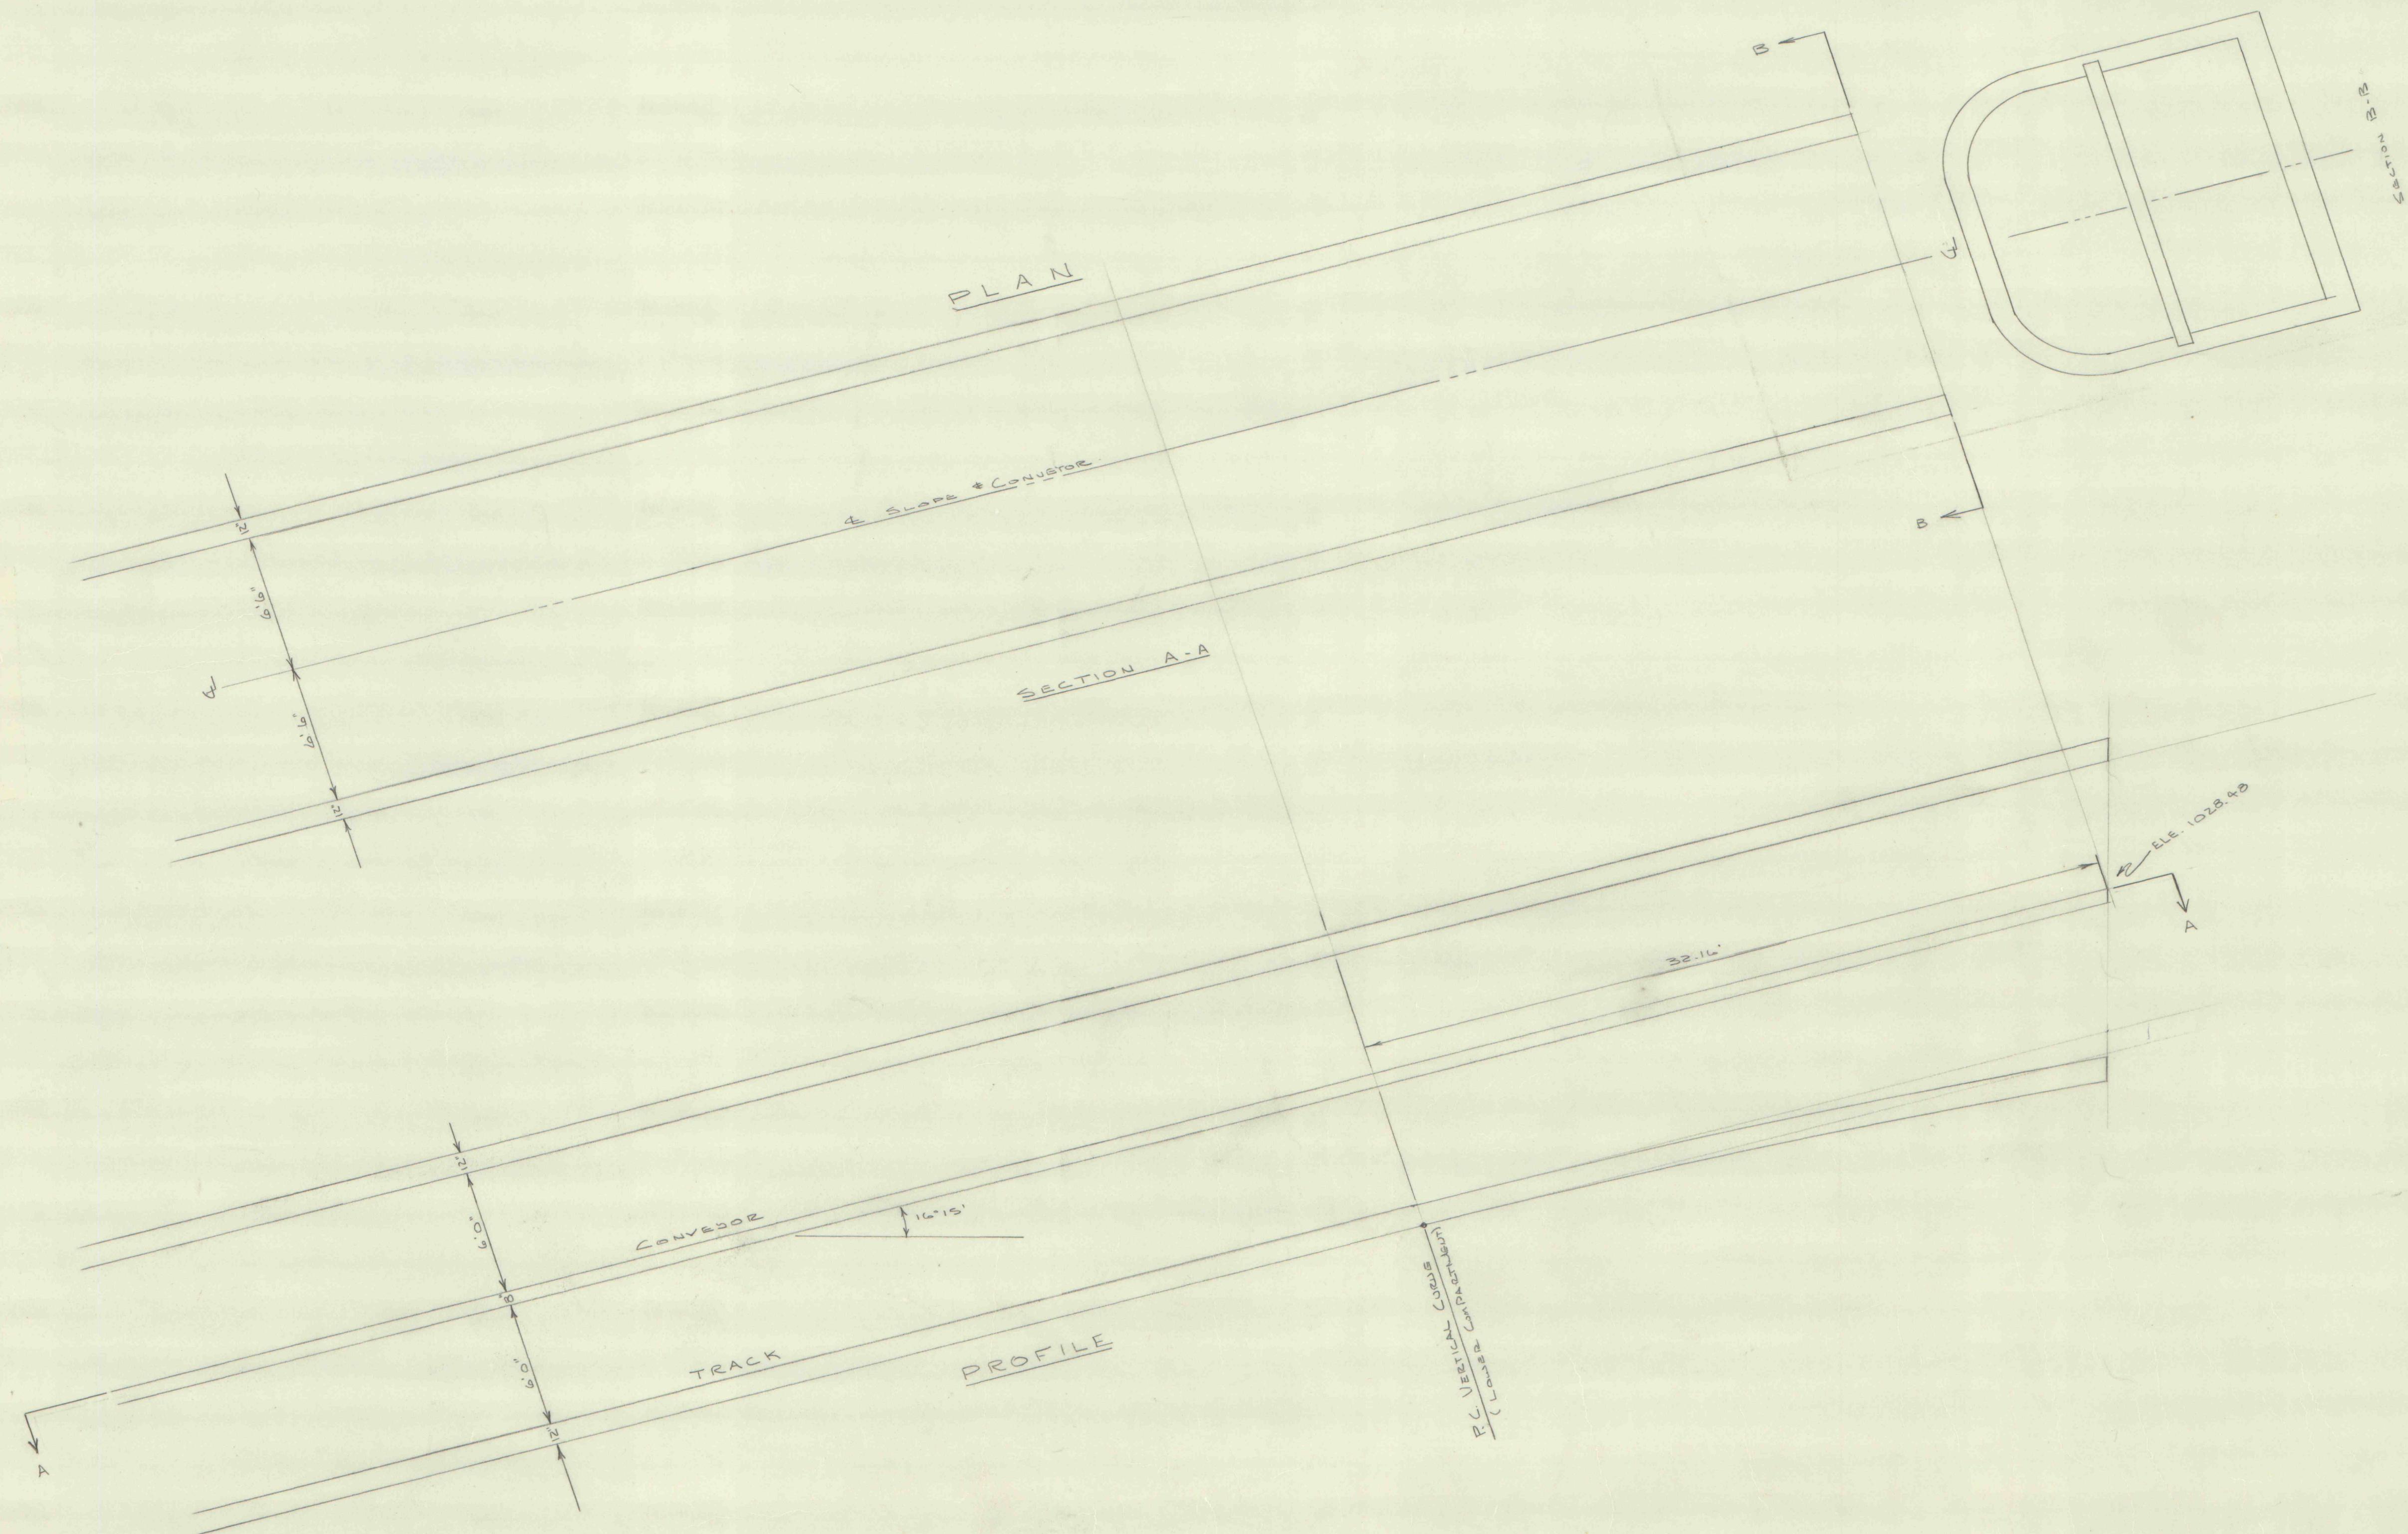

ROCHESTER & PITTSBURGH COAL CO.
ENGINEERING DEPT., INDIANA, PA.

- SKETCH -
URLING #1832 - SLOPE DETAILS

MADE BY	WJS	SCALE	1" = 4'
TRACED BY		DATE	10-23-75
CHECKED BY		NO.	

IMAPS # 09176

10853-96