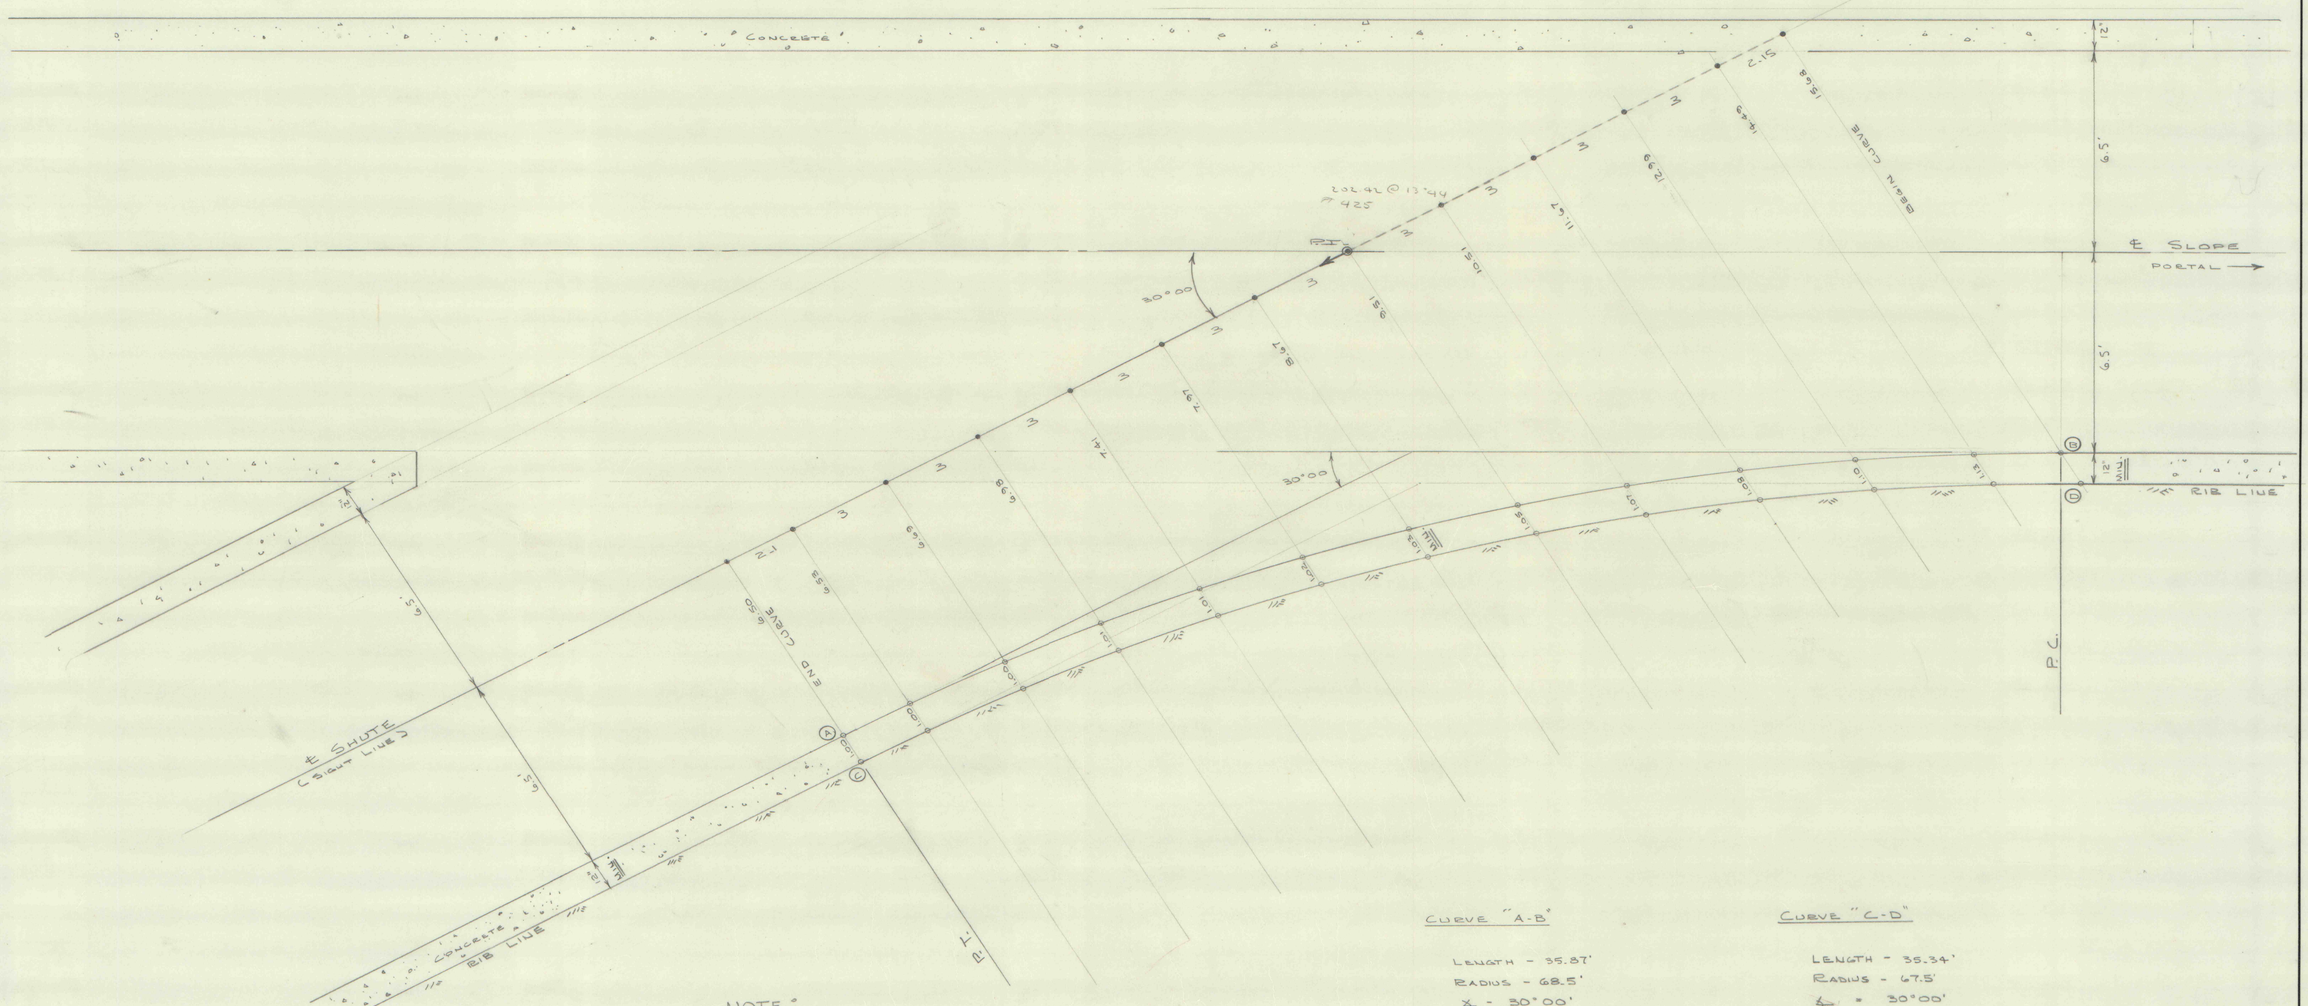

CURVE "A-B"

LENGTH - 35.87'
RADIUS - 68.5'
∠ - 30°00'

CURVE "C-D"

LENGTH - 35.34'
RADIUS - 67.5'
∠ = 30°00'

NOTE:

ALL DISTANCES @ SLOPE PLANE.

3.00 SLOPE = 2.91 HORIZONTAL
2.13 SLOPE = 2.09 HORIZONTAL
2.10 SLOPE = 2.04 HORIZONTAL
1.00 SLOPE = 0.97 HORIZONTAL

ROCHESTER & PITTSBURGH COAL CO.
ENGINEERING DEPT., INDIANA, PA.

CURVE DATA
WELING - "E" SEAM TURN

MADE BY J.J. Sz.	SCALE 1" = 2'
TRACED BY	DATE 7-29-78
CHECKED BY	NO. UE 7-20-06

PR 8700-168

10 7188 ALBANENE A. & R. SMITH CO., PGH., PA.

IMAPS # 09186 10853-R