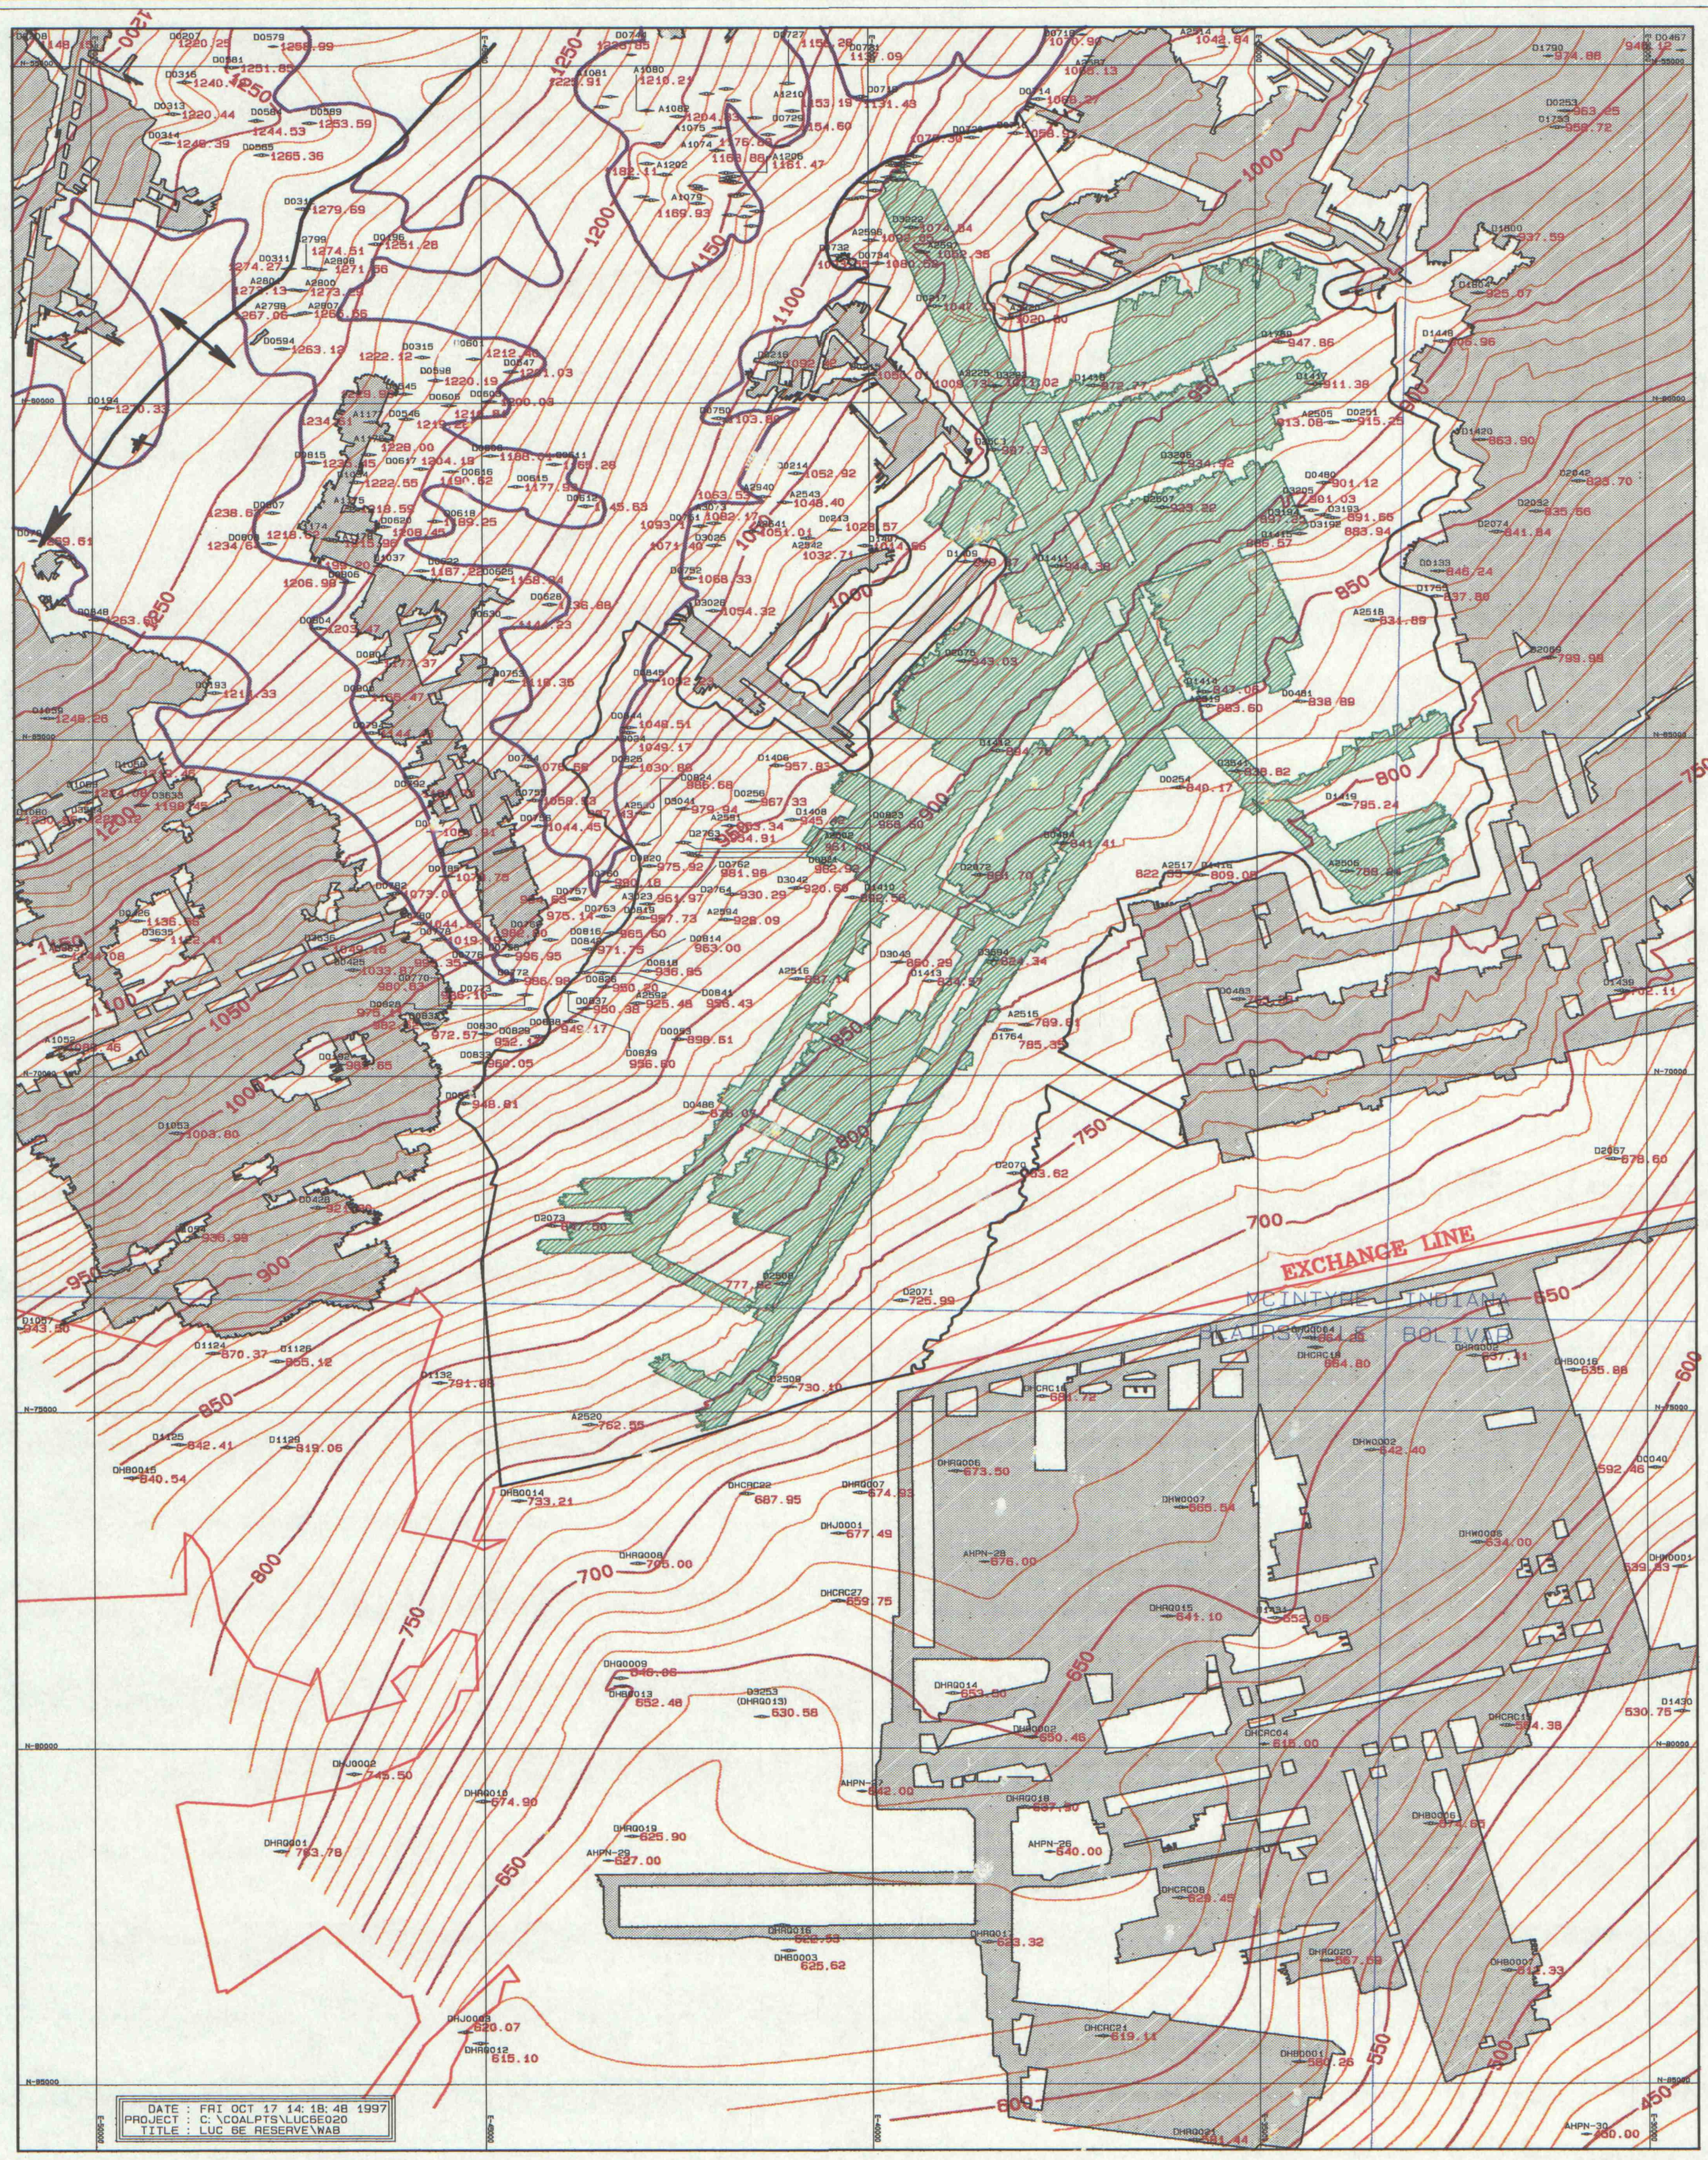


# HELVETIA COAL CO.

## LUCERNE NO.6E UPPER FREEPORT SEAM

## STRUCTURAL CONTOUR MAP

CONTOUR INTERVAL = 10 FT

—400— BASE OF SEAM ELEVATION
UPPER FREEPORT COAL
FEET ABOVE MEAN SEA LEVEL

MINE LEVELS USED IN CONTOURING

PERMIT BOUNDARY

UPPER FREEPORT CROPLINE

GRAPHIC SCALE 1"=2000'

0 2000 4000 6000

-N-

IMAPS # 09417