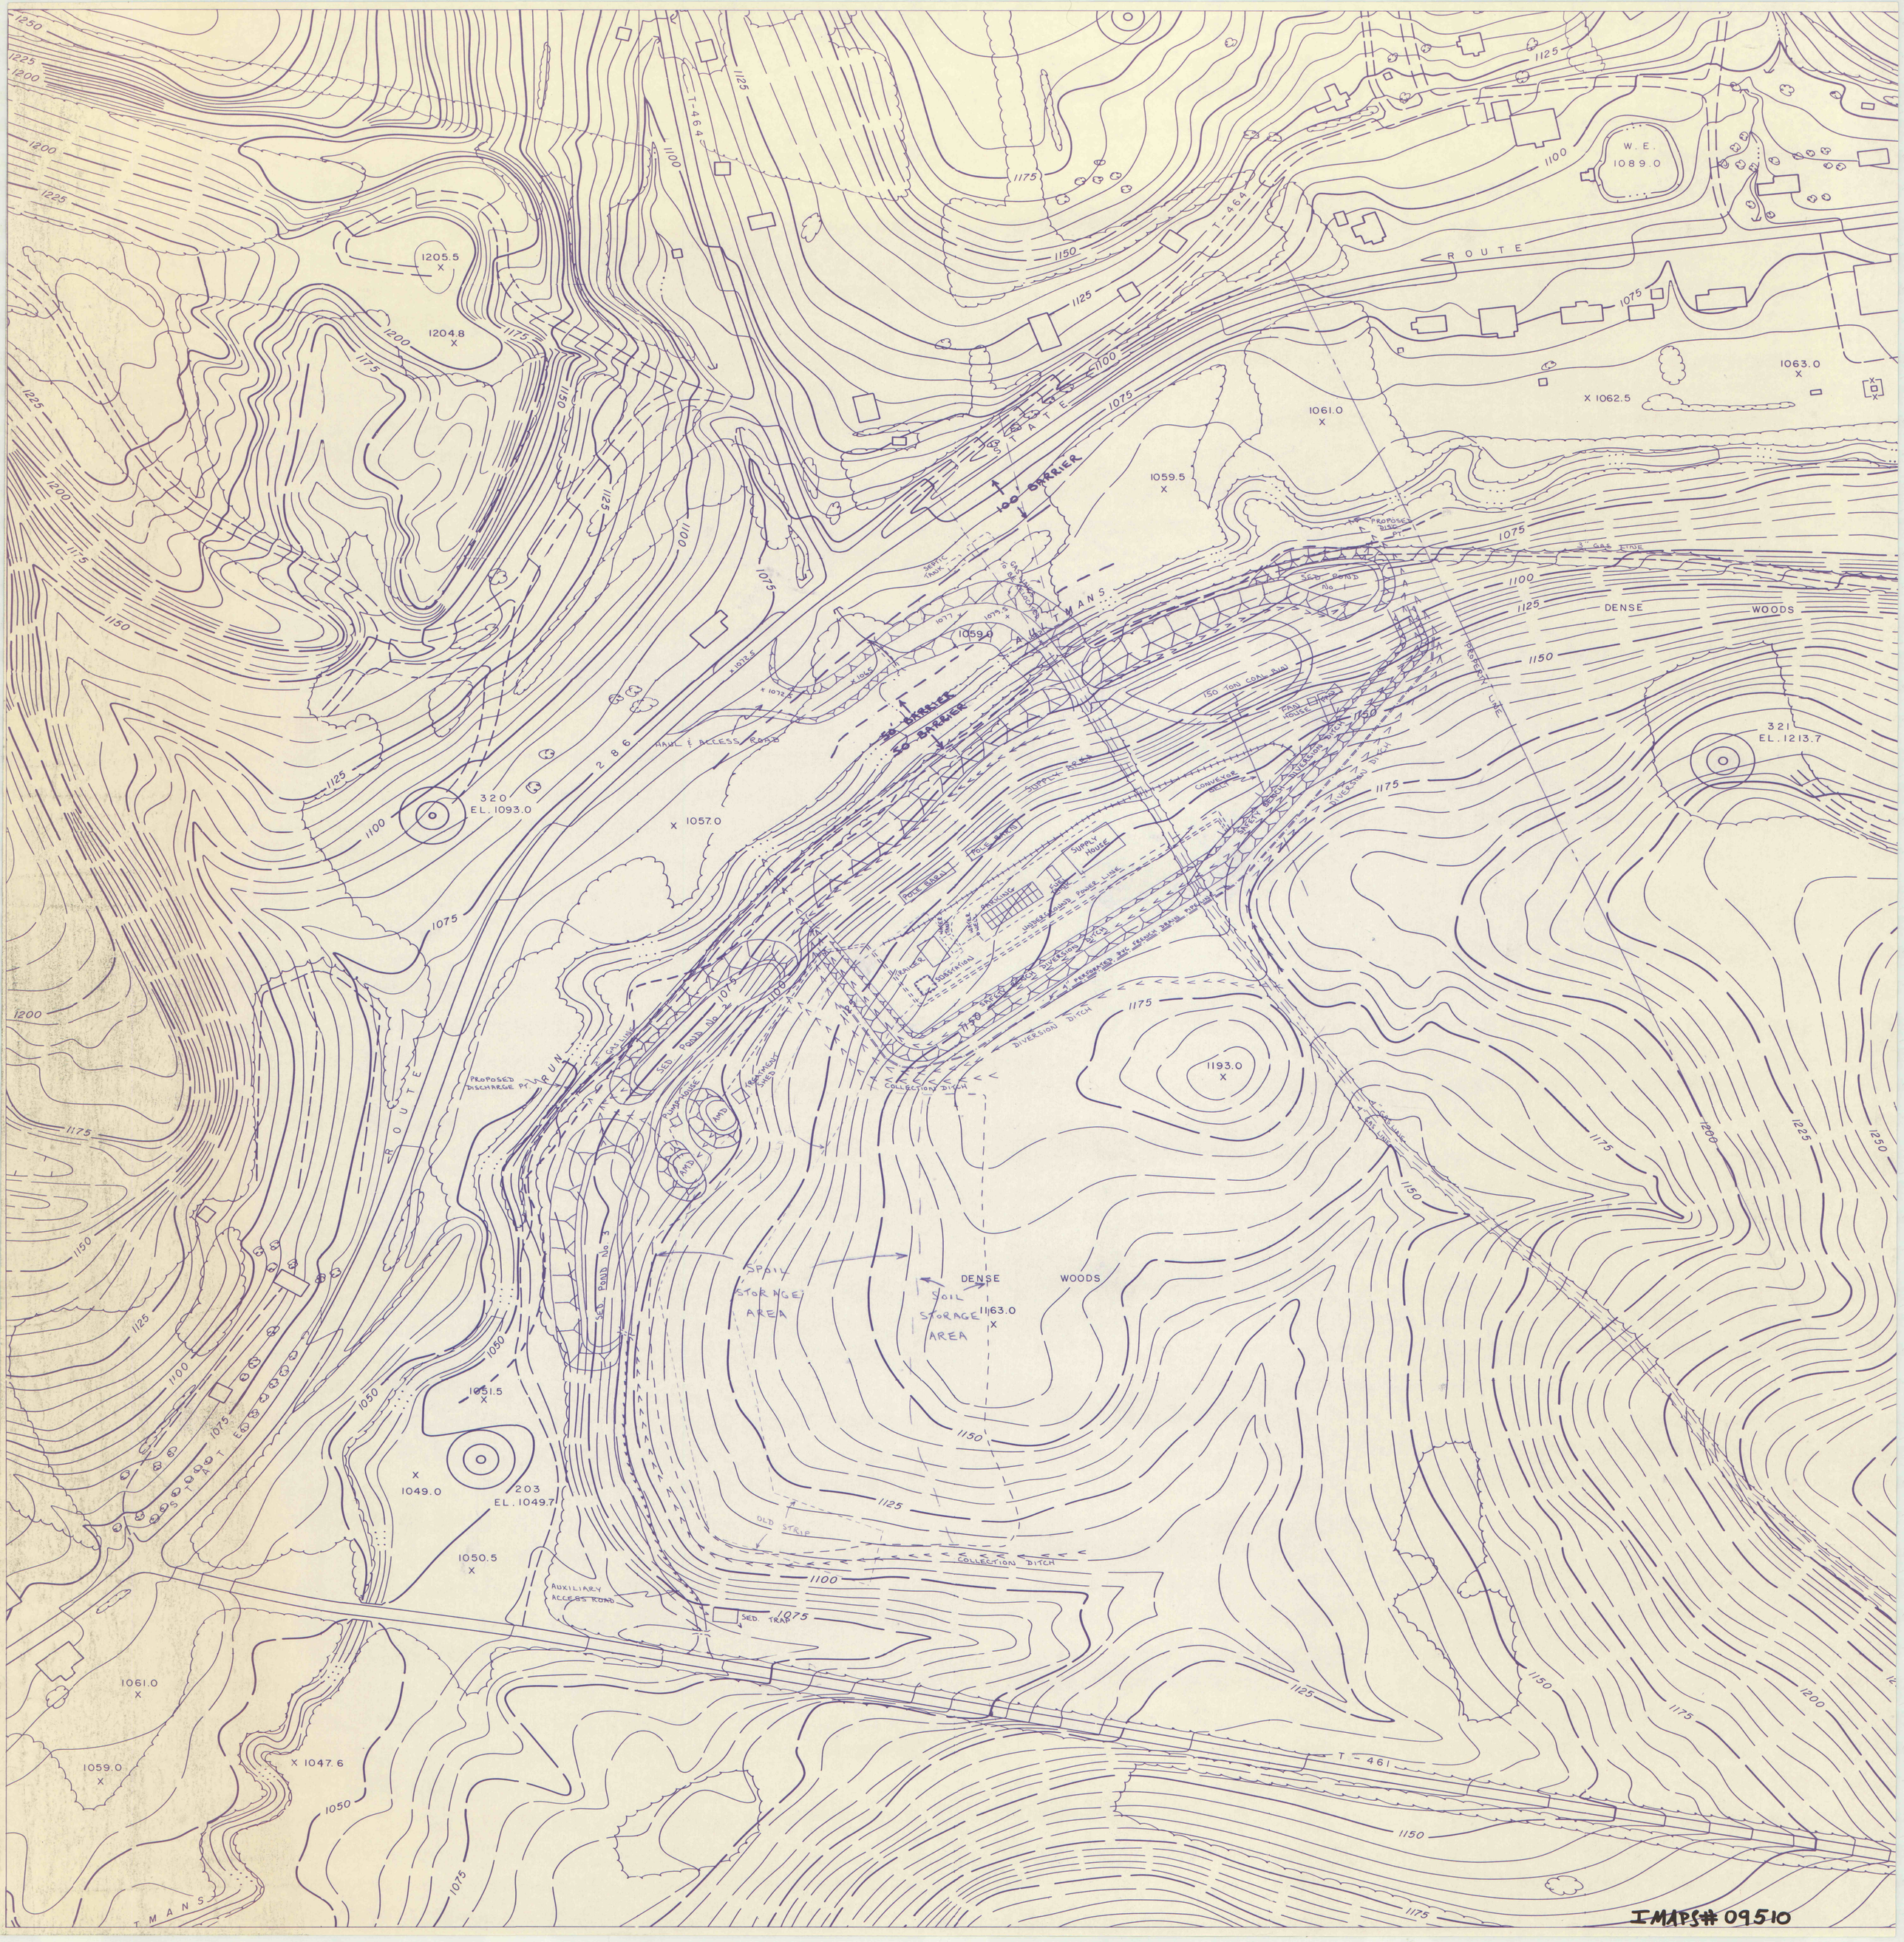
ROUTE
T-464
W.E.
1089.0
1205.5
1204.8
1061.0
1063.0
1062.5
1059.5
1059.0
100' BARRIER
50' BARRIER
50' BARRIER
PROPOSED DISC. PT.
3" GAS LINE
SEDIMENT POND No.
DENSE
WOODS
PROPERTY LINE
150 TON COAL BIN
FAN HOUSE
CONVEYOR BELT
SUPPLY HOUSE
POWER SUPPLY
SUBSTATION
DIVERSION DITCH
COLLECTION DITCH
HAUL & ACCESS ROAD
286
320
EL. 1093.0
1057.0
321
EL. 1213.7
1193.0
PROPOSED DISCHARGE PT.
RUN
SED. POND No. 2
SED. POND No. 3
PUMP HOUSE
AMD
TREATMENT SHED
SPOIL STORAGE AREA
SOIL STORAGE AREA
1163.0
OLD STRIP
1051.5
1049.0
203
EL. 1049.7
1050.5
AUXILIARY ACCESS ROAD
SED. TRAP
1061.0
1059.0
1047.6
T-461
STATE
TMANS

IMAPS# 09510