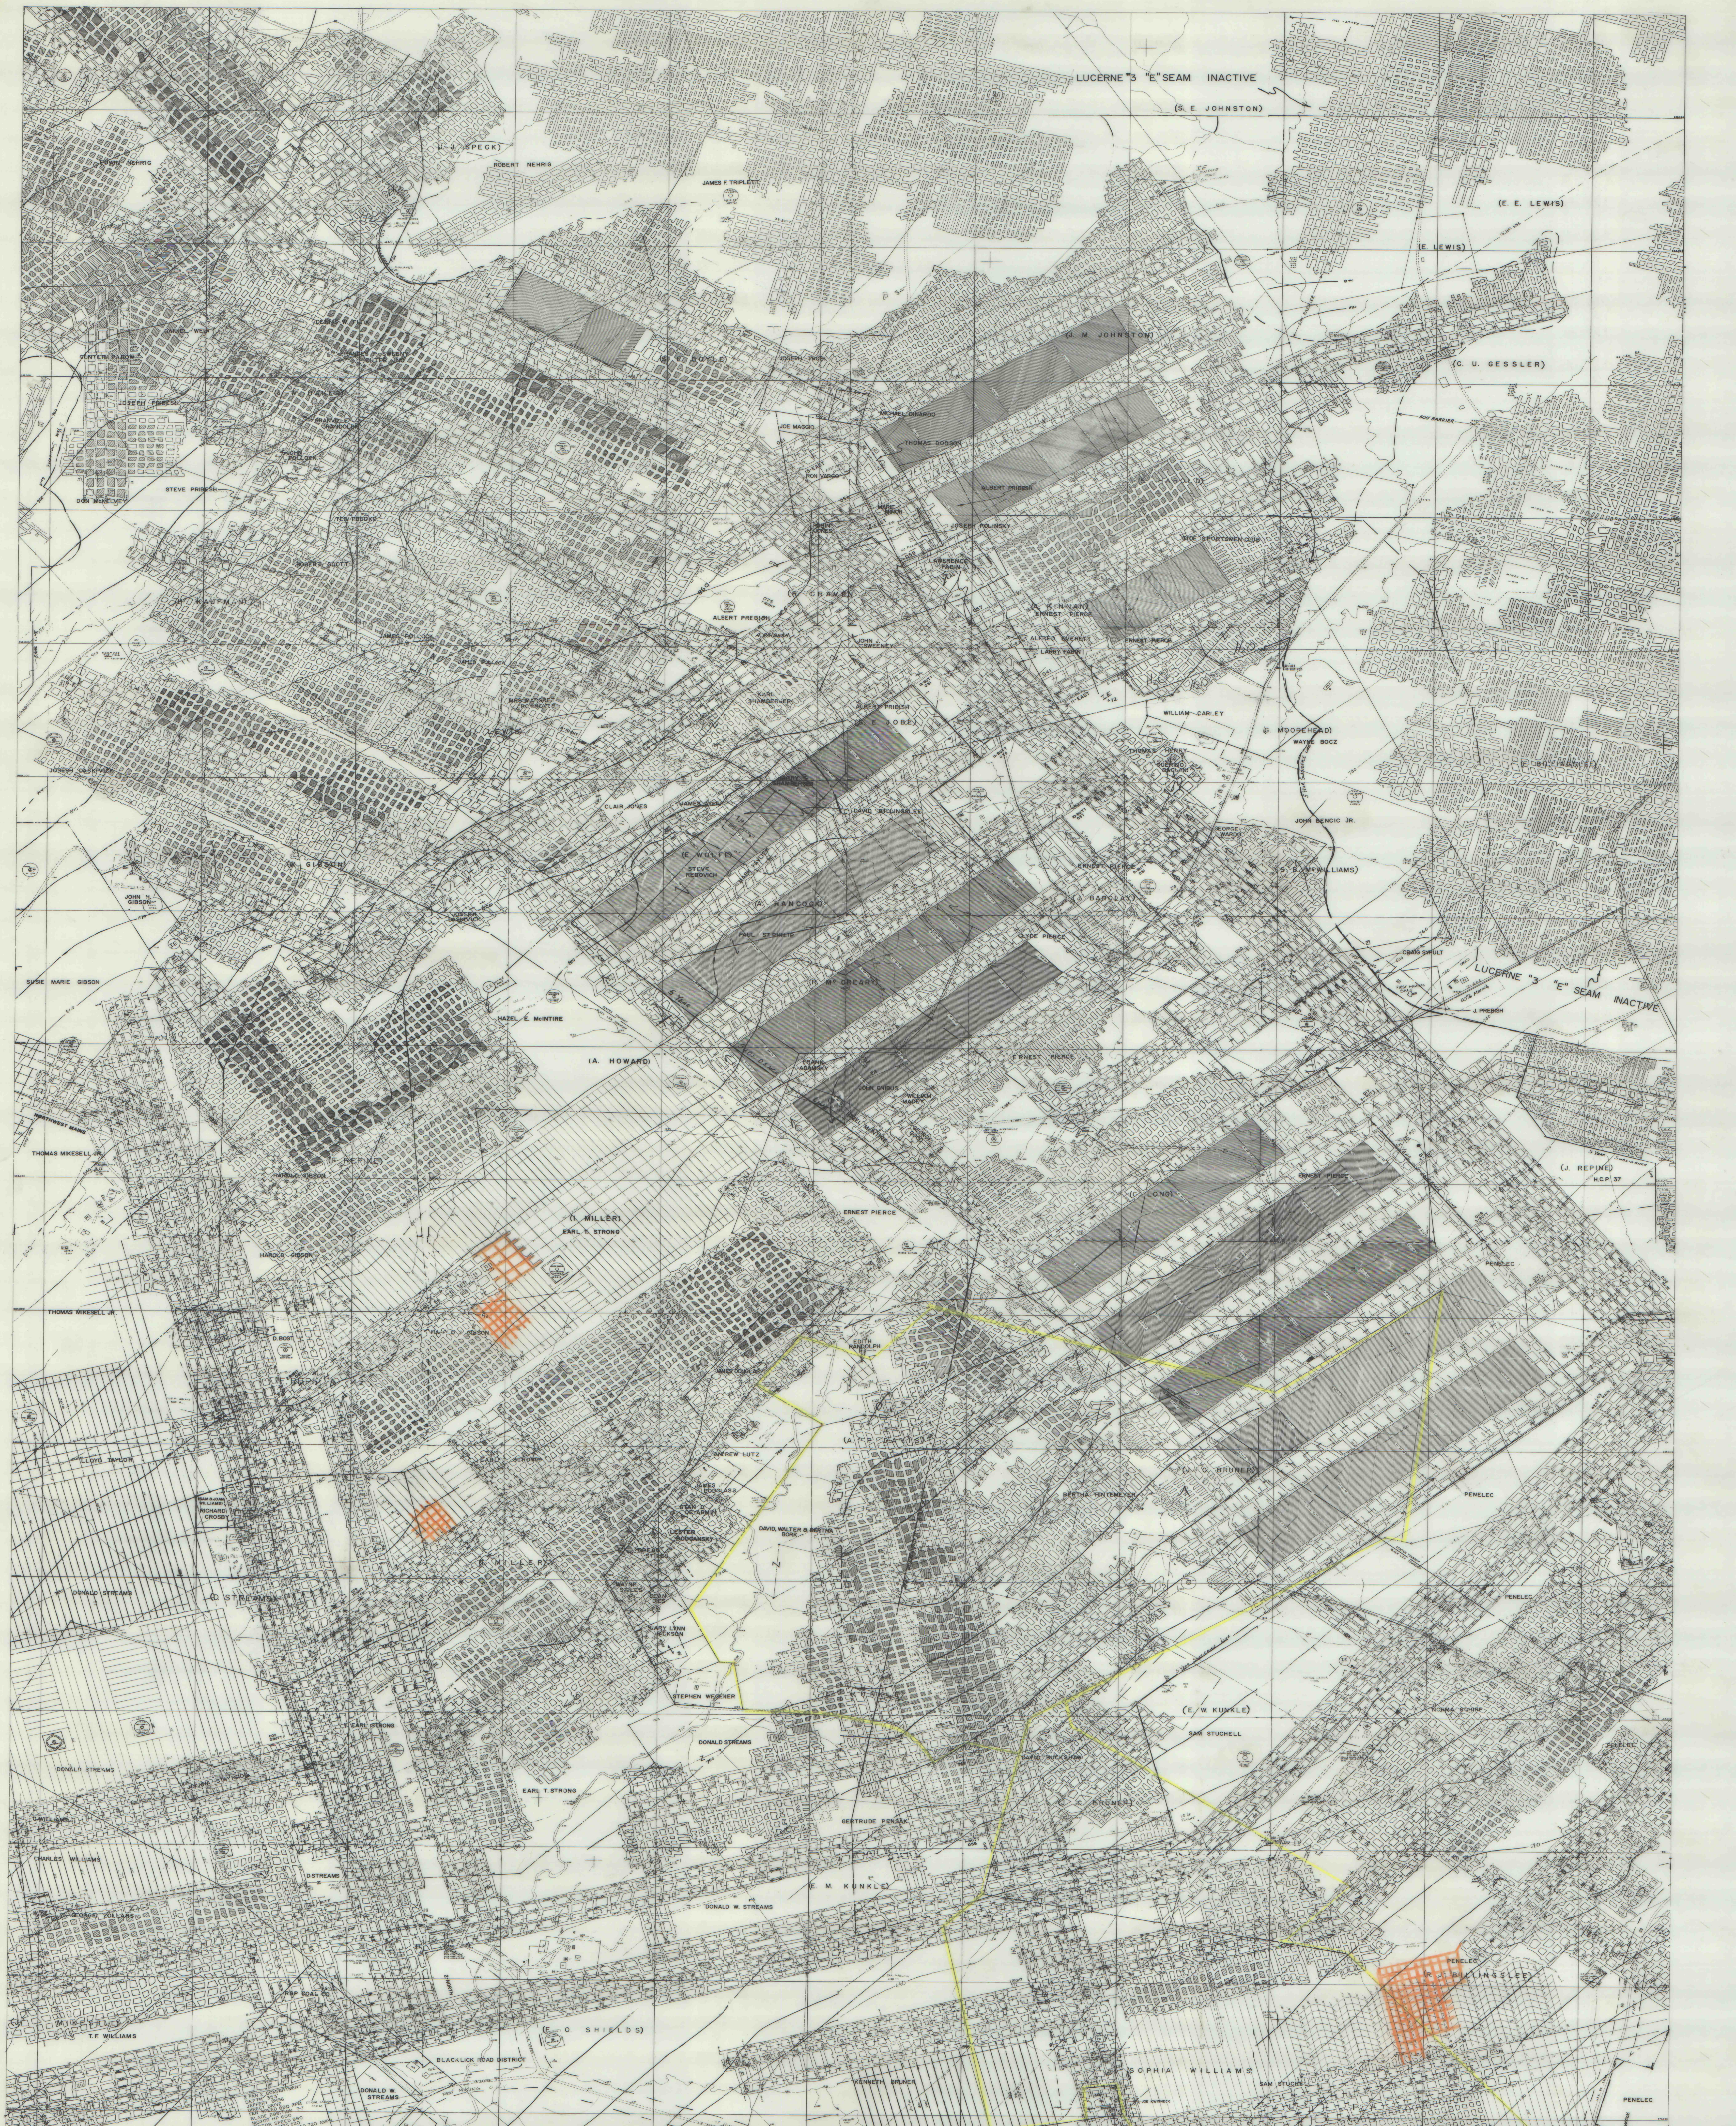
LUCERNE #3 "E" SEAM INACTIVE
(S. E. JOHNSTON)
(J. J. SPECK)
ROBERT NEHRIG
JAMES F. TRIPLETT
EDWIN NEHRIG
(E. E. LEWIS)
(E. LEWIS)
DENNIS W. FLIK
DANIEL WEIR
FRANCES F. SWEENY CUTER, INC.
GUNTER PAROW
(S. E. BOYLE)
JOSEPH PROSI
(J. M. JOHNSTON)
(C. U. GESSLER)
500' BARRIER
MINED OUT
JOSEPH PRIBESH
(J. W. BAKER)
GRANVILLE RANDOLPH
JOHN POLLOCK
JOE MAGGIO
MICHAEL DINARDO
THOMAS DODSON
STEVE PRIBESH
DON McKELVEY
RON VARGO
ALBERT PRIBESH
(S. HAROLD)
TED PREDKO
ROBIN JONES
MARIE MINOR
JOSEPH POLINSKY
TIDE SPORTSMEN CLUB
LAWERENCE FABIN
ROBERT SCOTT
(R. CRAVEN)
ALBERT PREBISH
(H. KAUFMAN)
JAMES POLLOCK
JOHN J. SWEENEY
(A. KINNAN)
ERNEST PIERCE
ALFRED EVERETT
LARRY FABIN
JAMES POLLACK
KARL SHAMBERGER
MRS. MARGRET CROWNOVER
ALBERT PRIBISH
WILLIAM CARLEY
(S. E. JOBE)
(G. MOOREHEAD)
WAYNE BOCZ
THOMAS HENRY
GUERINO BACLINI
(E. BILLINGSLEE)
(L. LEWIS)
JOSEPH DASKIVICH
HARRY SHAMBERGER
CLAIR JONES
JAMES SYTEK
DAVID BILLINGSLEE
JOHN BENCIC JR.
GEORGE WARDO
(S. B. McWILLIAMS)
(E. WOLFE)
STEVE REBOVICH
(W. GIBSON)
JOHN H. GIBSON
(A. HANCOCK)
(J. BARCLAY)
PAUL ST PHILIP
CLYDE PIERCE
CRAIG SYPULT
LUCERNE "3 "E" SEAM INACTIVE
J. PREBISH
SUSIE MARIE GIBSON
HAZEL E. McINTIRE
(R. McCREARY)
(A. HOWARD)
FRANK ADAMSKY
JOHN GNIBUS
WILLIAM MADEY
NORTHWEST MAINS
THOMAS MIKESELL JR.
(F. REPINE)
HAROLD GIBSON
(J. REPINE)
H.C.P. 37
(I. MILLER)
EARL T. STRONG
ERNEST PIERCE
(C. LONG)
PENELEC
HAROLD GIBSON
THOMAS MIKESELL JR.
D. BOST
EDITH RANDOLPH
JAMES DOUGLAS
ANDREW LUTZ
LLOYD TAYLOR
(SAM & JOAN WILLIAMS)
RICHARD CROSBY
JAMES DOUGLASS
STAN D. DEYARMIN
DAVID, WALTER & BERTHA BORK
LESTER BOGDANSKY
GREGG STILES
(A. P. DAVIS)
(J. C. BRUNER)
BERTHA HINTEMEYER
(R. MILLER)
DONALD STREAMS
(D. STREAMS)
WAYNE STILES
DEAN DIES
GARY LYNN JACKSON
STEPHEN WEGENER
EARL STRONG
DONALD STREAMS
(E. W. KUNKLE)
SAM STUCHELL
NORMA SCHIRF
DONALD STREAMS
JOANNA STAYROOK
EARL T. STRONG
DAVID BUCKSHAW
GERTRUDE PENSAK
C. WILLIAMS
CHARLES WILLIAMS
D. STREAMS
(J. C. BRUNER)
(E. M. KUNKLE)
DONALD W. STREAMS
GEORGE COLLARS
2 NORTH
R&P COAL CO.
(R. J. BILLINGSLEE)
(J. MIKESELL)
T.F. WILLIAMS
(F. O. SHIELDS)
BLACKLICK ROAD DISTRICT
SOPHIA WILLIAMS
KENNETH BRUNER
SAM STUCHELL
DONALD W. STREAMS
JOE KWISNECK
2 FAN 2 COMPARTMENT
DEPTH 353'
JEFFERY 8H96
DIRECT DRIVE
FAN SPEED 890 RPM
BLADE POSITION 7-7
MOTOR HP 600
MOTOR SPEED 890
MOTOR AMPS 520
MOTOR FULL LOAD 720 AMPS
MOTOR VOLTAGE 460
CYCLE 60
FIRST MINING ONLY
5 YEAR SUBSIDENCE LINE
JUDY McCURDY
MARGARET BRUNER
JAMES BABCO
BETTY HOLMES
LLOYD RIPPLE
(J. M. LONG)
ALVIN AKINS
(M. KEIBLER)
JOHN McCREA
KENNETH BRUNER
250 BARRIER
5 YEAR SUBSIDENCE LINE
HOMERCITY #1 "E" SEAM ACTIVE
APP. EXCHANGE LINE
(J. GEORGE)
250' BARRIER
HARRY ALLISON
DALE NEWMAN
ROBERT McCREA
LIMIT OF MINING
(T. G. McCREA)
ELIZ BADGER
WANDA CAMPBELL
N
800
400
0
400
feet
scale
1"=400'

IMAPS# 09733 02-3

LUCERNE NO.6 MINE—HELVETIA COAL CO.
BLACKLICK & CENTER TWPS., INDIANA CO.
SCALE: 1"=400' **DATE:** 6/1/89

②