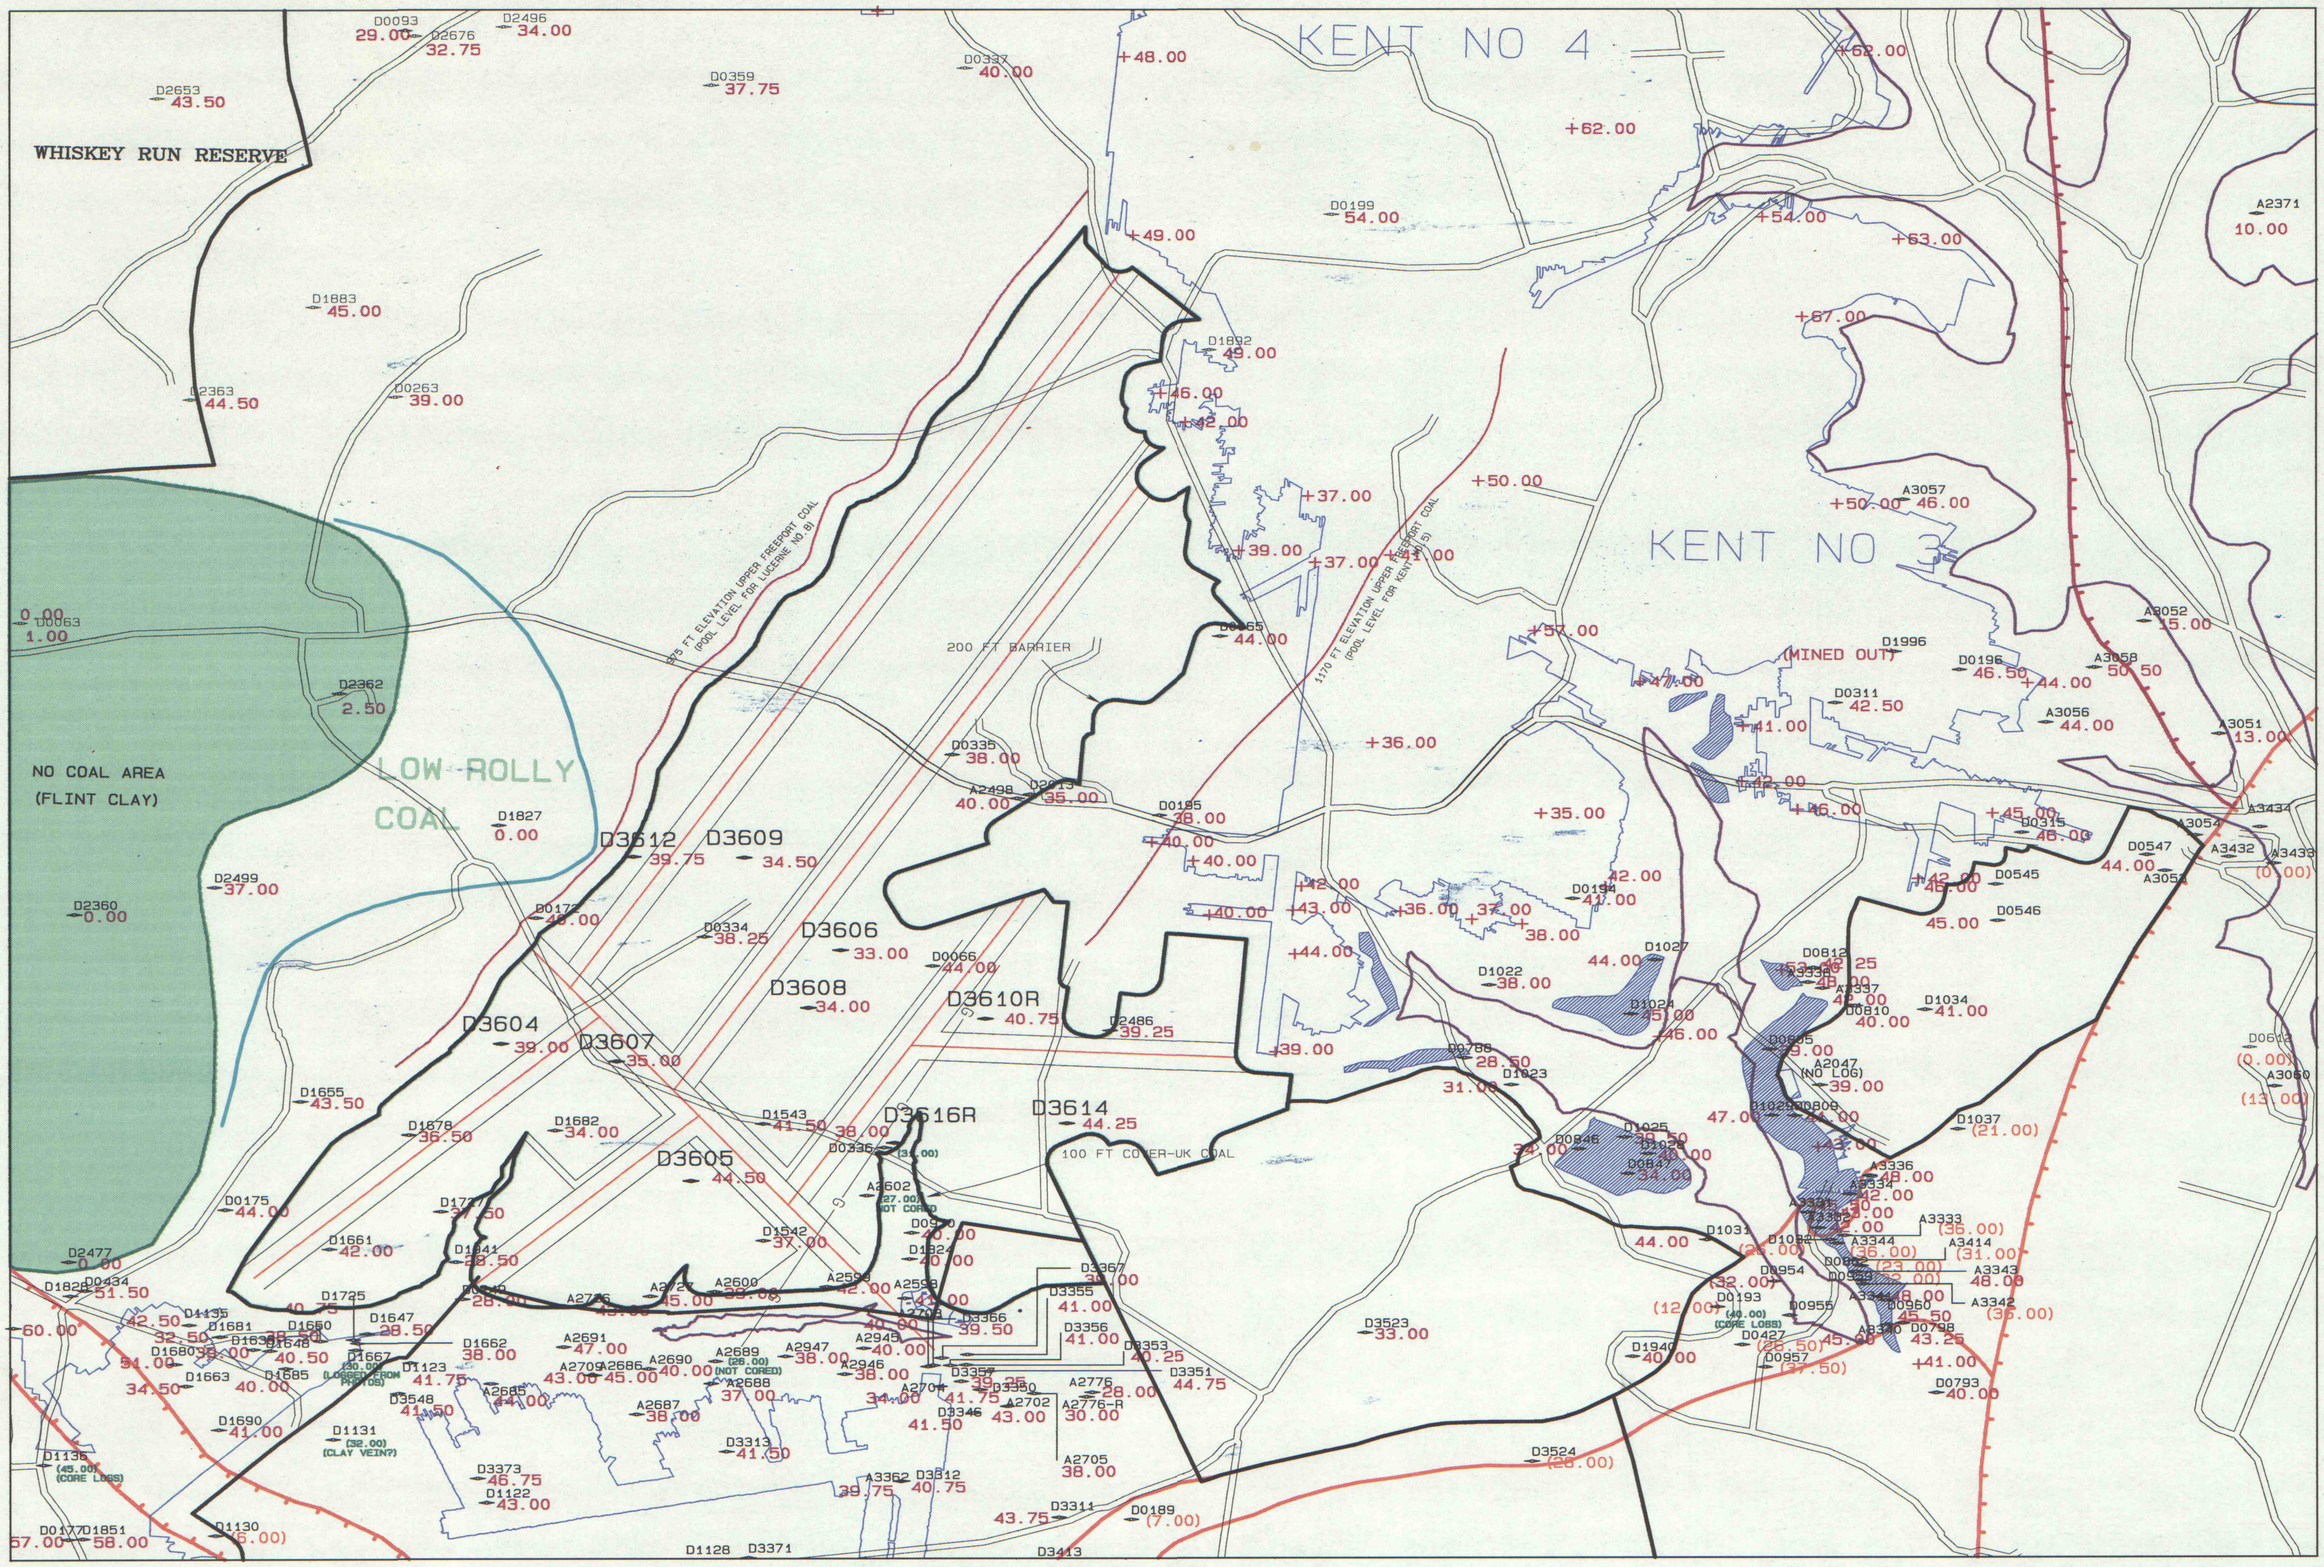

BLACKLEGS RESERVE

UPPER KITTANNING COAL SEAM

MINEABLE SEAM THICKNESS

CONTOUR INTERVAL = 2 IN.

RESERVE BOUNDARY

UPPER KITTANNING CROP

UPPER KITTANNING DEEPMINE

GRAPHIC SCALE 1"=1000'

0 1000 2000 3000

NOTE: NUMBERS IN PARENTHESES HAVE NOT BEEN USED IN CONTOURING.

(32.00) SEAM PARTIALLY OR COMPLETELY REMOVED BY POST-DEPOSITIONAL CHANNELING

(15.00) SPLIT SEAM: SEAM HEIGHT OF THICKER SPLIT NOTED ON MAP

(30.00) AS NOTED ON MAP

+55.00 IN-MINE THICKNESS MEASUREMENT

SPLIT LINE (12 IN PARTING ISOPACH)

MAJOR SANDSTONE CHANNEL-SEAM REMOVED

SANDSTONE ROOF OR PARTIAL SEAM REMOVAL

N

STRIP MINED AREA
UPPER KITTANNING COAL

DATE : THU SEP 19 14:32:03 1996
PROJECT : C:\COALPTS\BKLGS022
TITLE : BLACKLEGS RESERVE\WAB