

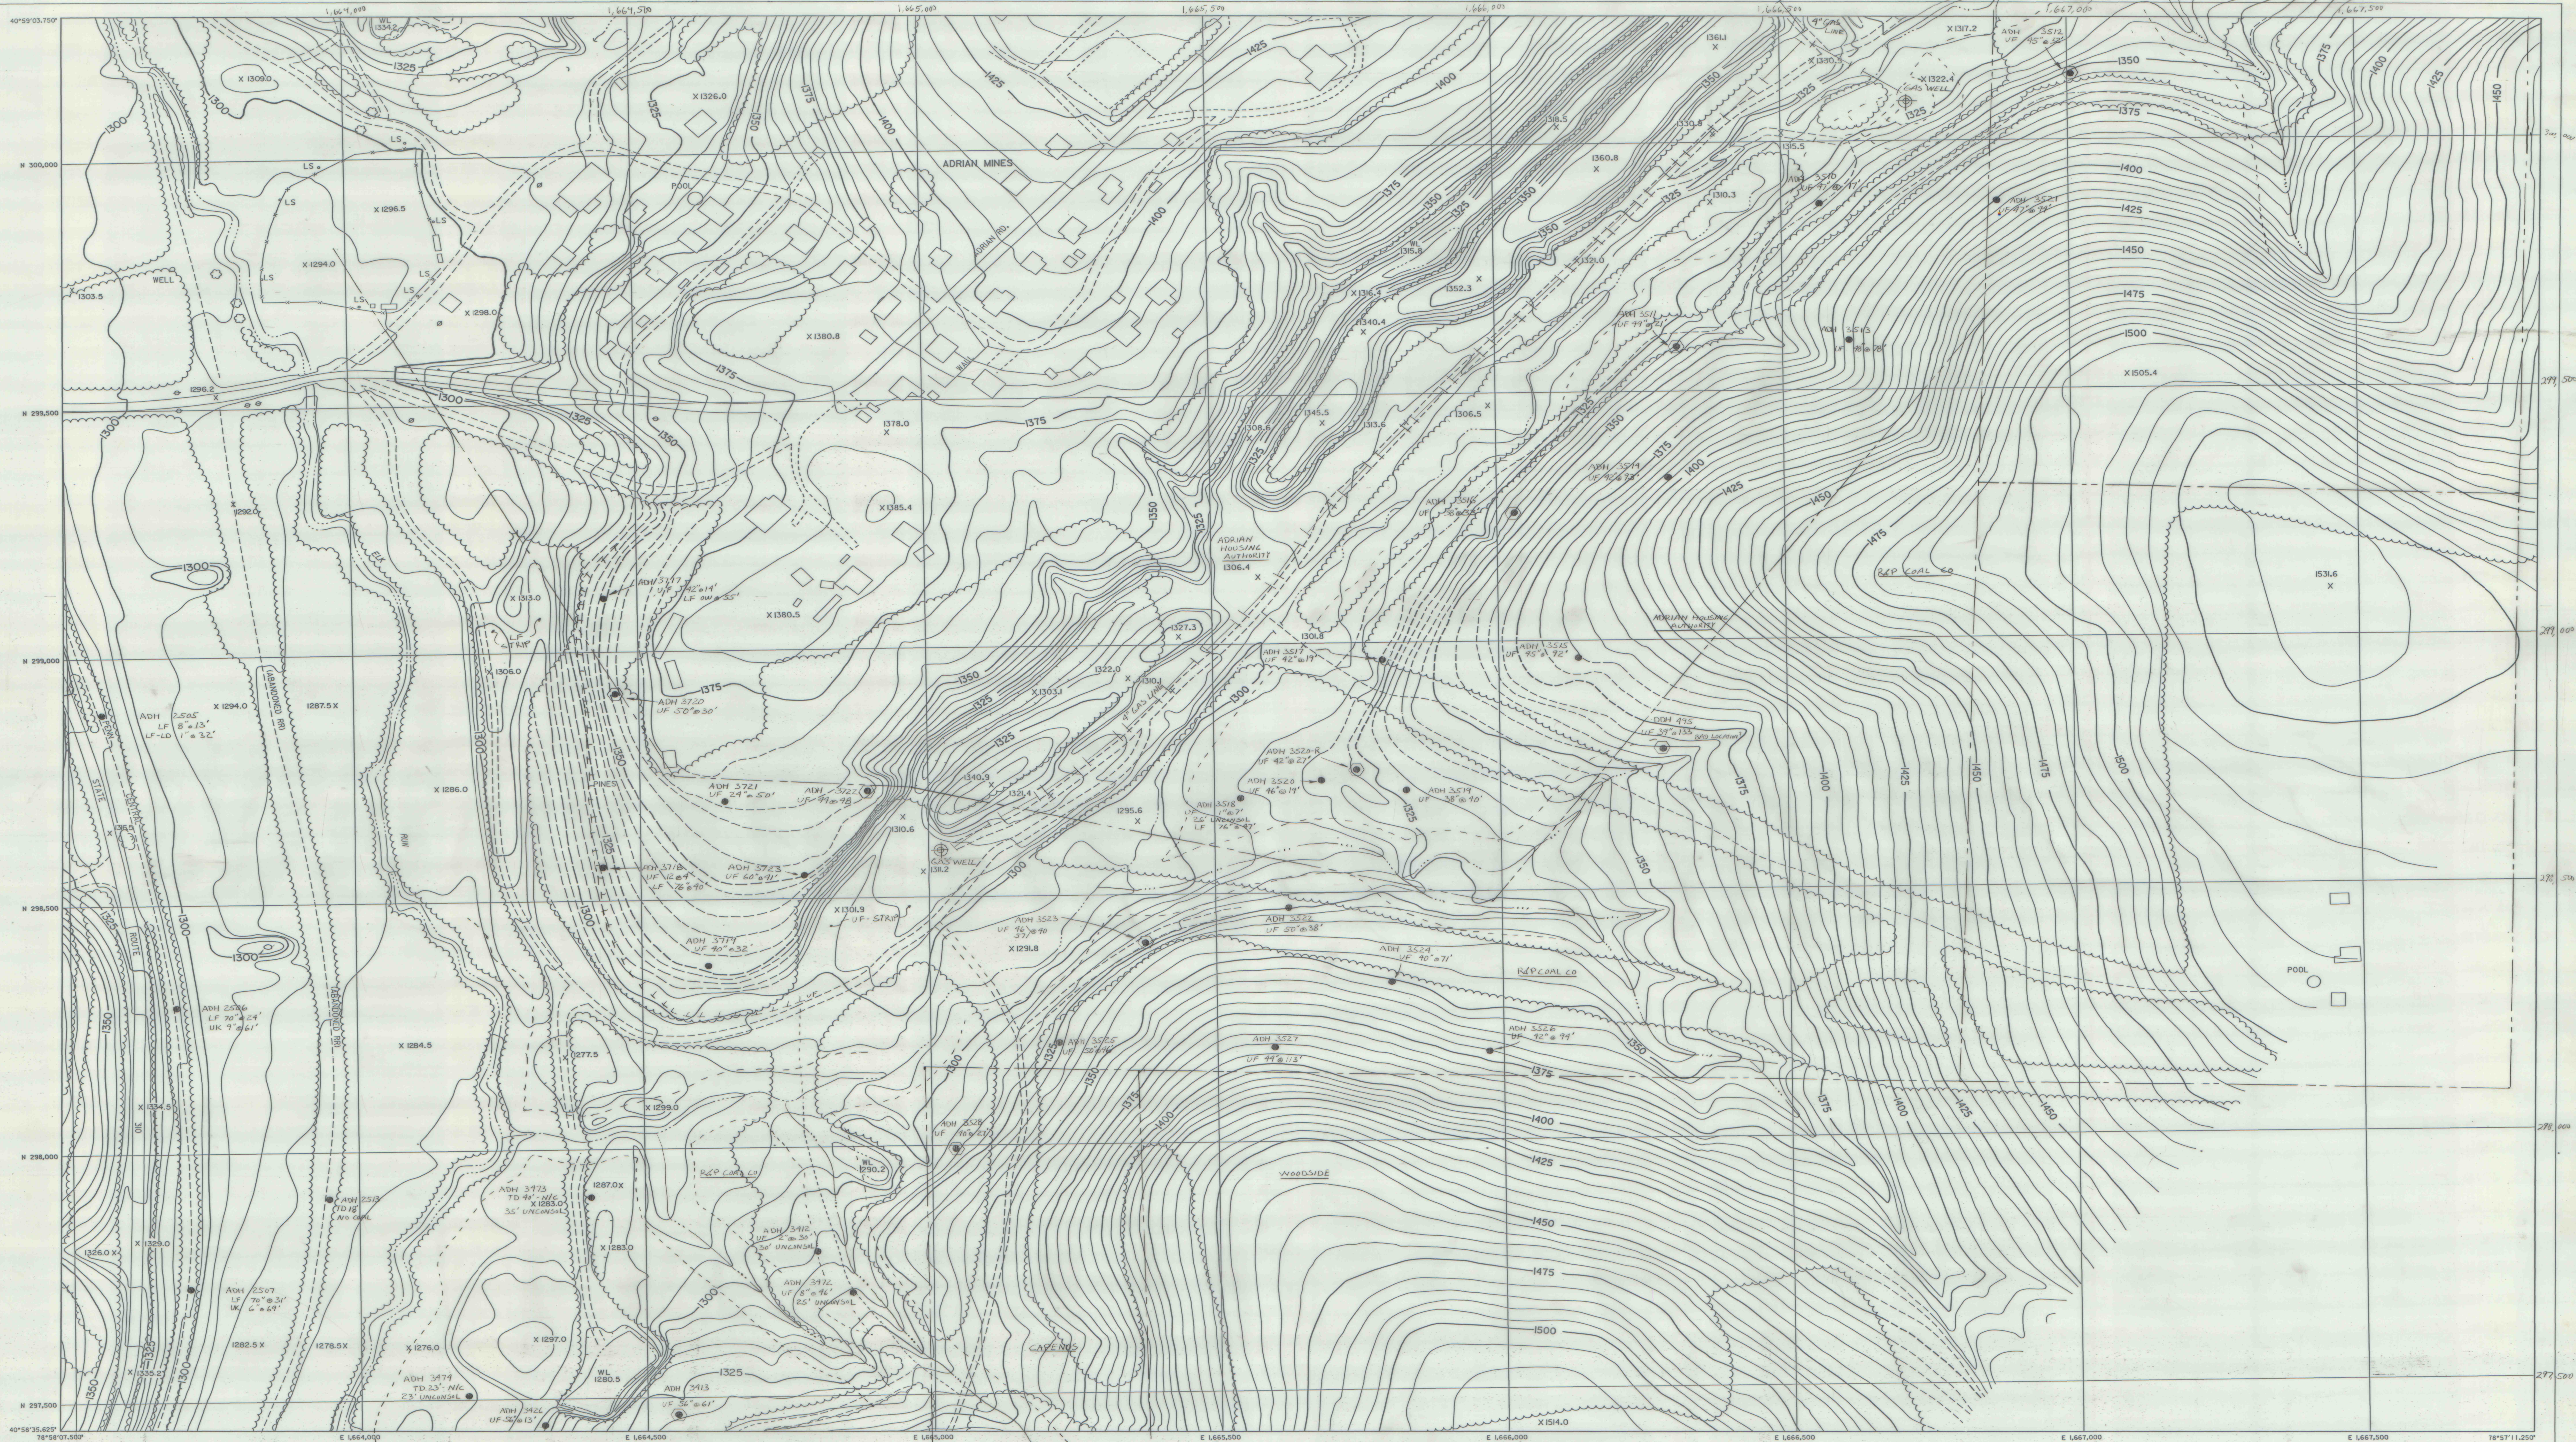
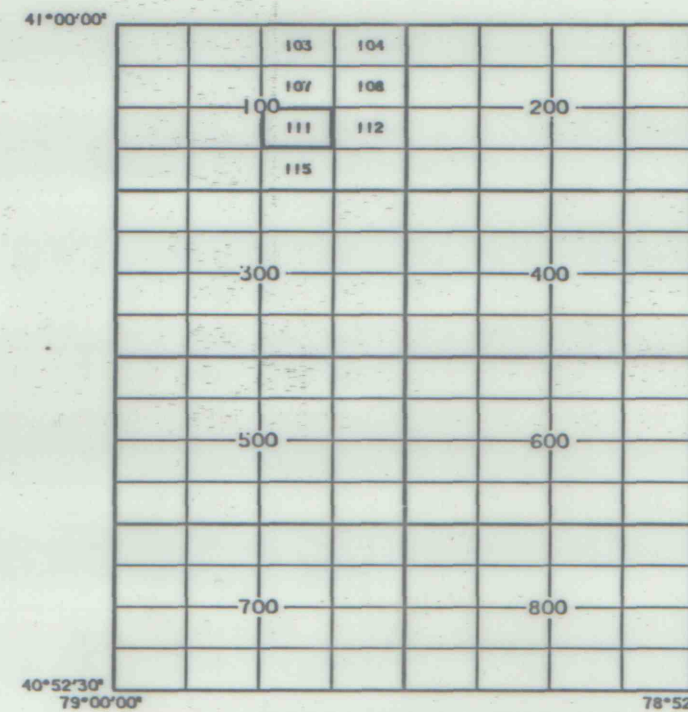


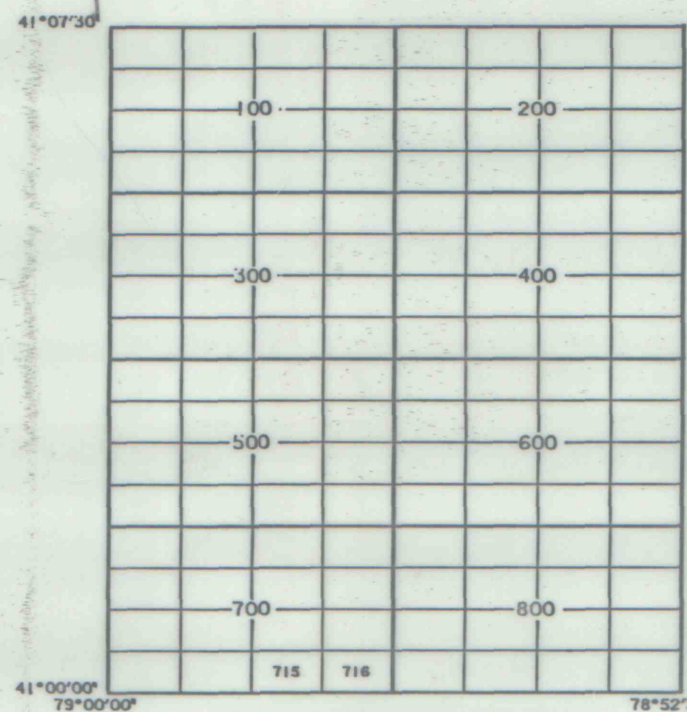

Aerial Photography, Ground Control,
Analytical Bridging and Mapping
prepared by: **benatec associates**
ENGINEERS-ARCHITECTS-PHOTOGRAMMETRISTS
COLUMBUS, OHIO

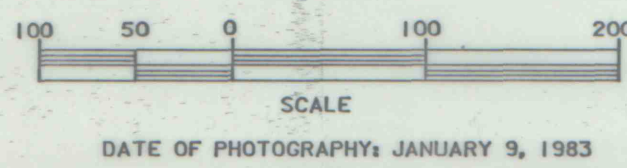

Rochester & Pittsburgh
COAL COMPANY
655 CHURCH STREET INDIANA, PA.

ADRIAN MINE COAL SITE
JEFFERSON COUNTY
PUNXSUTAWNEY QUADRANGLE
SHEET NO. 405230-785230/111

Copy ASP 100 #111

IMAPS#10156