# MAP

SHOWING THE PROPERTY OF THE

## O'CONNOR HEIRS

SITUATE IN CONEMAUGH TWP, SOMERSET CO., PENNA.

Johnstown, Pa. Aug. 1-1904. Surveyed by J. E. Elrick

Scale - 1" = 500'. Mapped by H. G. P. - Feb. 2-1926.

NOTE:-

Surveyed for the Heirs of John O'Connor, the above described lands. - Situate on the waters of Ben's Creek and Dalton Run, in Conemaugh Township, Somerset County and State of Penna. Containing 369.76 Acres (including 10 Acres sold to David Rose by deed dated May 13th 1865)

Being part of the Warrant to Jacob Oldshaw, dated April 21st. 1793, Warrant to John O'Connor, dated June 1st 1846, and part of the Warrant to Stephen Clark, dated Feb. 10th 1794.

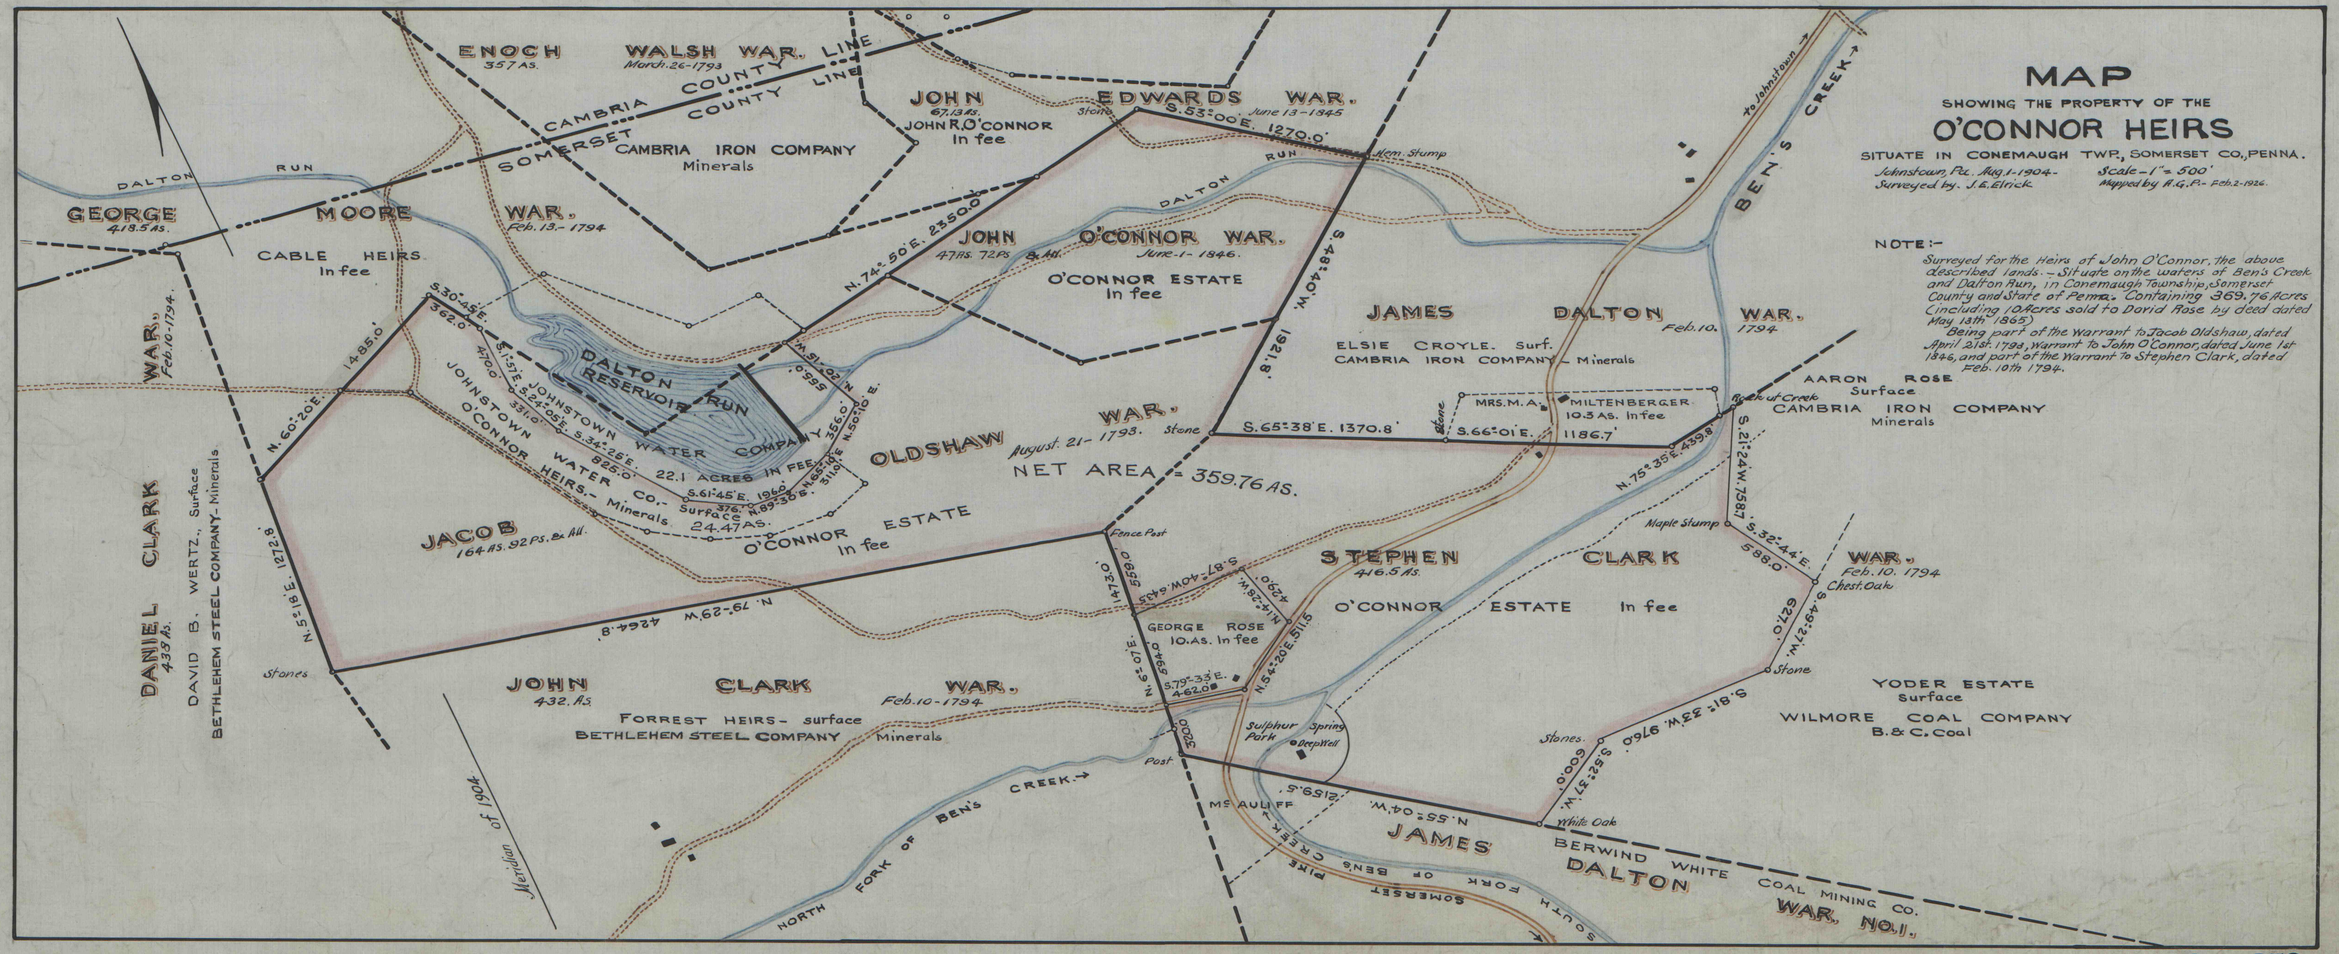


52-A-239

D-9