

JOHN FINDLEY WAR.
Aug. 31, 1774

ABRAHAM CORNOG WAR.
Nov. 15, 1787

BETHLEHEM STEEL CO.
TO
DAVID DIBERT MINES INC.

PARCEL No 1 3.5 As.
" No 2 41.0
TOTAL 44.5 As.

DEED No. 11112

DAVID DIBERT MINES INC.
TO
BETHLEHEM STEEL CO.

PARCEL No 3 11.9 As.
" No 4 34.7
TOTAL 46.6 As.


DEED No. 11118

NOTE - IN PARCEL No 4

TOTAL CEMETERY 3.59 As.
C' COAL 1.43
NO COAL 2.1 As.

ABRAHAM & DAVID CORNOG WAR.
Aug. 31, 1774

THOMAS AFFLICK WAR.
Mar. 12, 1785

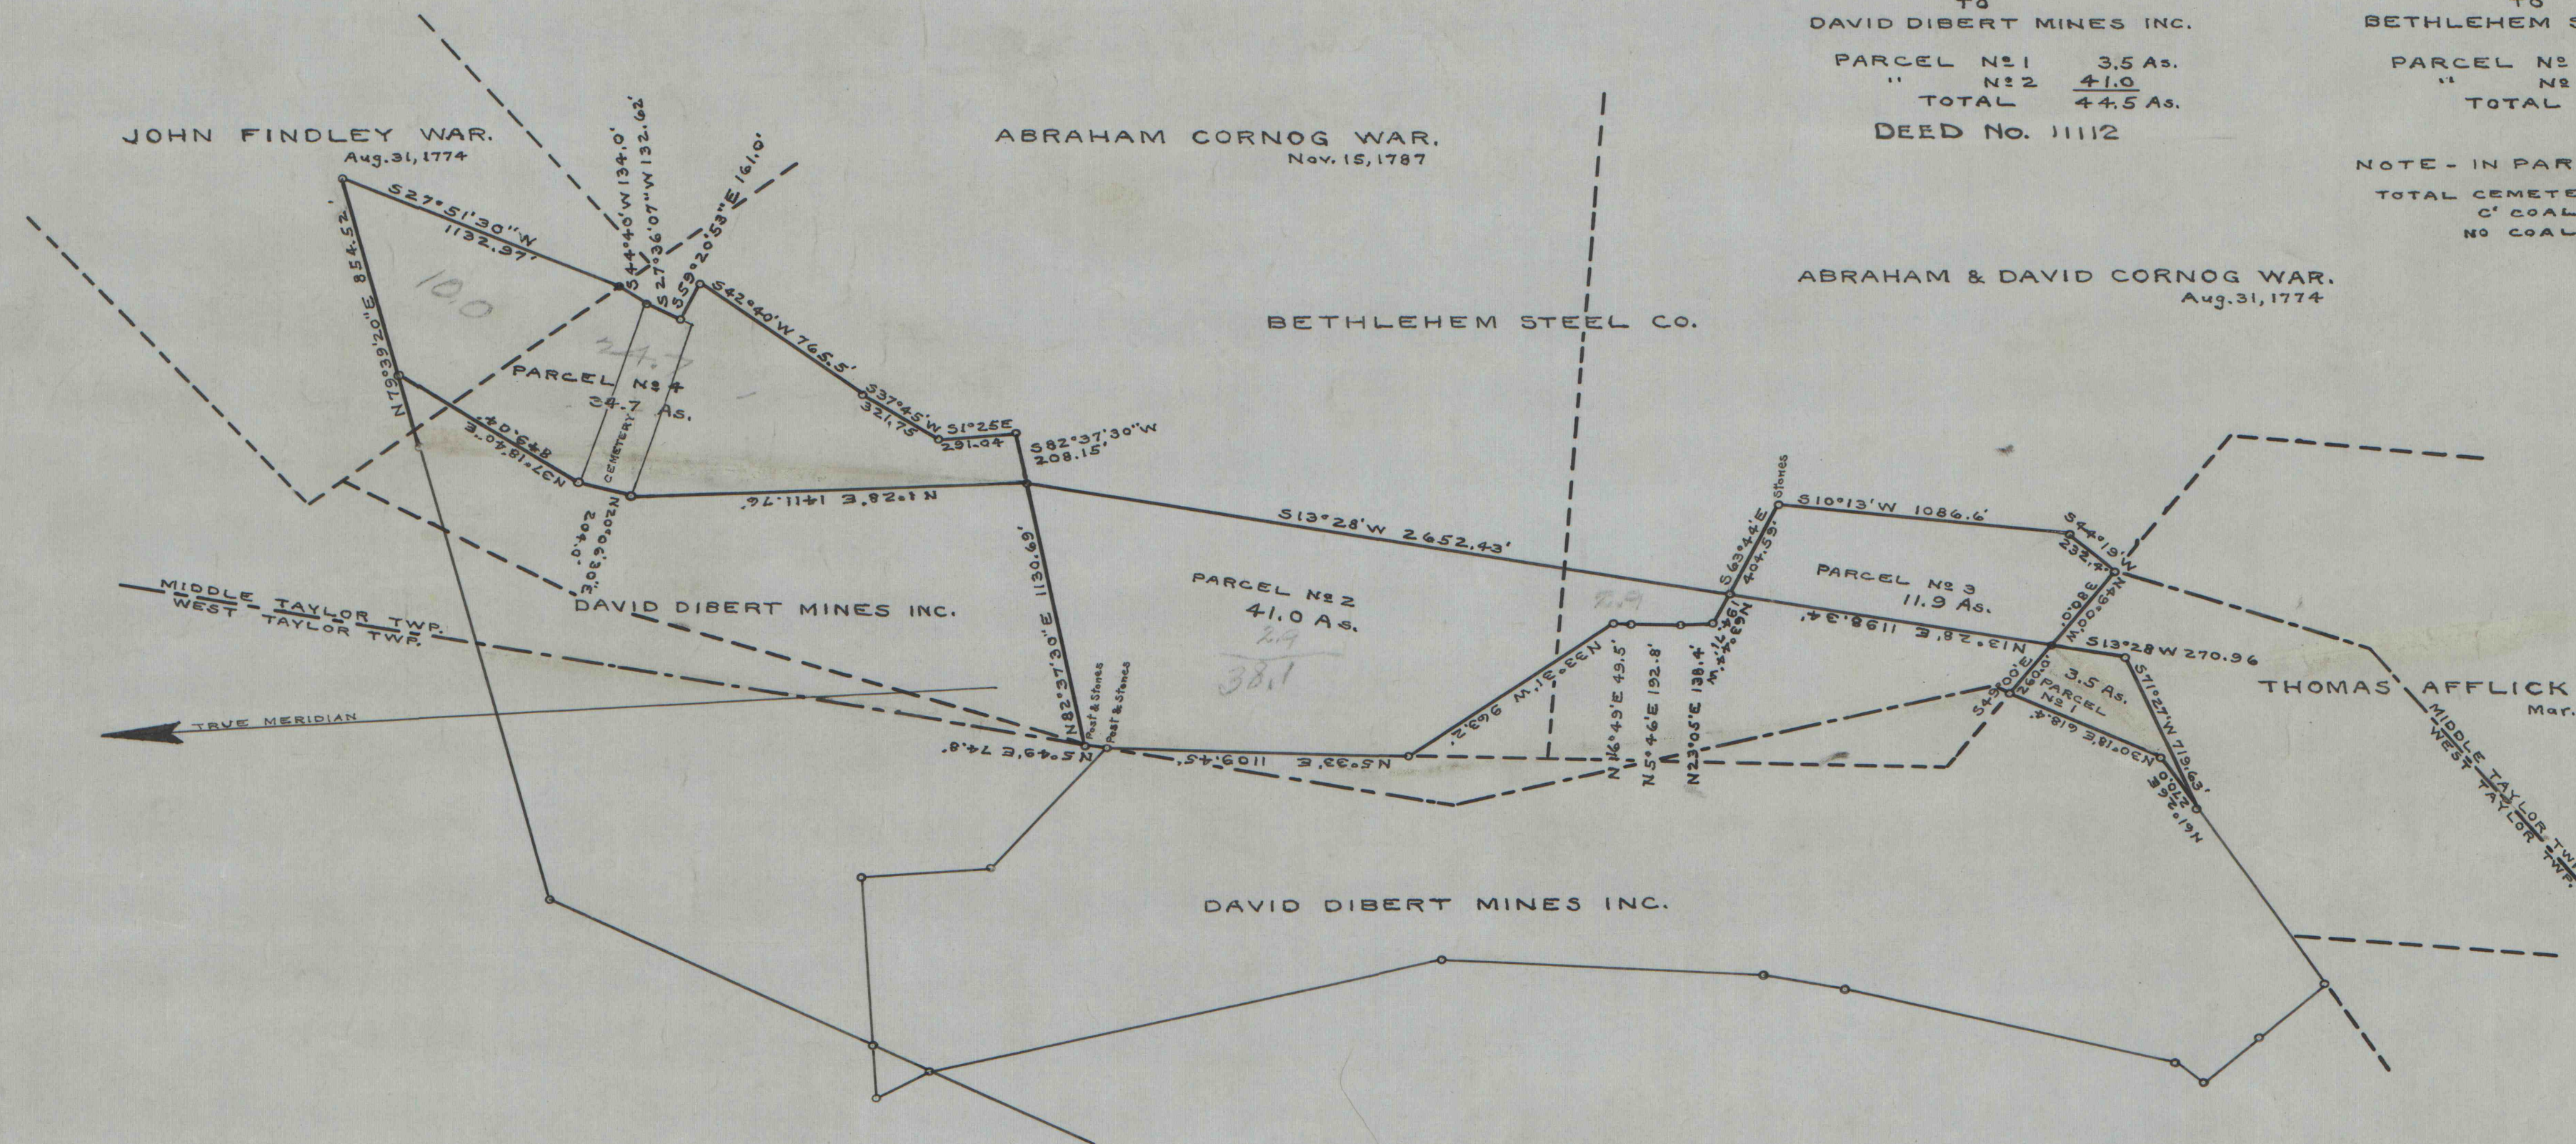

HINCKSTON RUN FIELD
PROPOSED DIVISION LINE IN C' SEAM BETWEEN
THE PROPERTIES OF BETHLEHEM STEEL CO.
AND DAVID DIBERT MINES INC.

BETHLEHEM COLLIERIES CORP.
JOHNSTOWN DIVISION

56-A-48

SCALE 1"=500' 8-4-48 D.E.S.