EMILIE SOUTH & EMILIE 2ND LT RESERVES

UPPER FREEPORT COAL

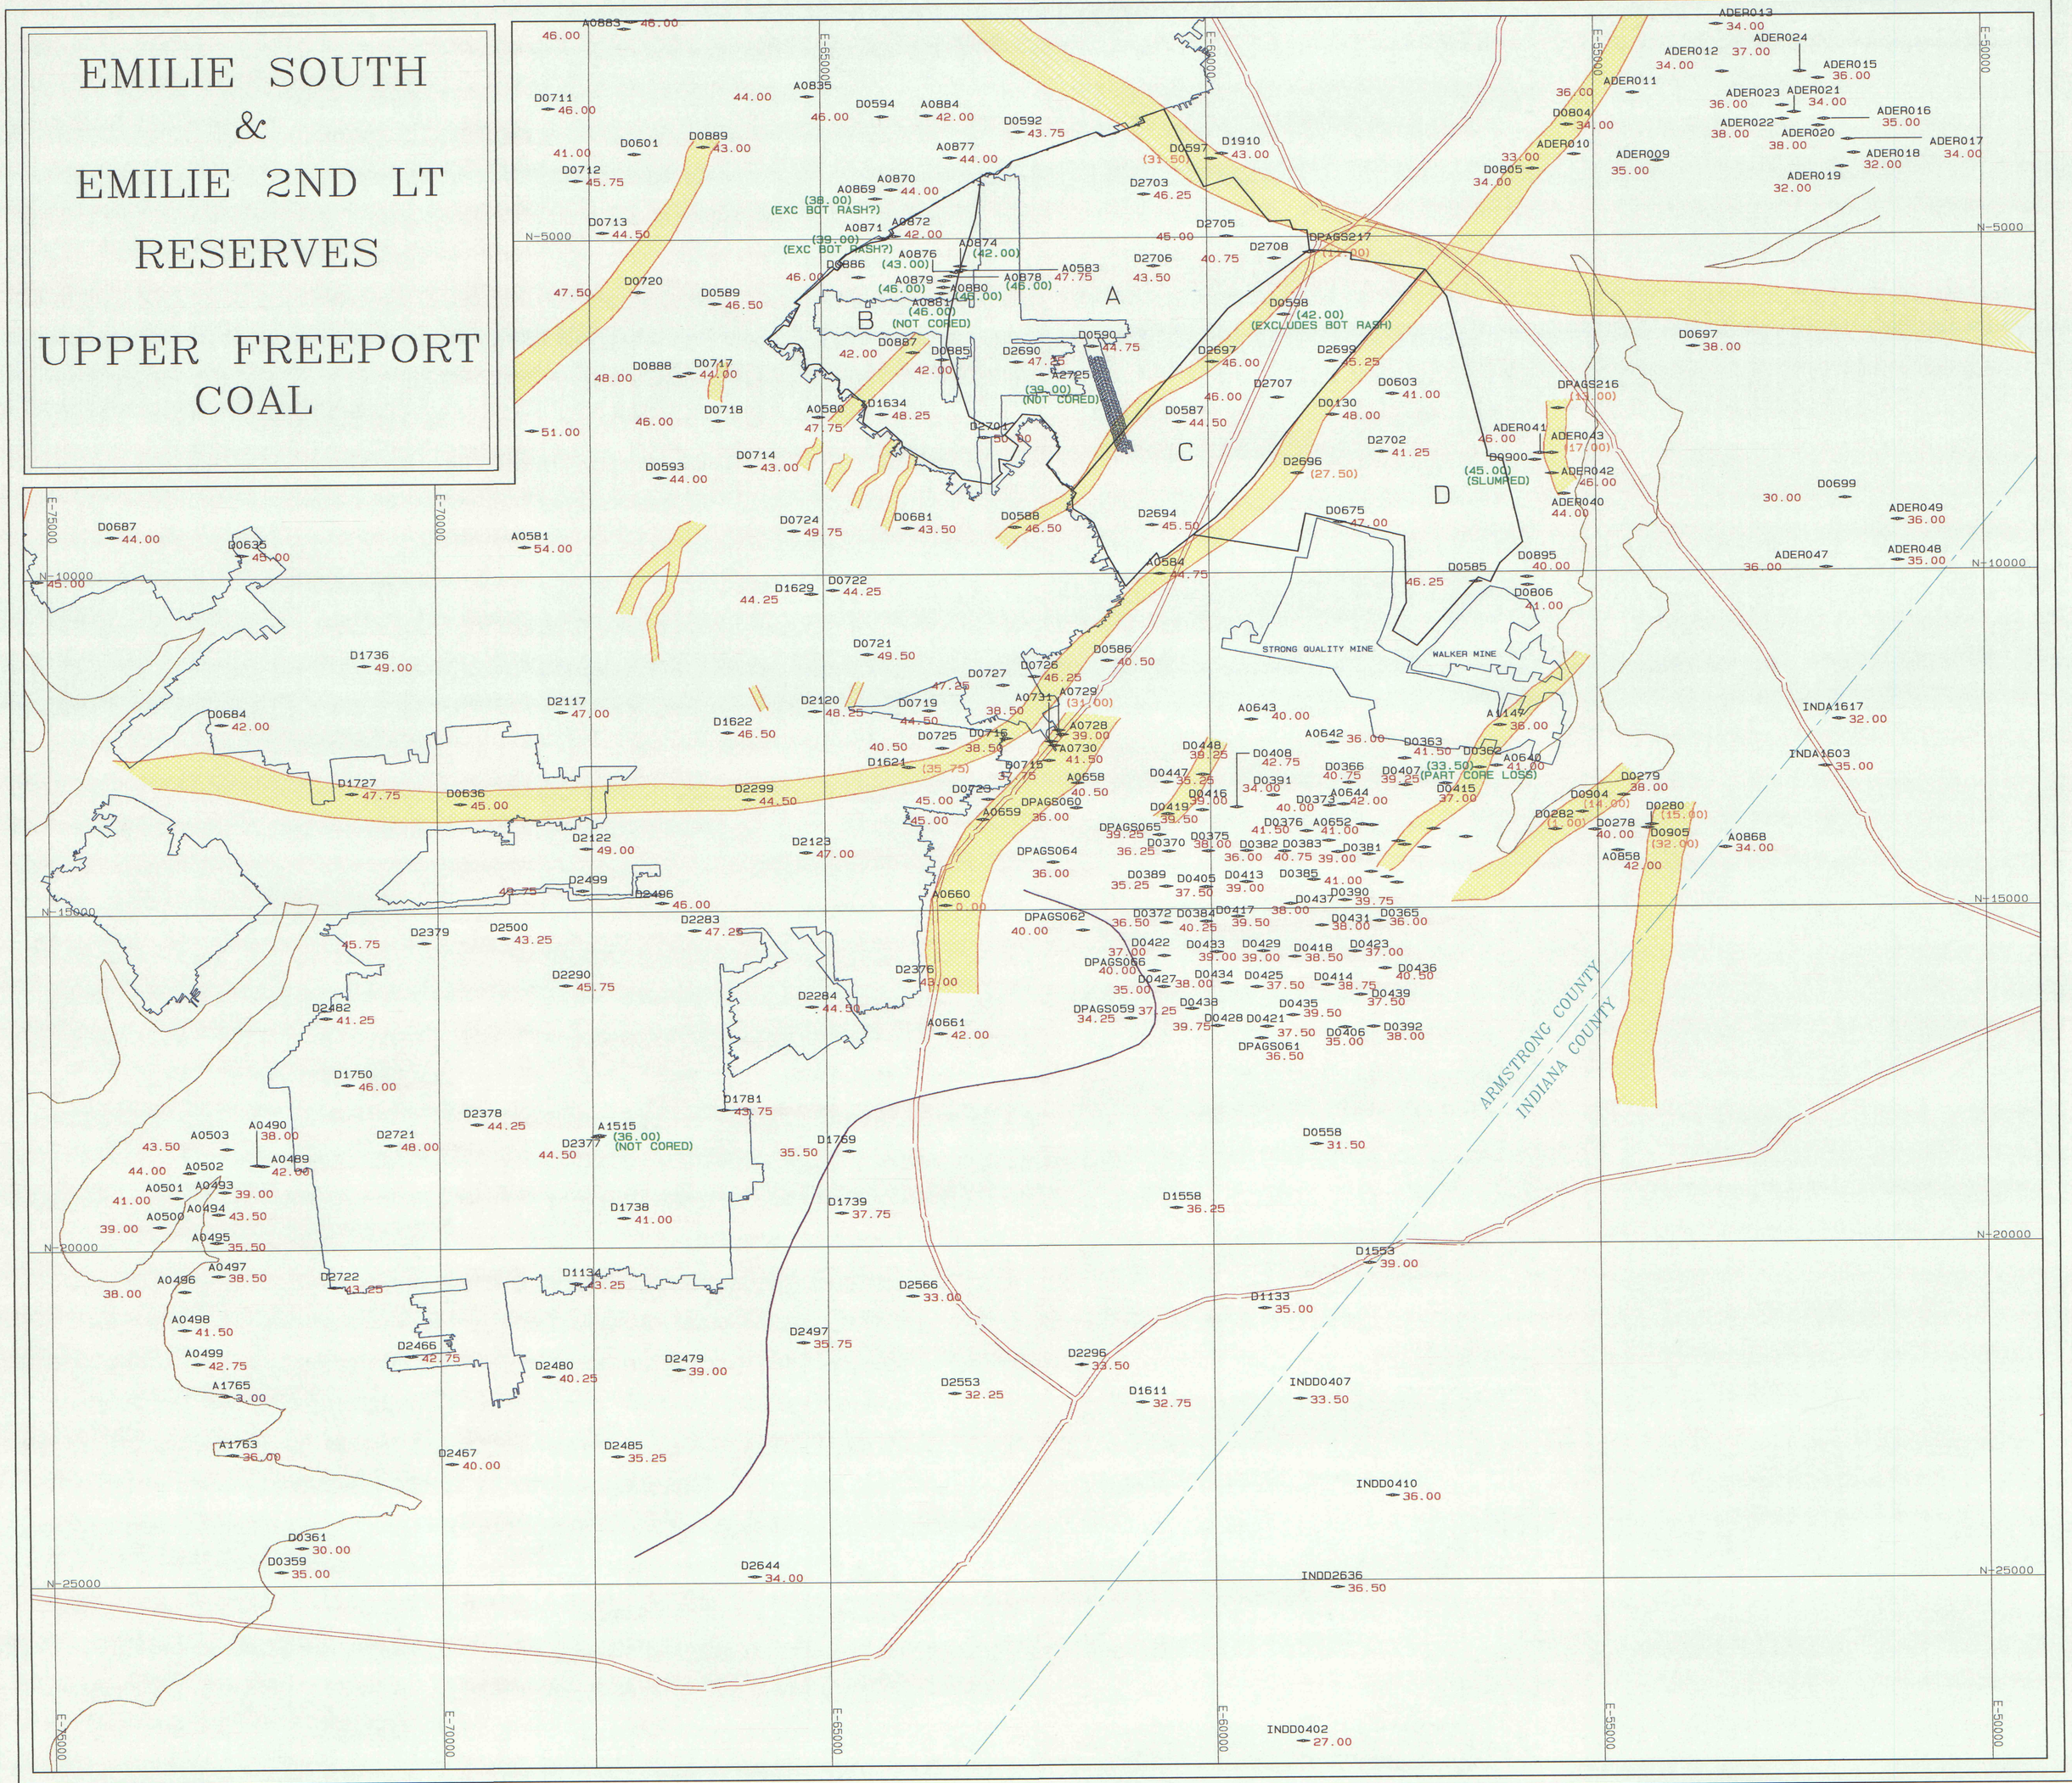

MINEABLE SEAM THICKNESS

UPPER FREEPORT CROP

UPPER FREEPORT DEEP MINE

RESERVE AREAS.

0" ISOPACH–BOTTOM "RASH"

NOTE: NUMBERS IN PARENTHESES HAVE NOT BEEN USED IN CONTOURING.

(32.00) SEAM PARTIALLY OR COMPLETELY REMOVED BY POST–DEPOSITIONAL CHANNELING

(15.00) SEAM THICKNESS TOO CLOSE TO CROP: NOT CONSIDERED RELIABLE.

(30.00) AS NOTED ON MAP

NOTE: MINEABLE SEAM THICKNESS VALUES INCLUDE BOTTOM "RASH" WHERE PRESENT.

POST–DEPOSITIONAL SANDSTONE CHANNEL

–N–

DATE : TUE SEP 10 13:49:56 1996
PROJECT : C:\COALPTS\EMILIE20
TITLE : EMILIE RESERVE\WAB

IMAPS # 11593