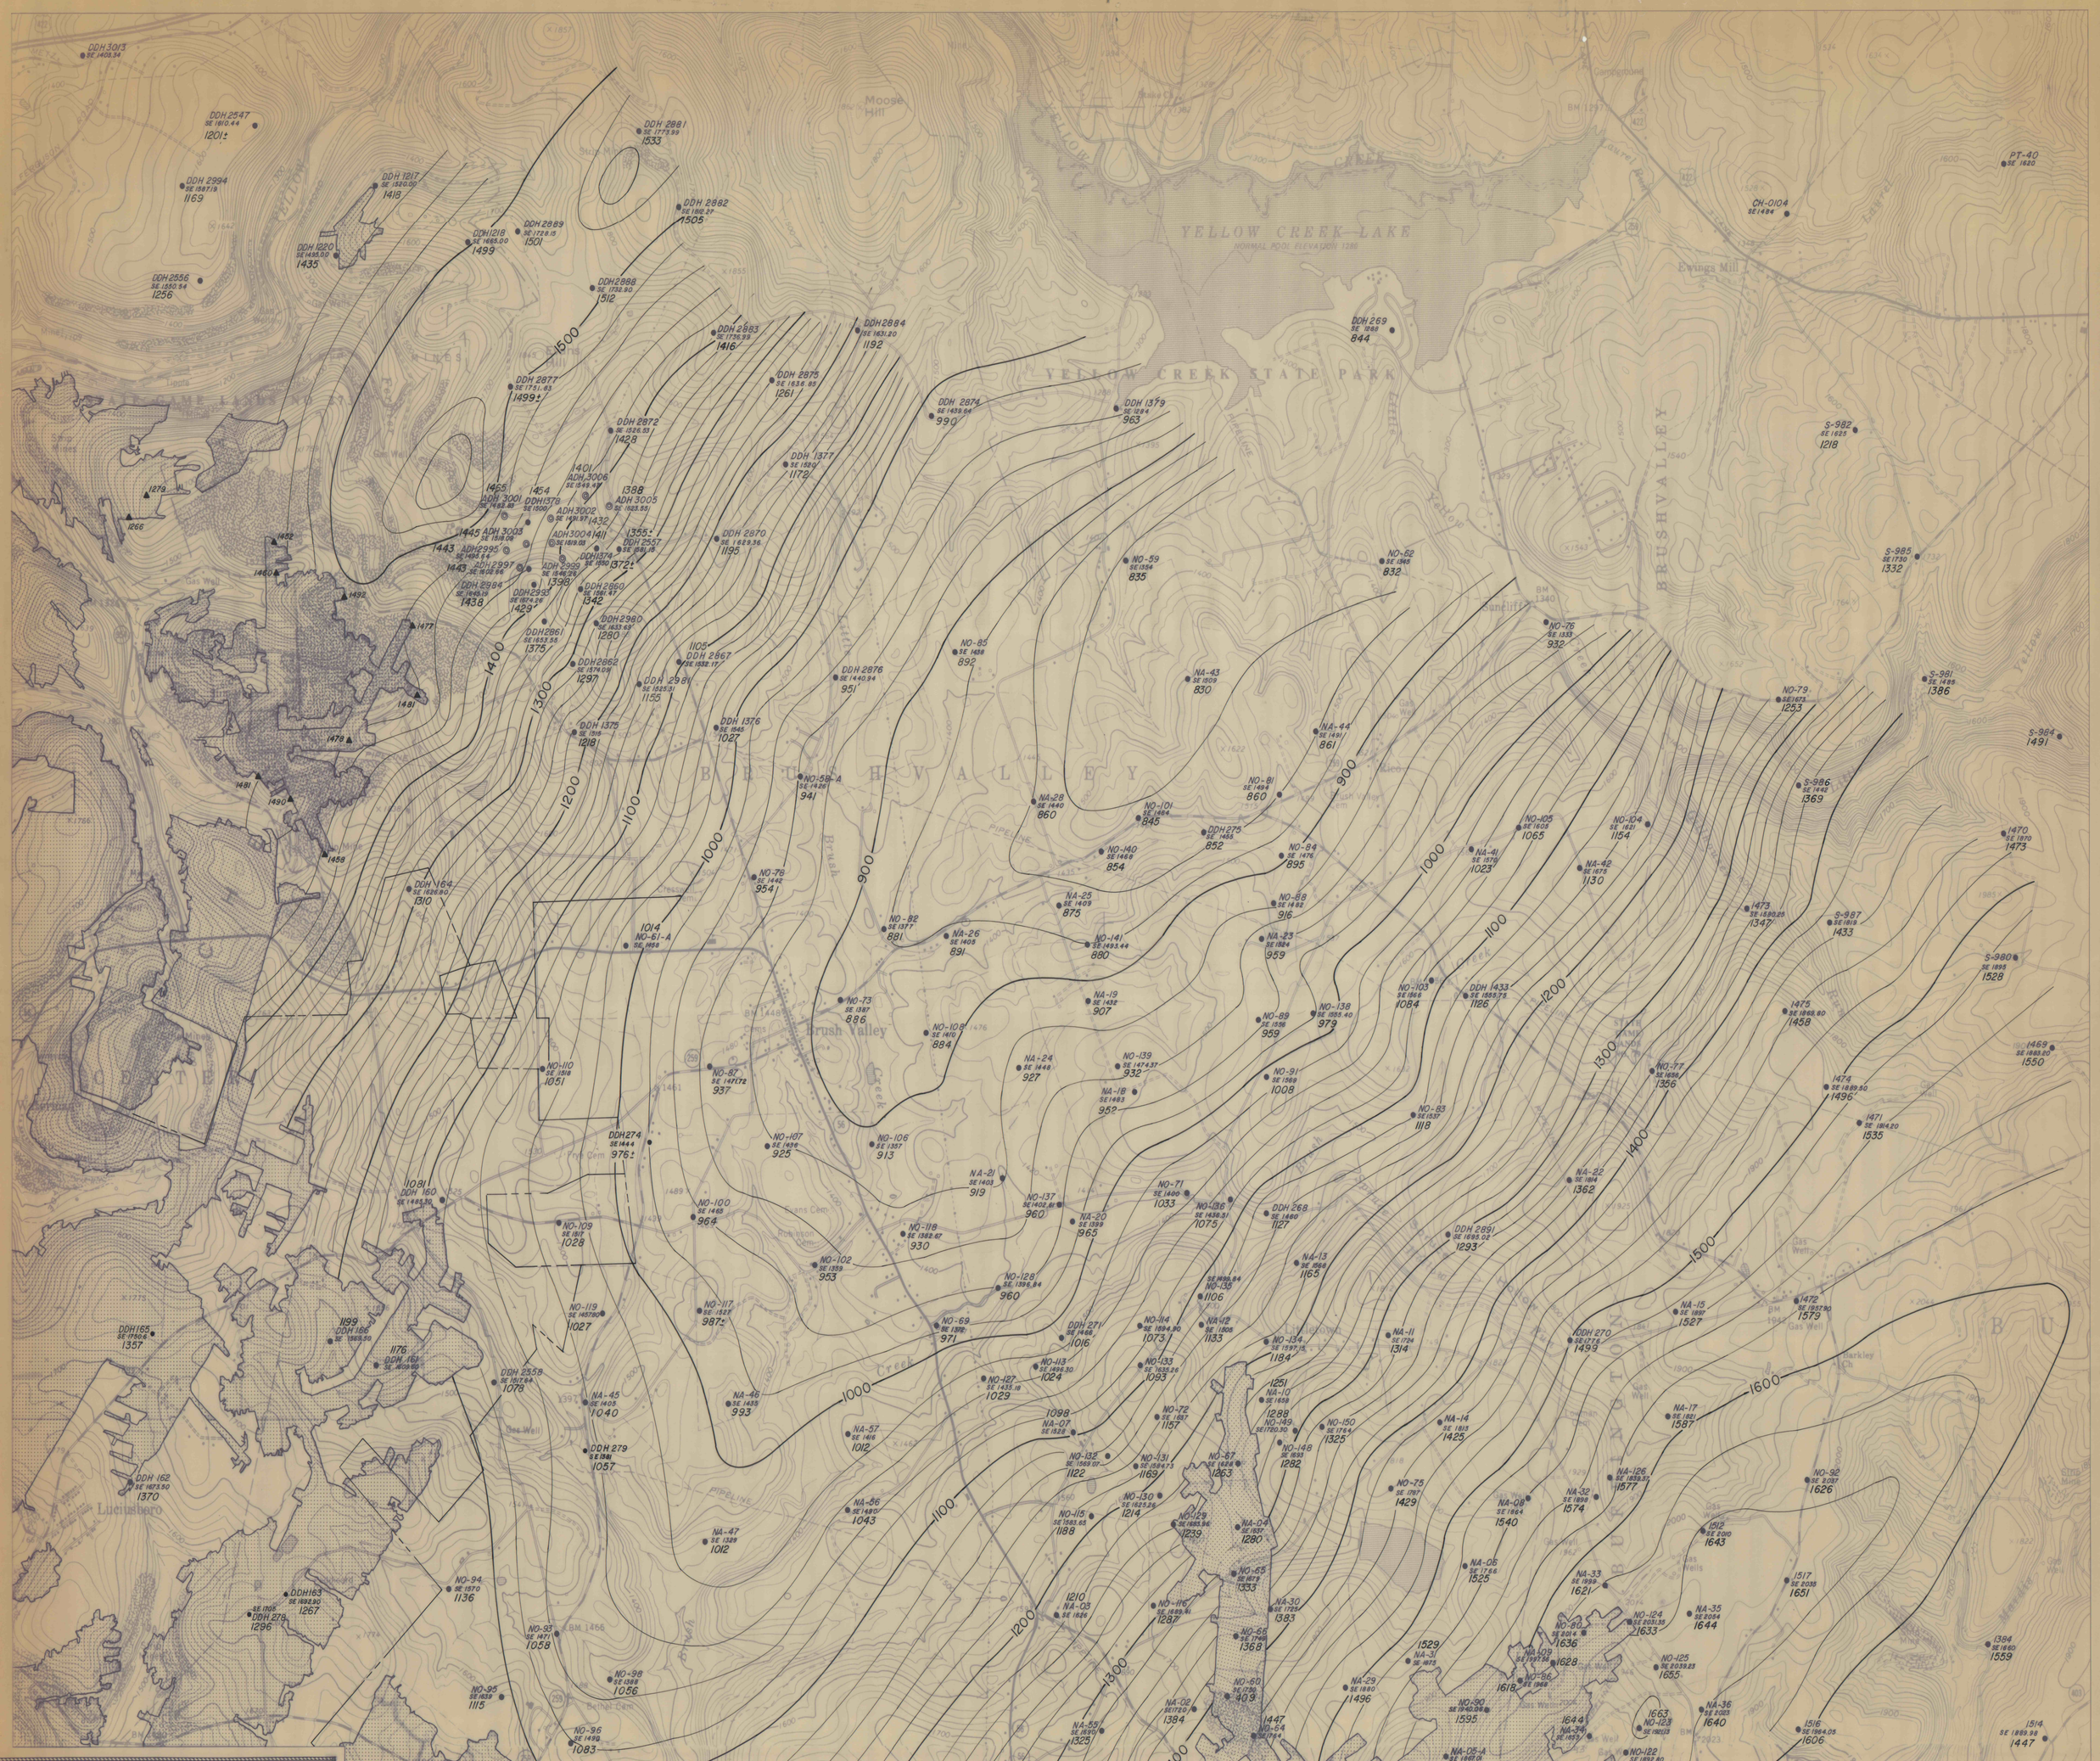
ONEIDA
LOWER KITTANNING SEAM
STRUCTURE
- ROTARY AIR DRILL HOLE
- DIAMOND DRILL HOLE
NA/NO - DRILLED BY N.AM. COAL CO.
- MINED OUT AREA - 'B' SEAM ONLY
- IN-MINE ELEVATION
N
VOID
YELLOW CREEK LAKE
YELLOW CREEK STATE PARK
BRUSHVALLEY
Brush Valley
Luciusboro
Ewings Mill
Moose Hill
Campground
Gas Well
Pipeline
Stop Mine
Slaghorn
Bethel Cem
Pink Cem
Robinson Cem
Hans Cem
Yellow Creek
Brush Creek
JLC/IMG
1"=1,000'
9-30-86

INAPS #11765